
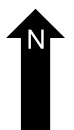
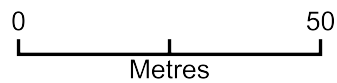


26 Hamilton Road

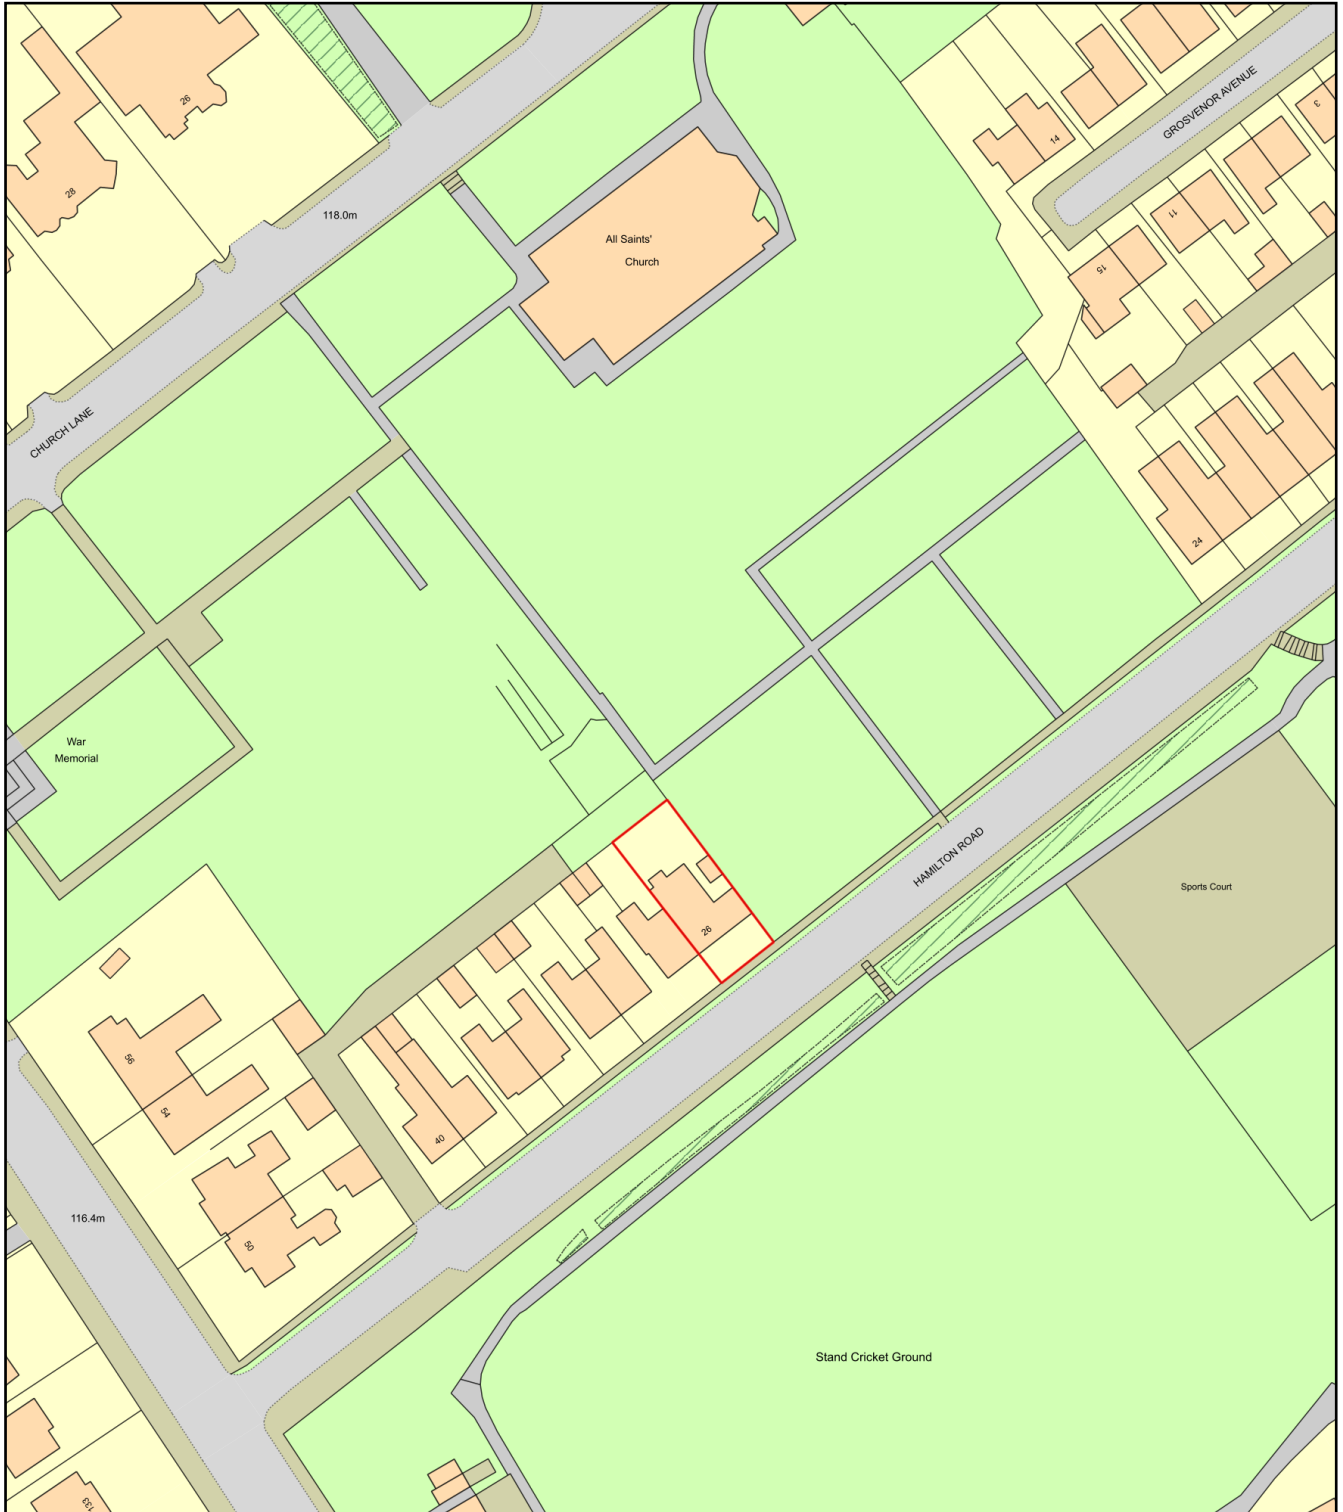

Plan Produced for: Phil robinson

Date Produced: 20 Dec 2023

Plan Reference Number: TQRQM23354221202123

Scale: 1:1250 @ A4