


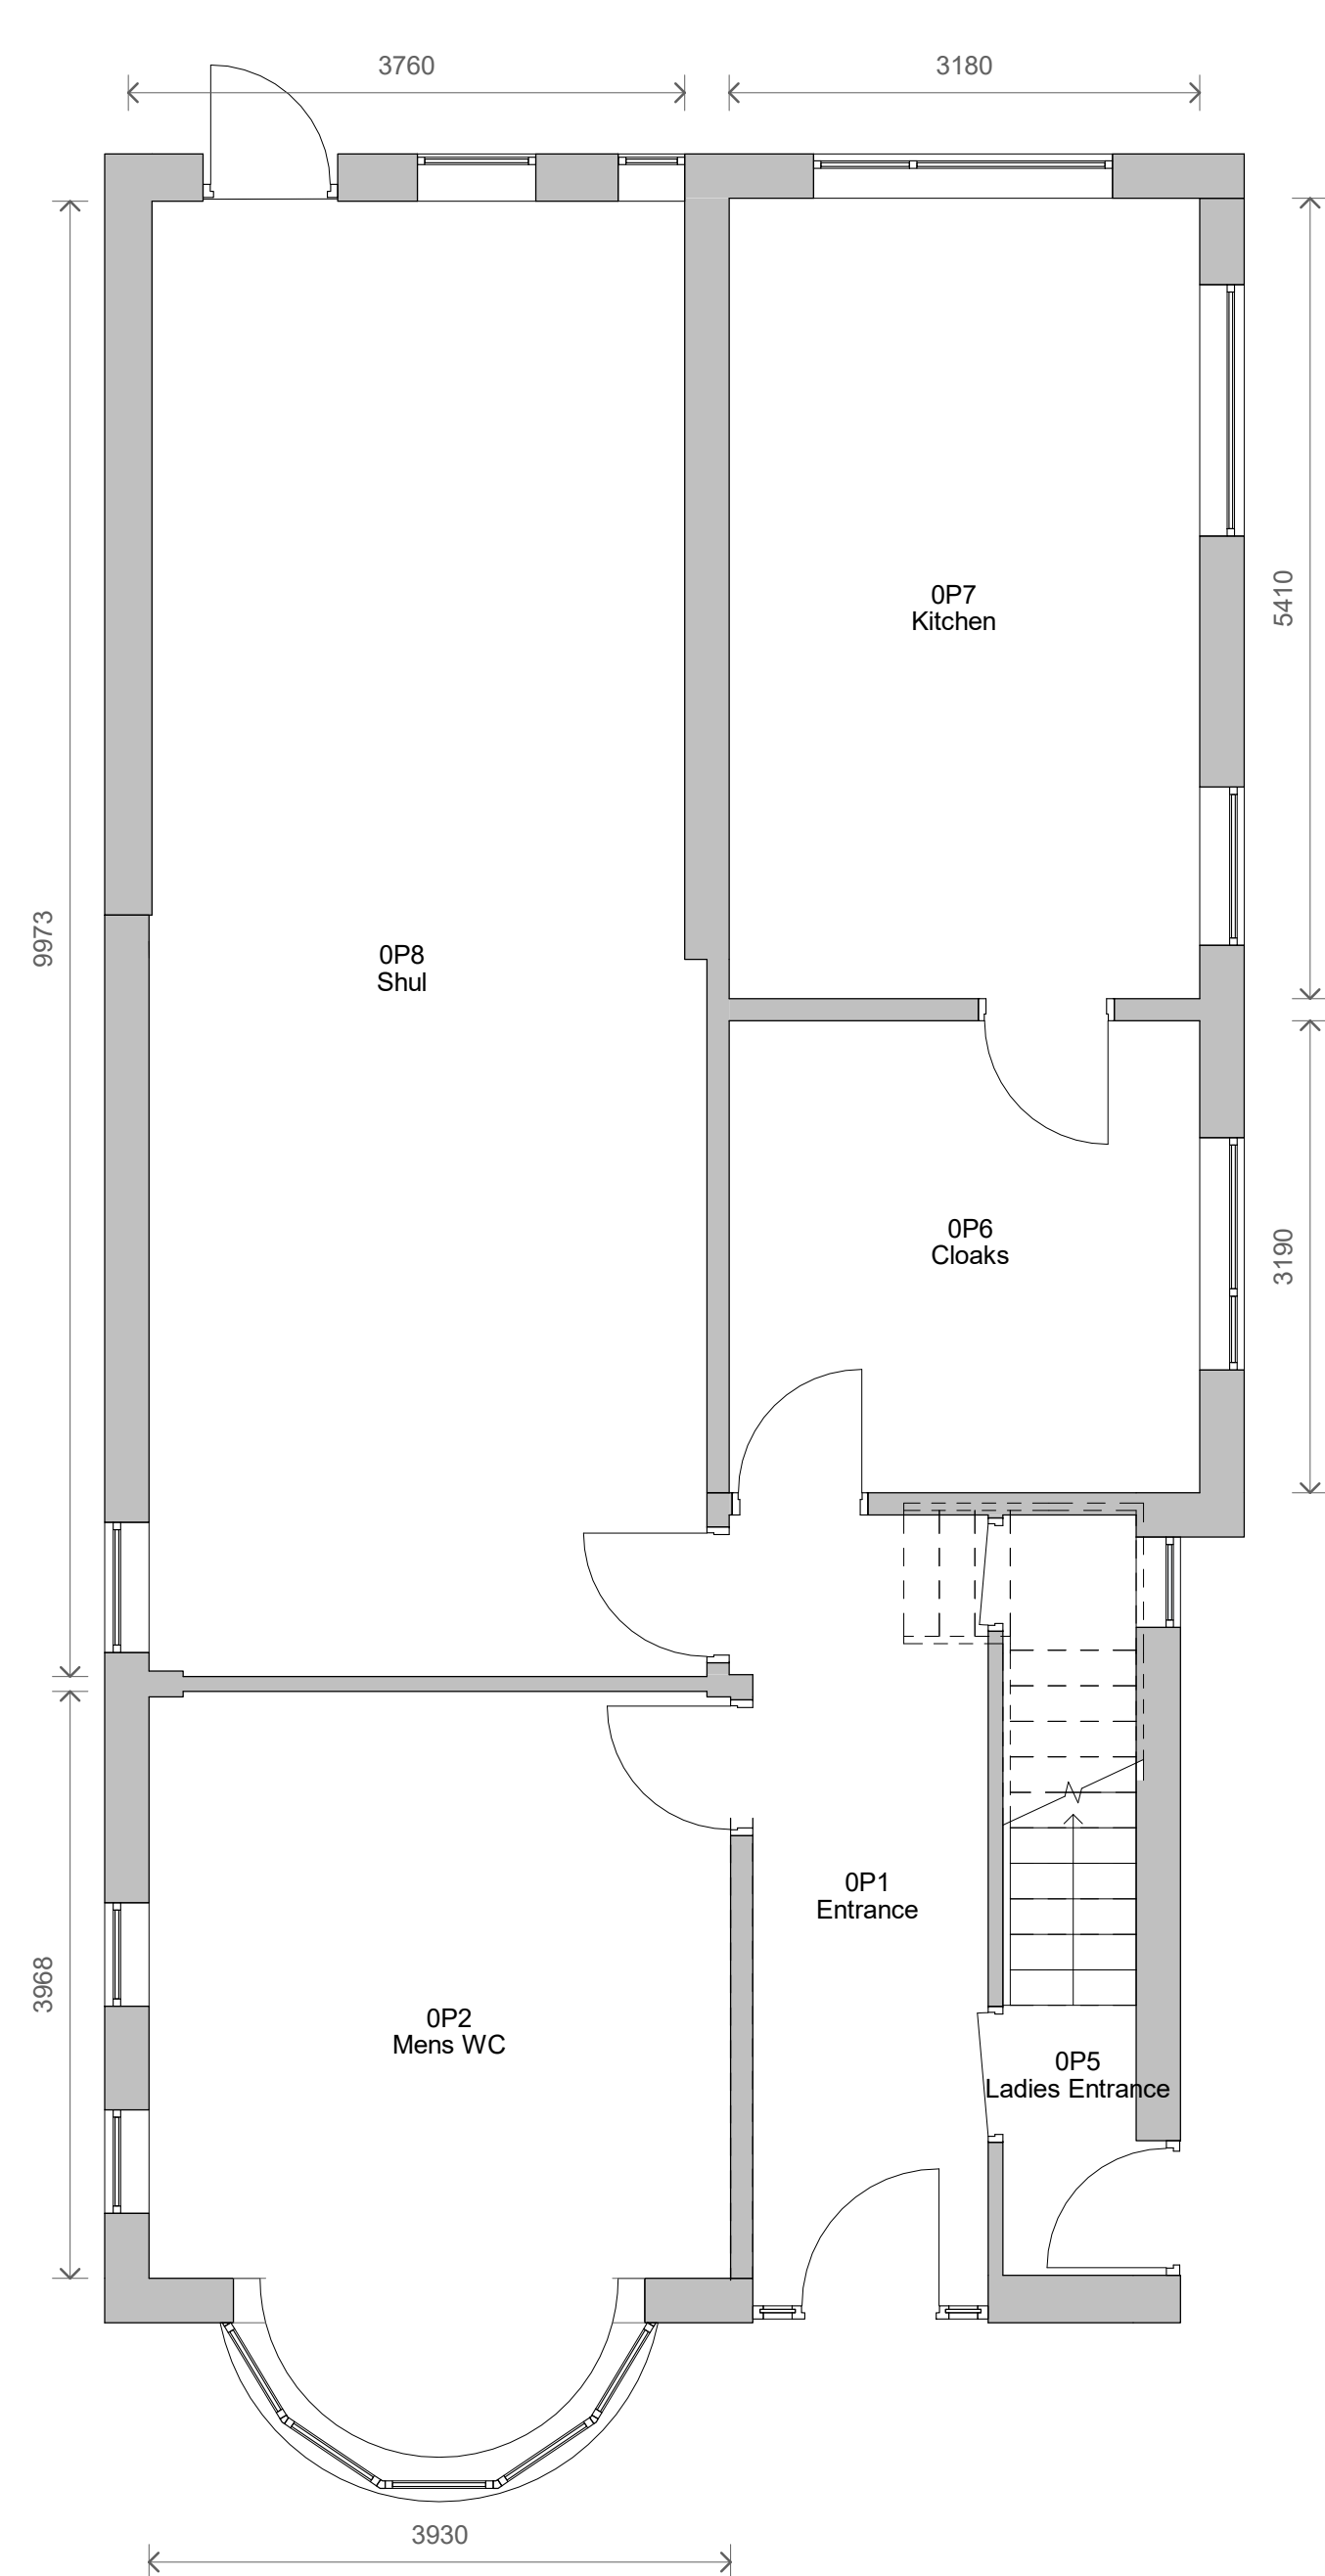


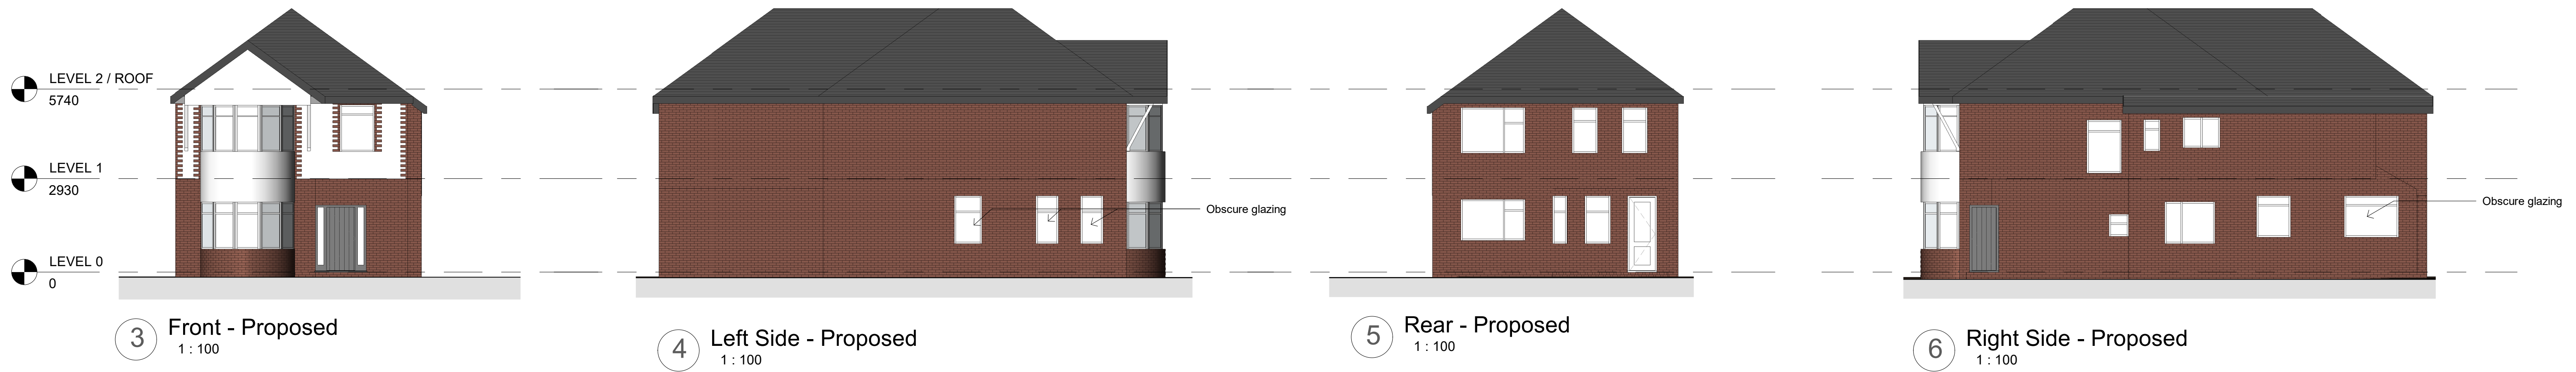

1 Level 0 - Proposed
1:50

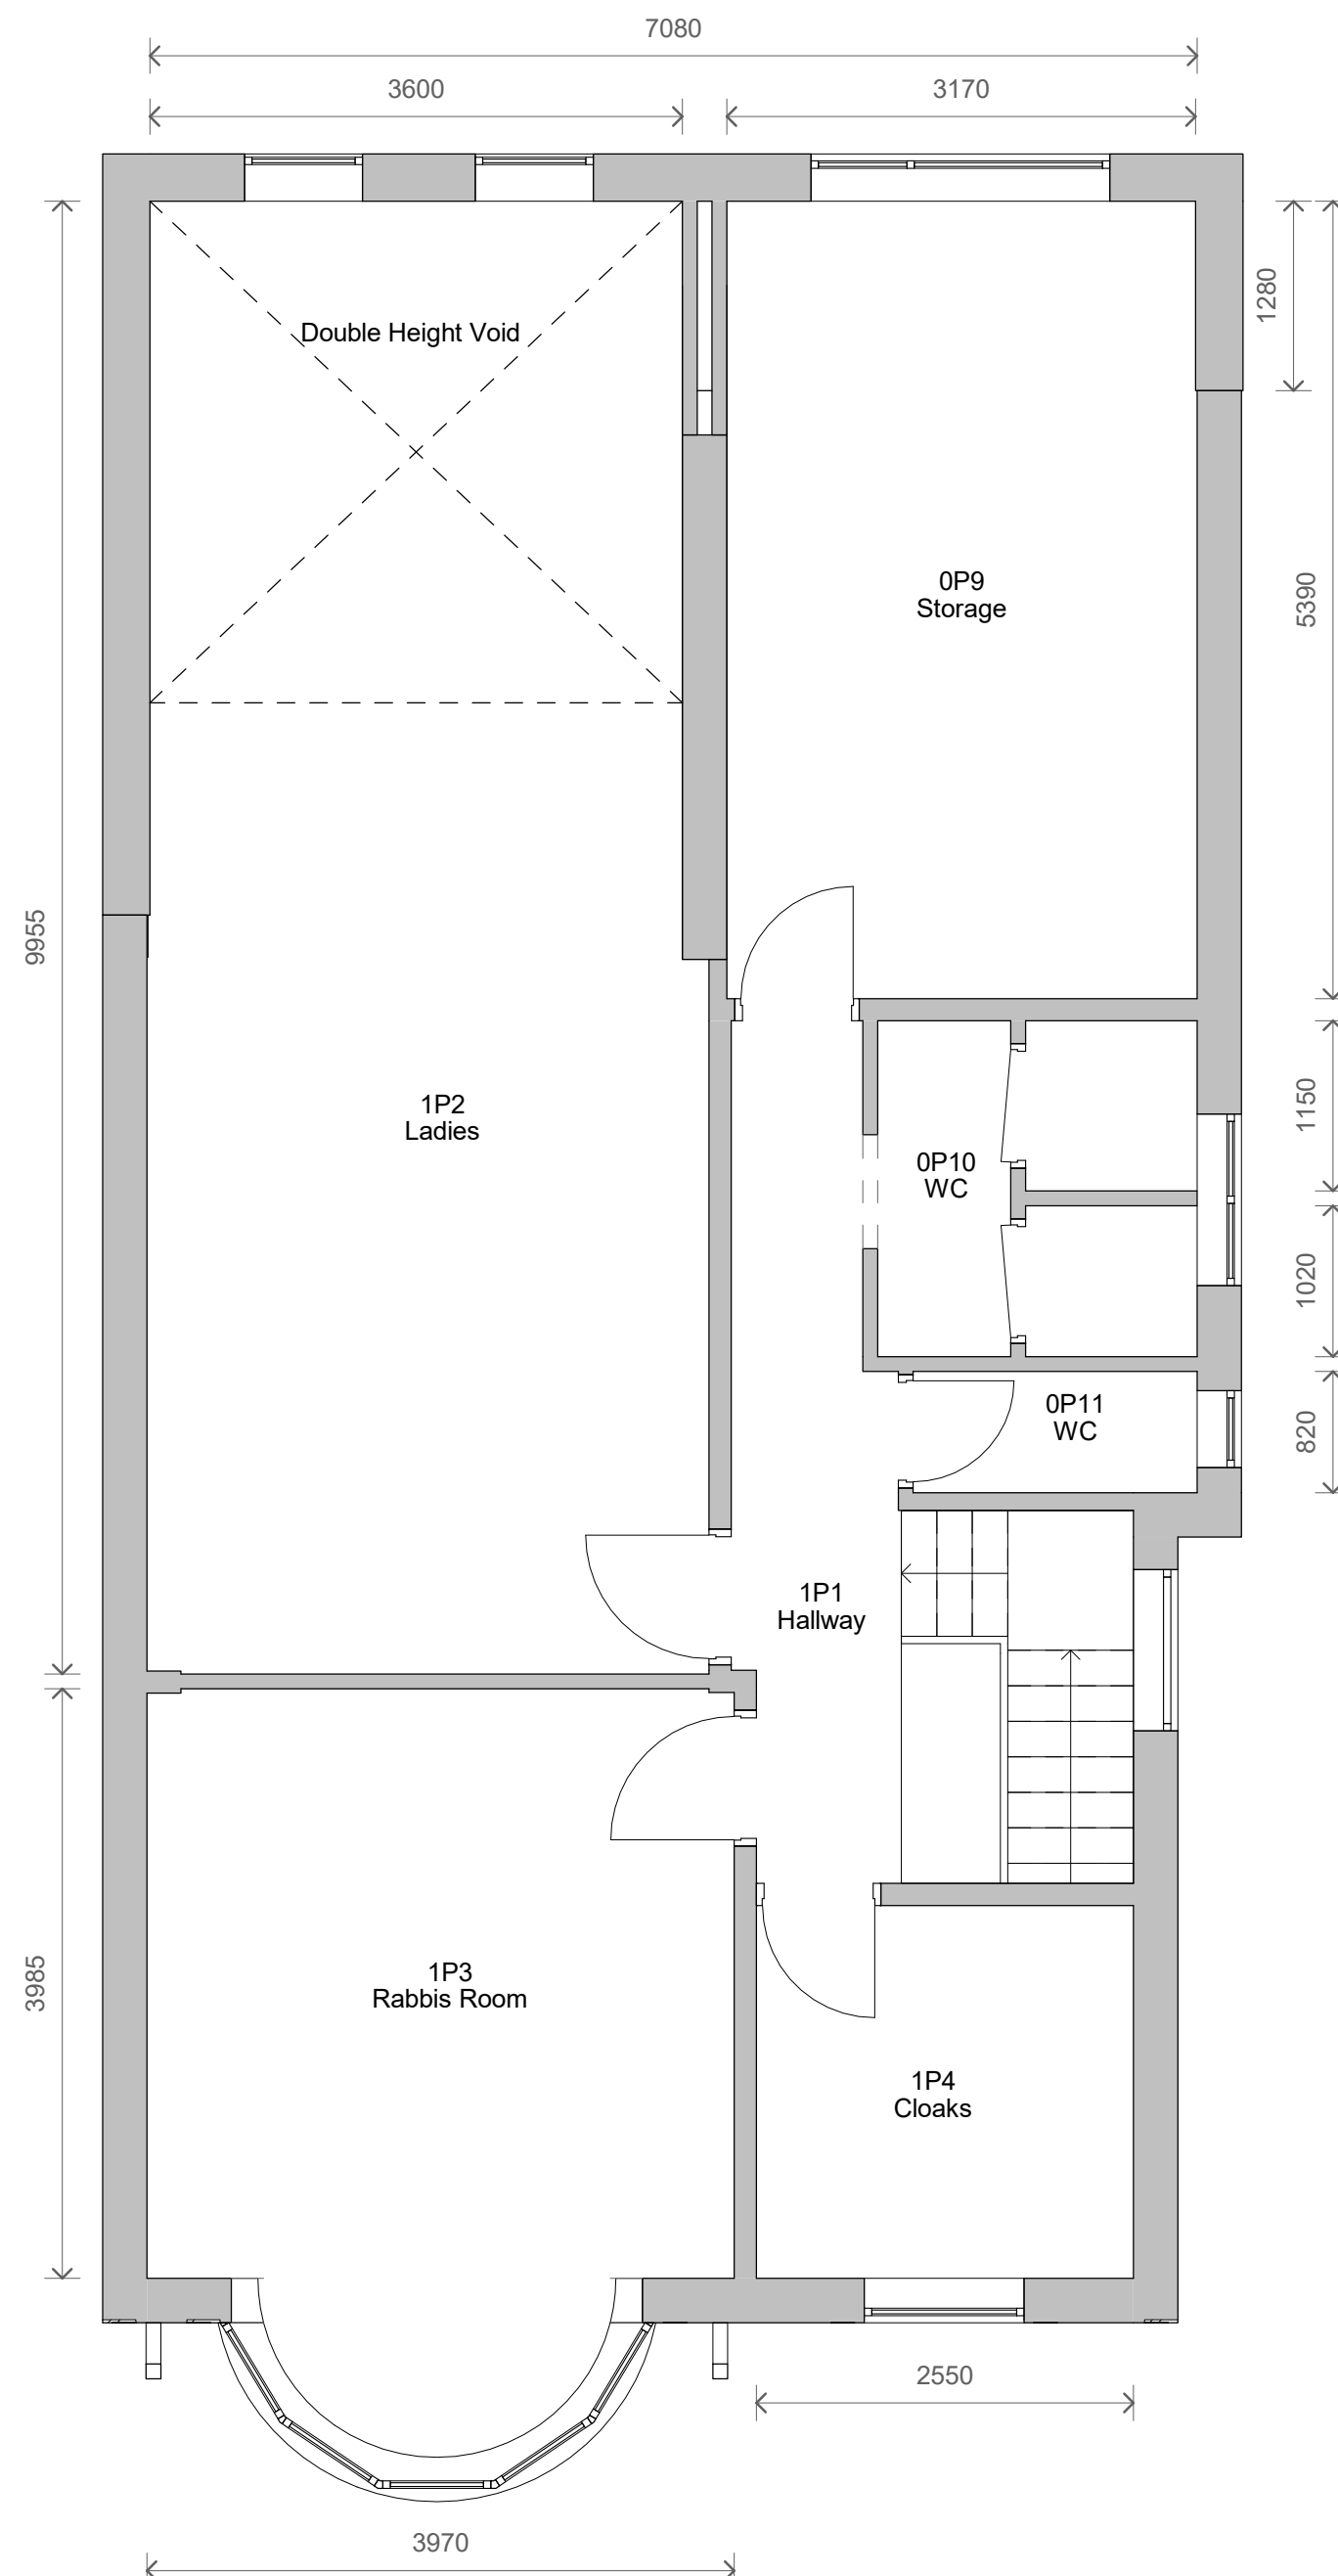

2 Level 1 - Proposed
1:50

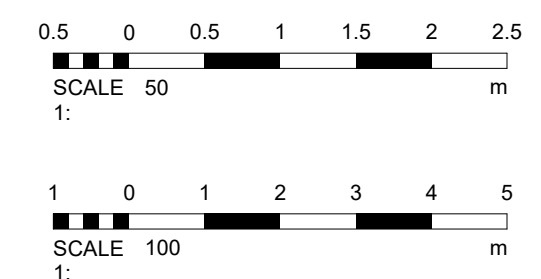

No.	Description	Date
PROJECT		
36 Bury Old Road		
TITLE		
Proposed Plans and Elevations		
CLIENT		
Aish Kodesh		
STATUS		
PLANNING		
DRAWN BY	DATE	SCALE (@ A1)
SG	08/04/2021	As indicated
PROJECT NUMBER	DRAWING NUMBER	REV
GSS21016.4	003	
GOLD SKETCH		
S T U D I O S		
www.goldsketch.co.uk info@goldsketch.co.uk 0161 792 9595		
NOTES		
© COPYRIGHT © ALL RIGHTS RESERVED. NO PART OF THIS DRAWING MAY BE REPRODUCED WITHOUT WRITTEN CONSENT. DRAWING TO BE USED FOR THE SITE AS INDICATED ONLY. ALL DIMENSIONS AND SETTING OUT SHALL BE CONFIRMED ON SITE. ANY DISCREPANCIES TO BE REPORTED TO THE ARCHITECT IMMEDIATELY. THE CONSULTANT SHALL BE RESPONSIBLE FOR THE ACCURACY OF THE INFORMATION PROVIDED. ALL DIMENSIONS ON THIS DRAWING ARE IN MILLIMETRES (UNLESS OTHERWISE STATED).		