
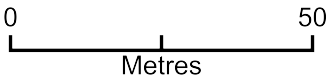


Location Plan - 5 Stock Street Bury BL8 1BU

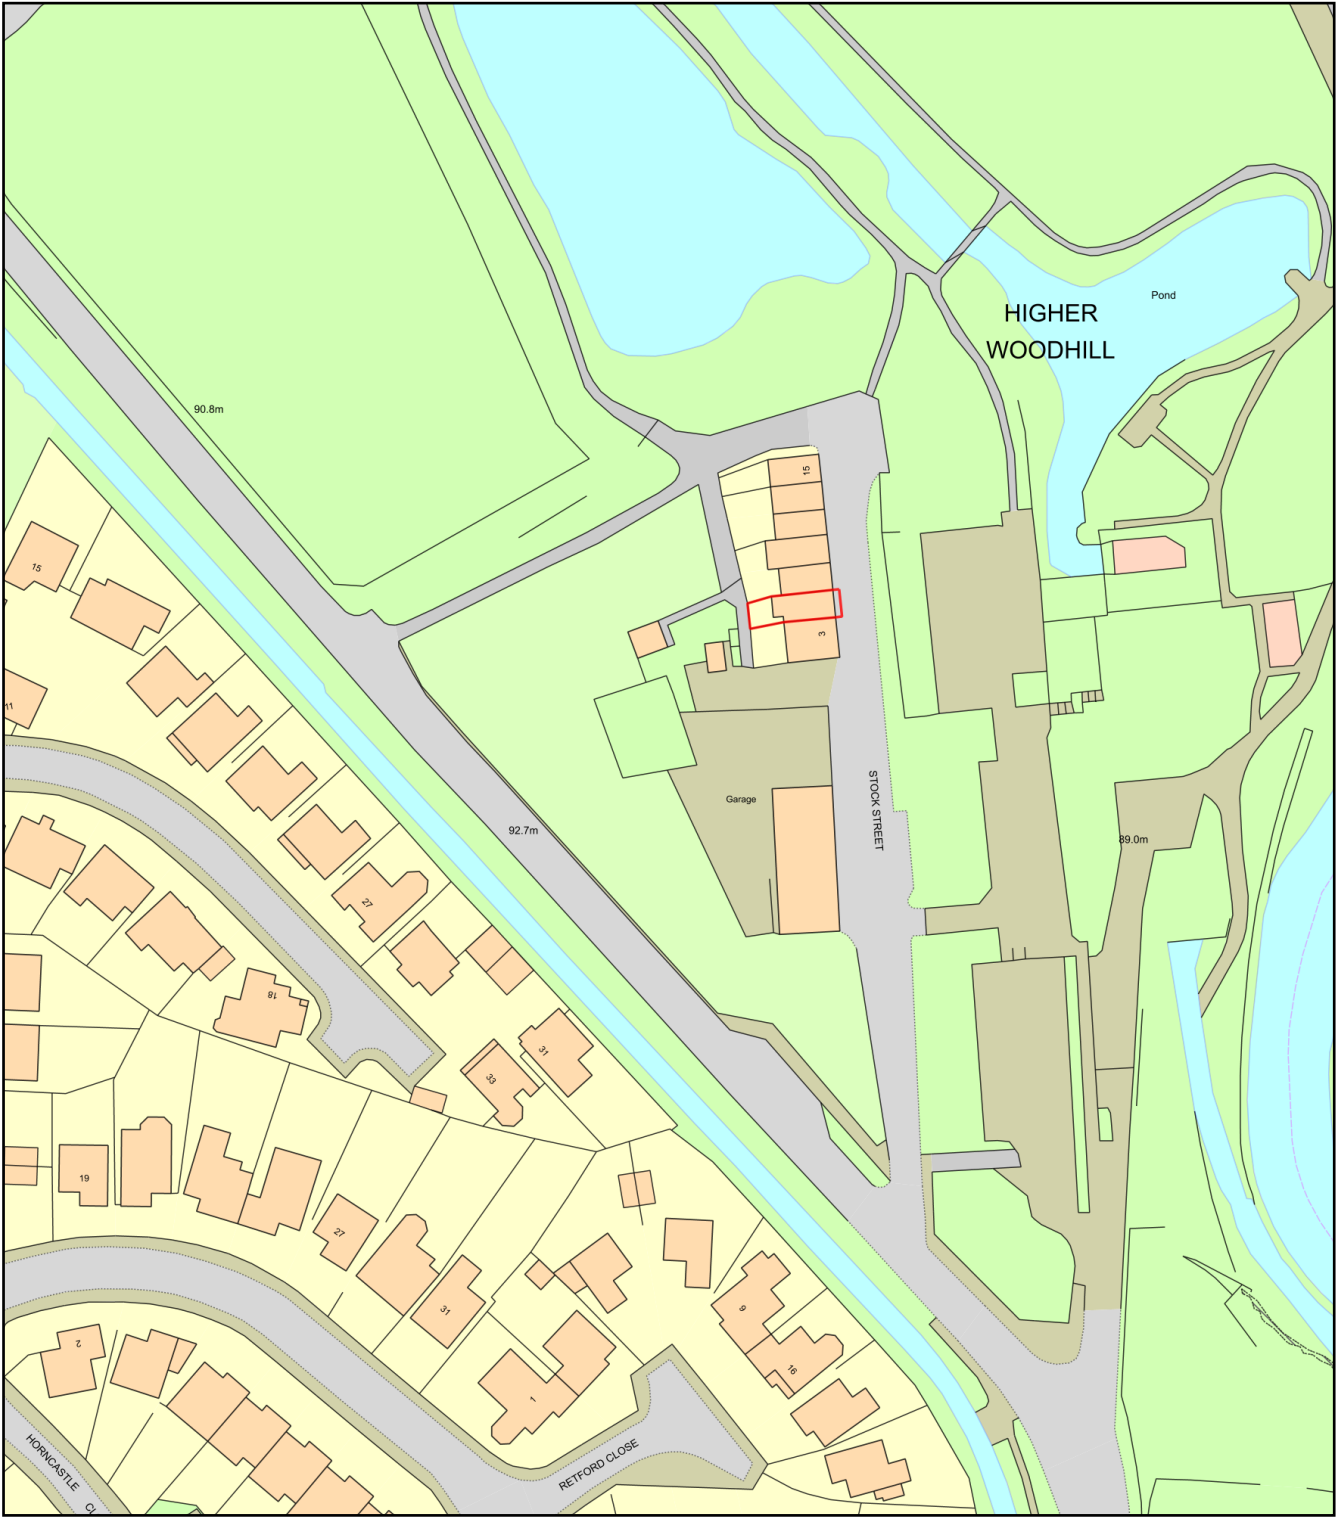

Plan Produced for: Mr & Mrs Manifold
Date Produced: 07 Mar 2022
Plan Reference Number: TQRQM22066201124718
Scale: 1:1250 @ A4