




LOCATION PLAN

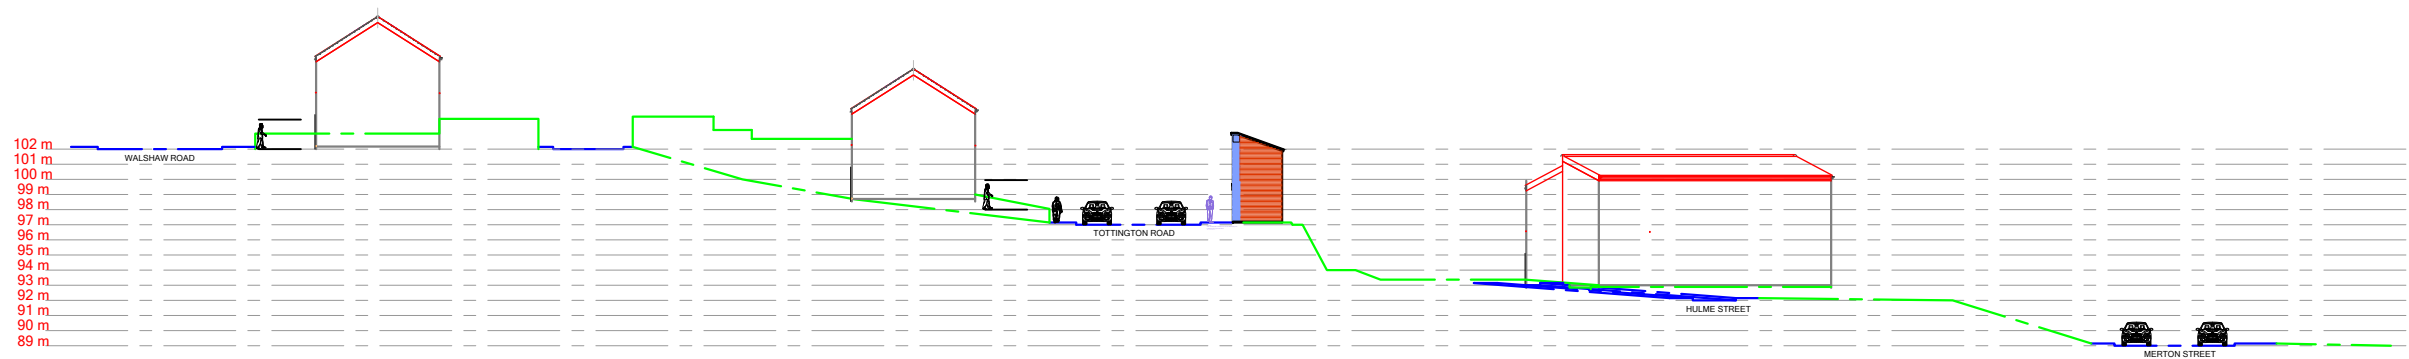

SECTION FROM 51 TOTTINGTON ROAD
THROUGH TO HULME STREET

Notes:

NOTES

A	SECTION ADDED	RR	19.05.22
REV:	DESCRIPTION:	BY:	DATE:



Arch Designs

Don't just dream it,
let us design it!

ARCH DESIGNS www.archdesigns.co.uk

CLIENT: **Mr LEE PLATT**
1145 ROCHDALE ROAD,
BLACKLEY, MANCHESTER
M92 7W

ARCHITECT: **MR REUBEN RAMELIZE**
ARCH DESIGNS, WILSONS PARK C/O MAS
MONSALL ROAD
MANCHESTER M40 8WN

DRAWN: **REUBEN** CHECKED: **checked** DATE: **APRIL 2021** REVISION: **A**

PROJECT NAME: **SHOP CONVERSION WITH FLATS ABOVE.**

DRAWING TITLE: **LOCATION PLAN AND SECTION**

SCALE: **1:1250 1:500** SHEET SIZE: **A3** SHEET NO: **04**

PROJECT NO: **2022/00** STATUS: **PLANNING ONLY**

DRAWING NO: **A3/04**