





1. Front - Proposed
1 : 100

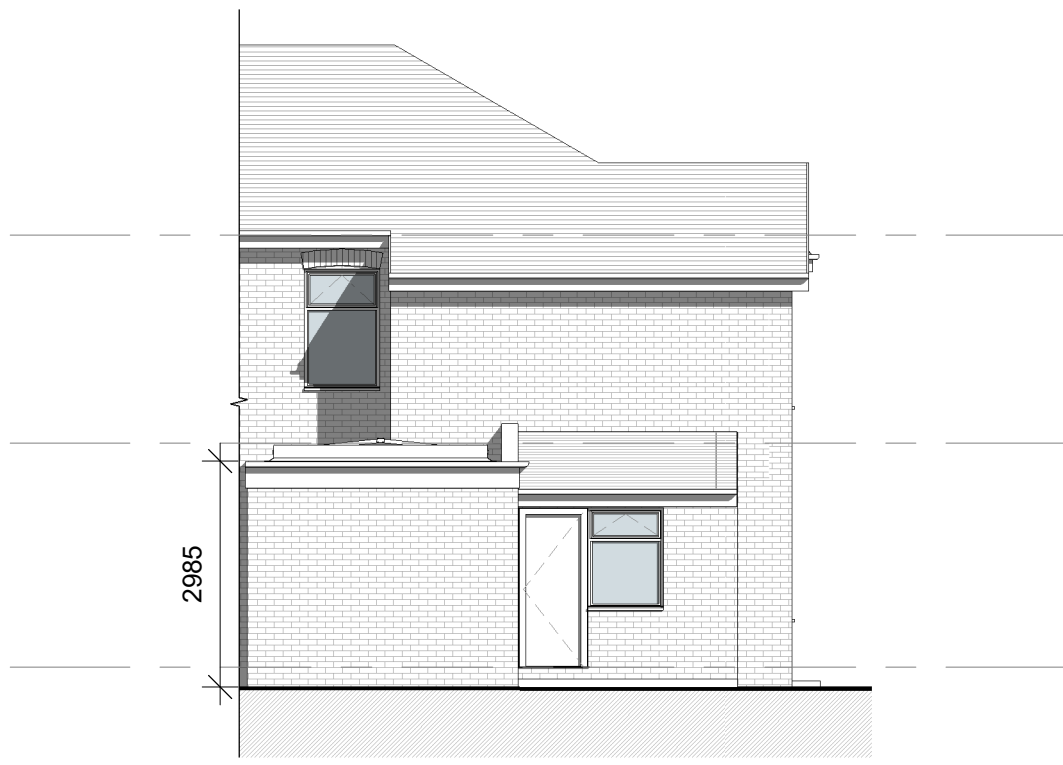


2. Left Side - Proposed
1 : 100




3. Rear - Proposed
1 : 100

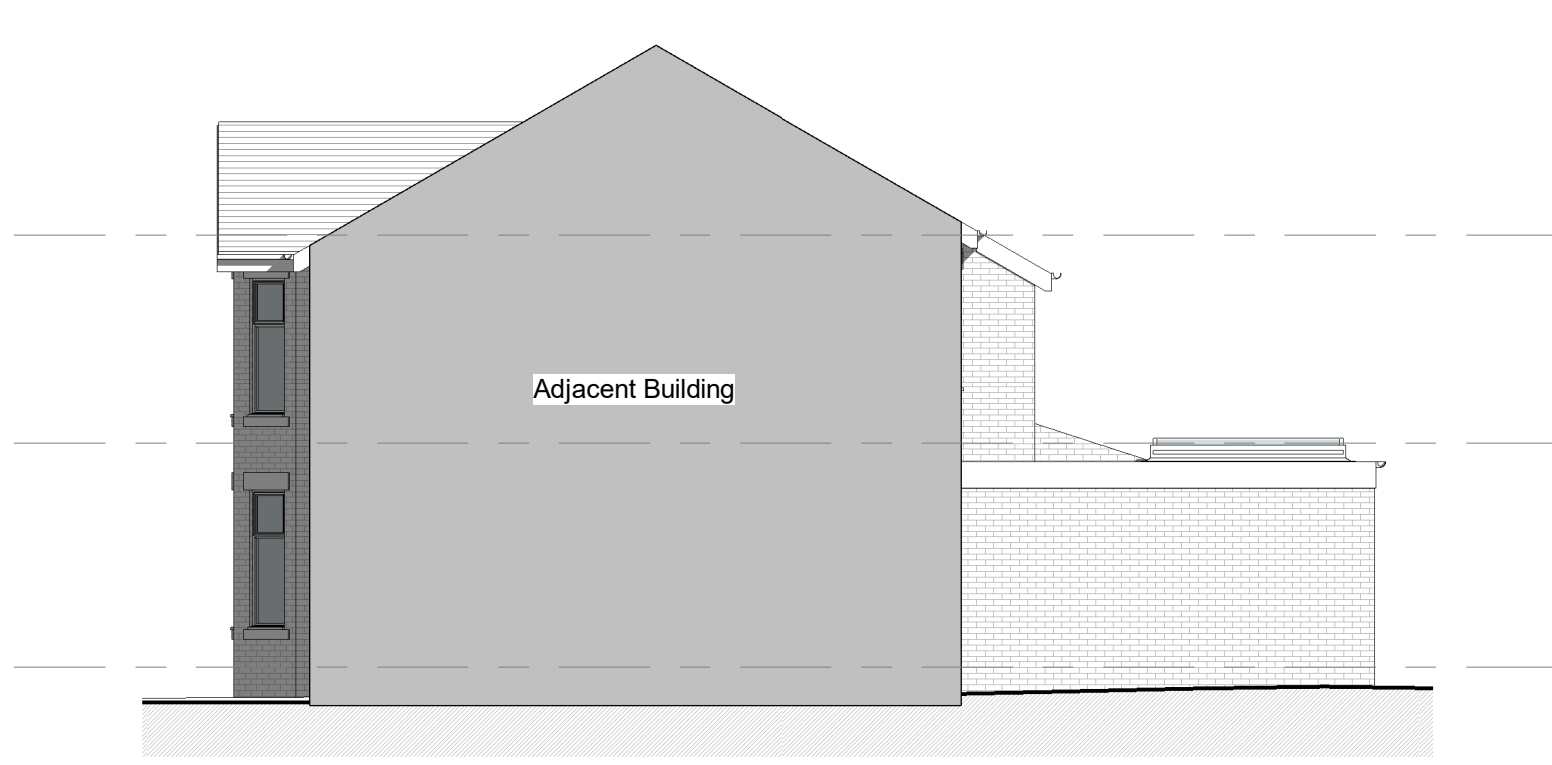

4. Right Side - Proposed
1 : 100

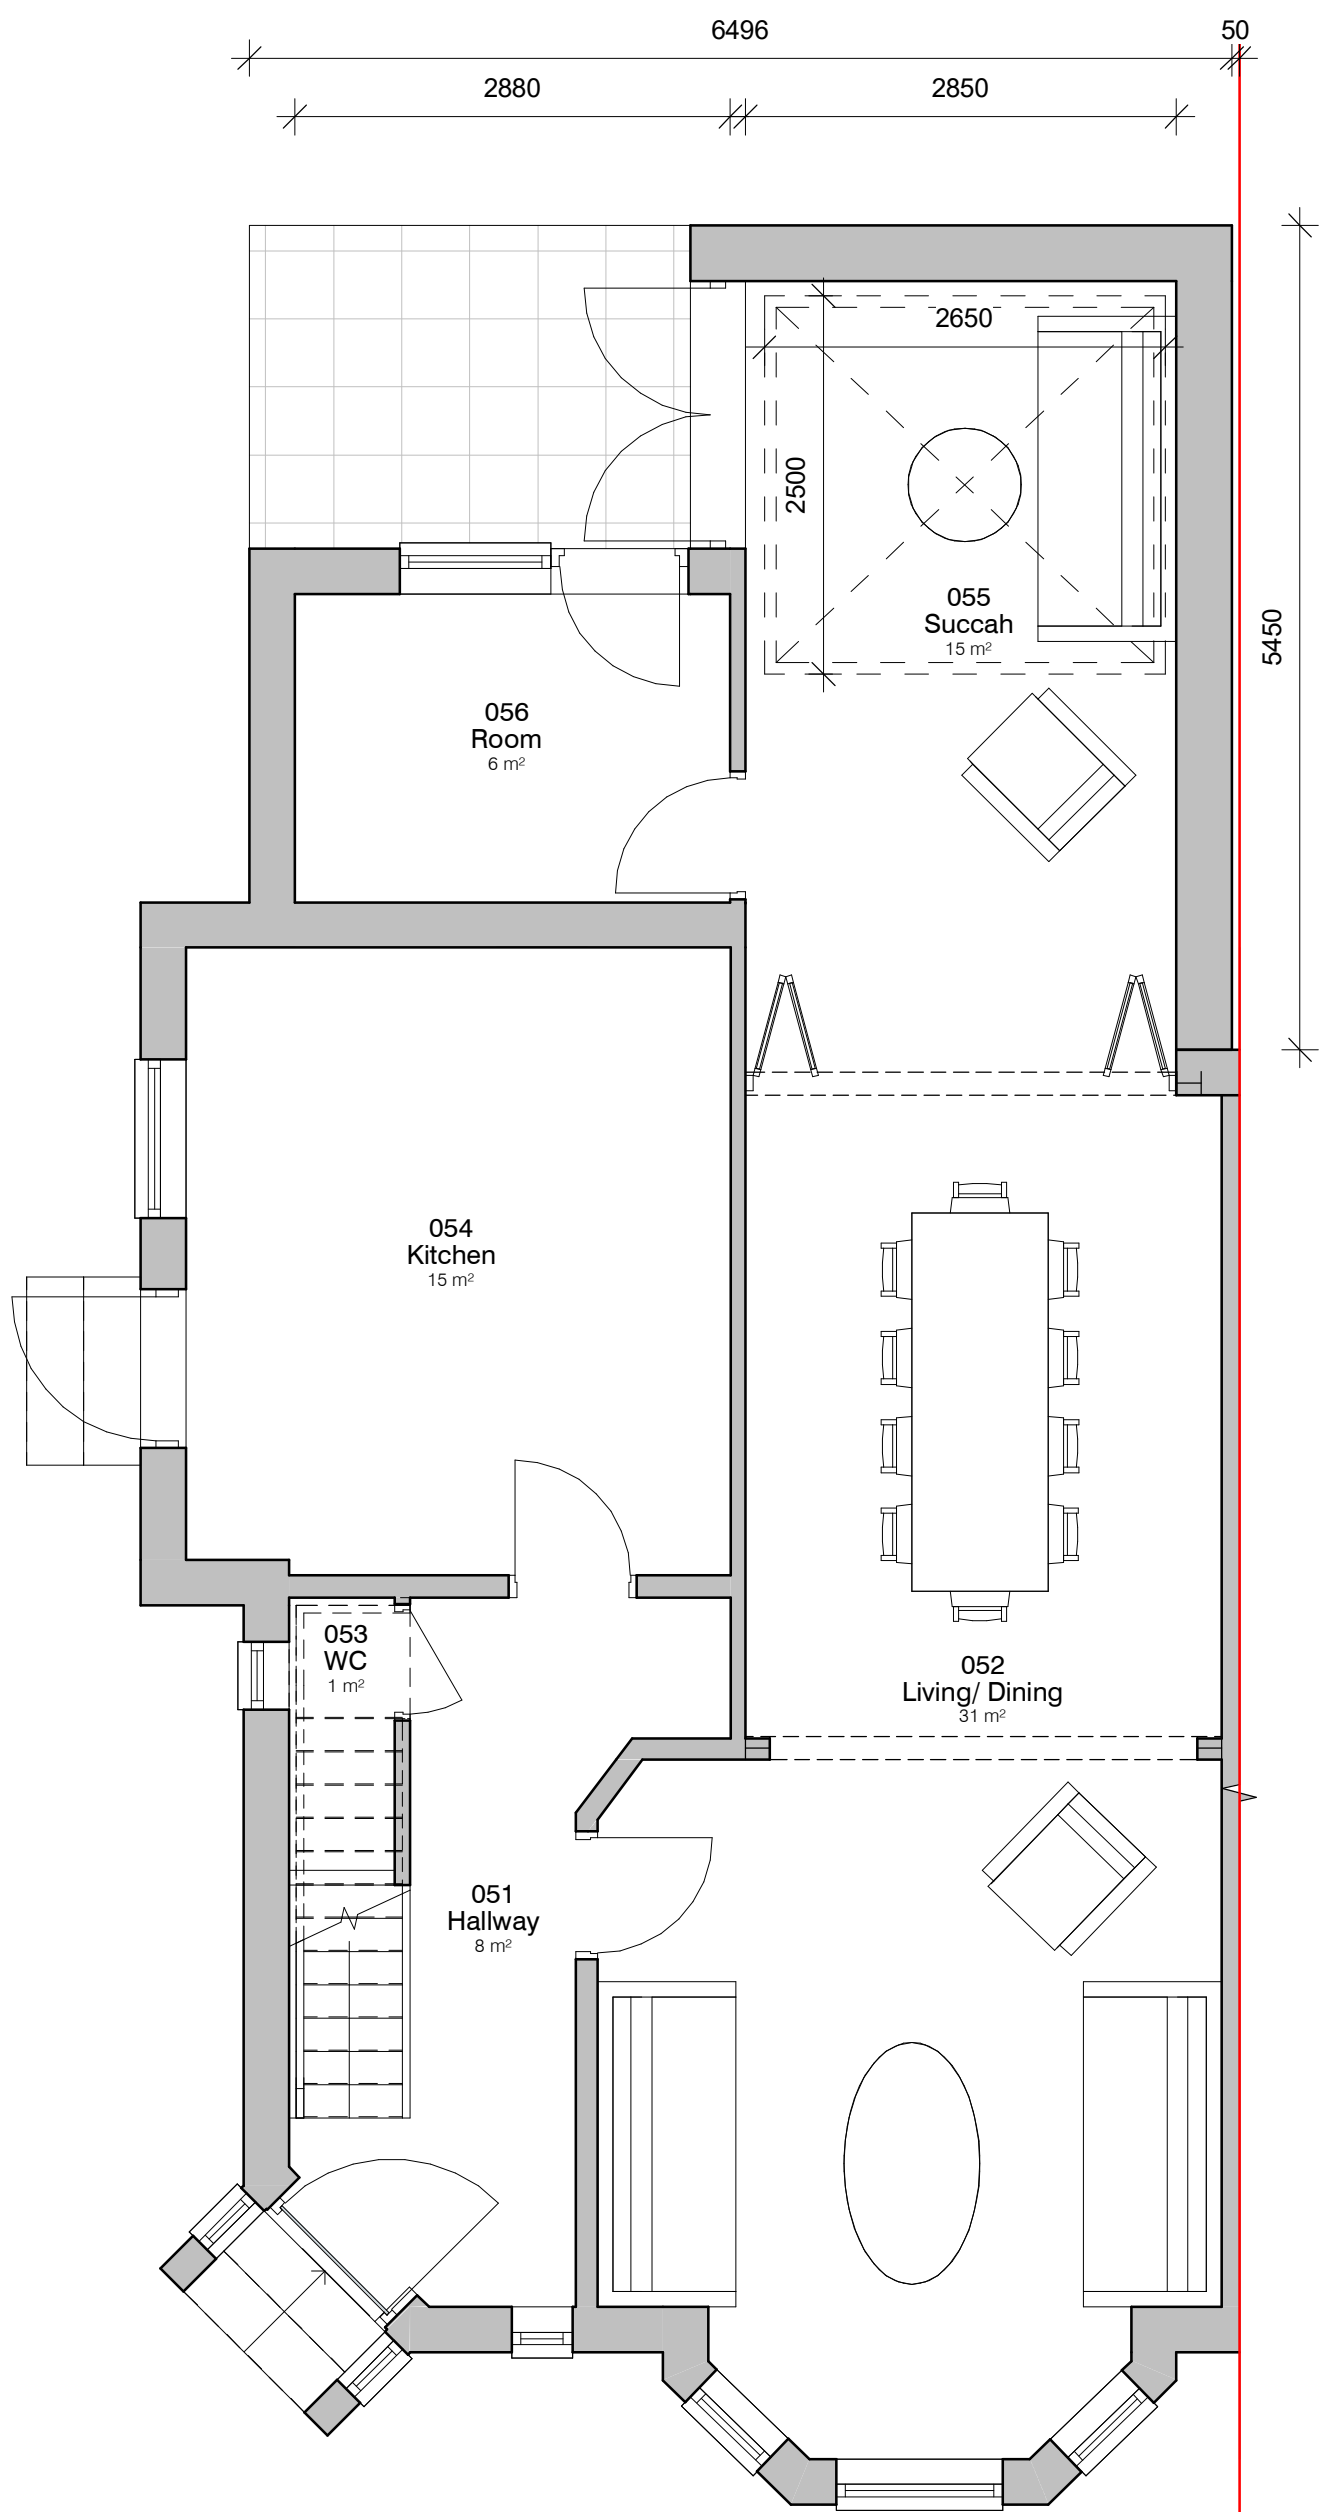


5. Level 0 - GA Proposed
1 : 50

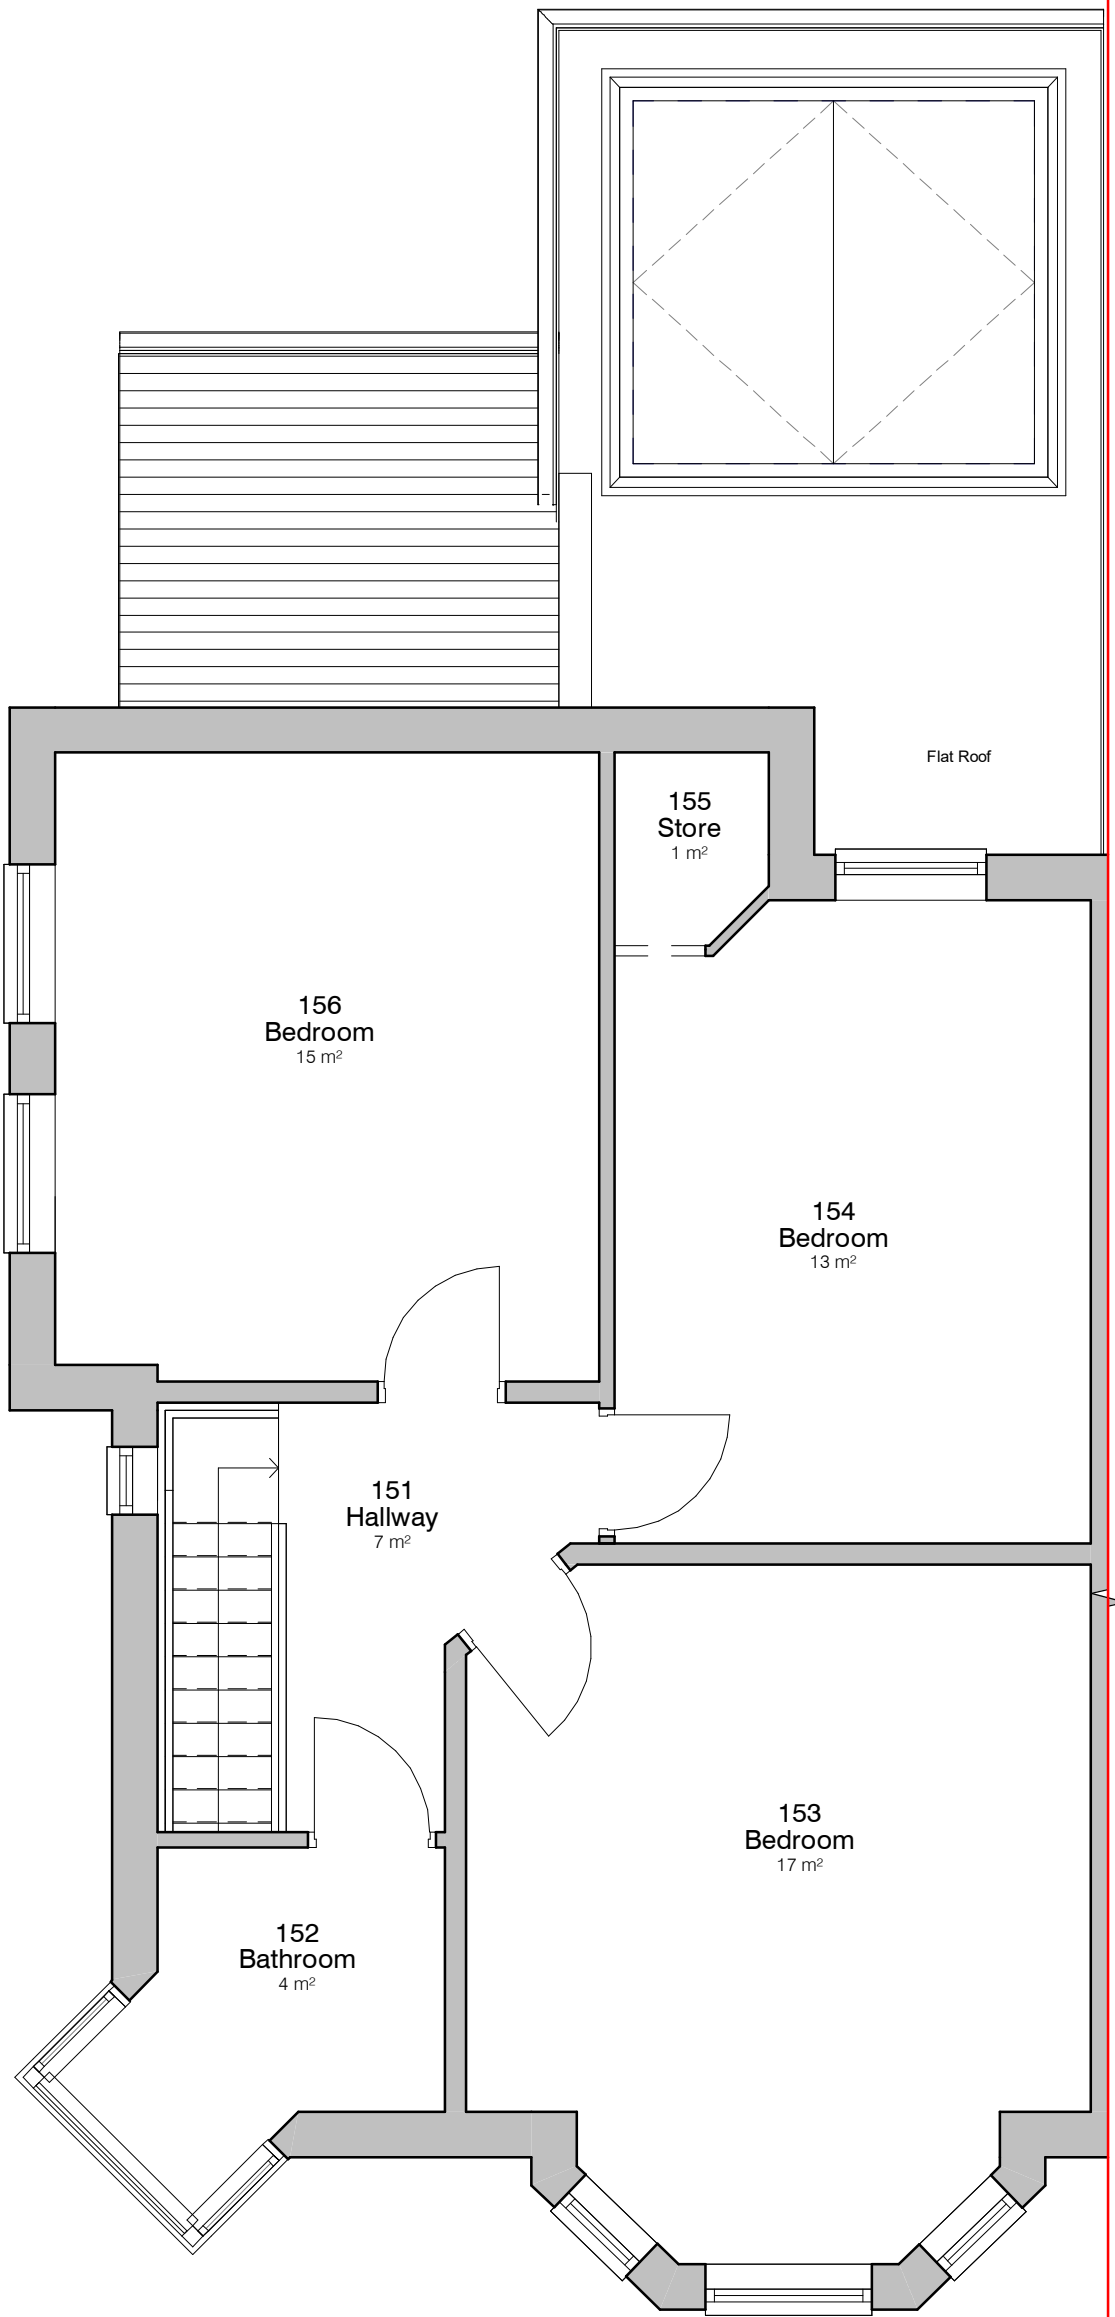


6. Level 1 - GA Proposed
1 : 50




7. 3D - Proposed Rear View

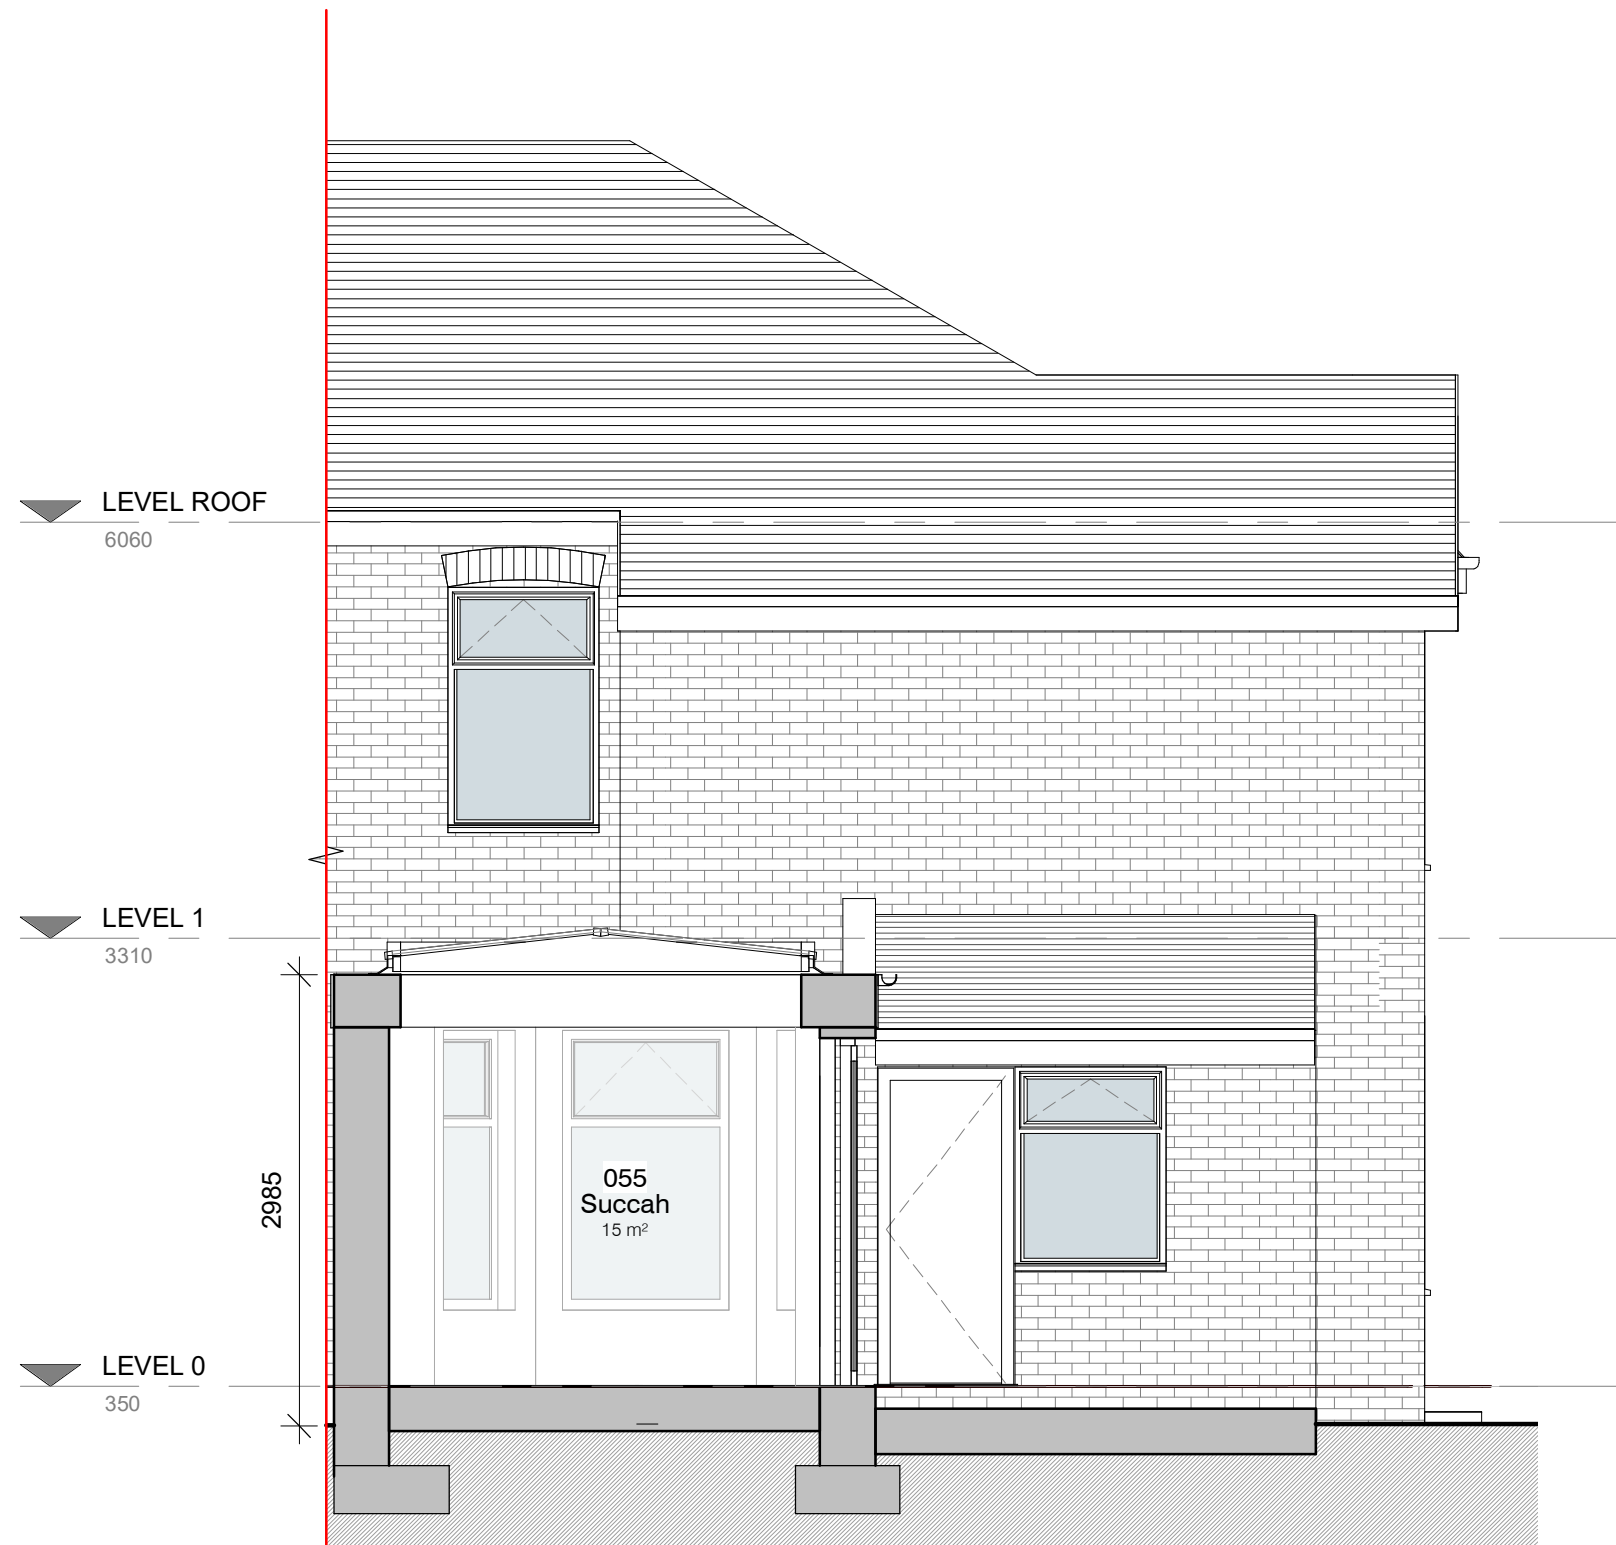

8. Section AA
1 : 50

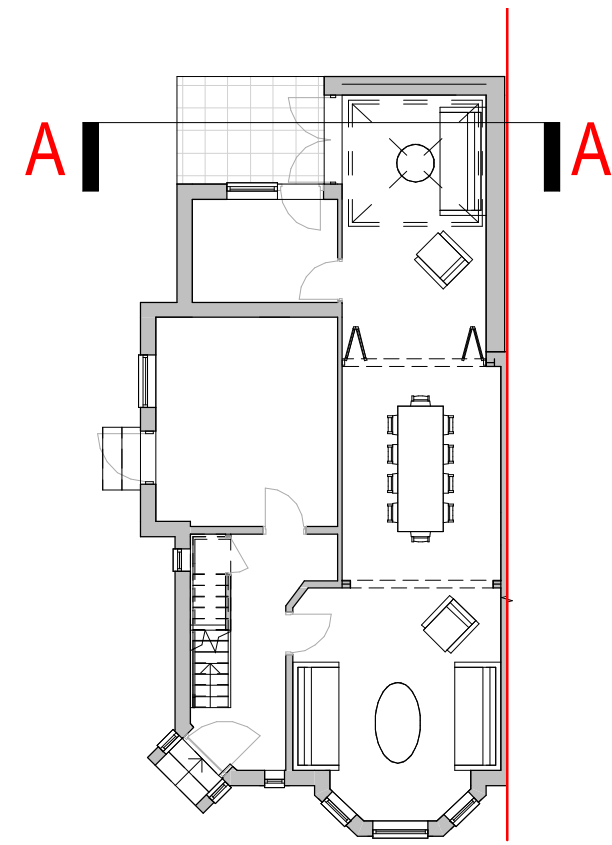

9. Level 0 - Key Plan
1 : 150

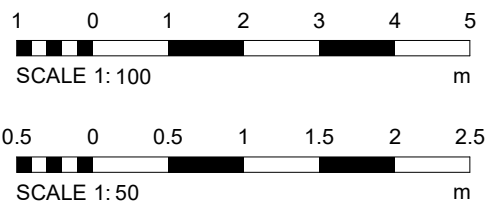

PROJECT		SCALE 1/8" = 1'		DATE		DRAWN BY	
43 Richmond Avenue		As indicated		26/09/24		CW	
CLIENT		STATUS		PROJECT NO.		DRAWING NO.	
Owner		PLANNING		DA24055.		003.	
TITLE		PROJECT NO.		DRAWING NO.		REV	
Proposed GA Plans and Elevations		DA24055.		003.		2	
NOTES		1		2		DATE	
1		2		3		DATE	
2		3		4		DATE	
3		4		5		DATE	
