

Elevation Materials Legend



New brickwork
Colour - Red / Buff
to match the existing



Existing Brickwork
Colour - Red / Buff



New Roof Tiles
Colour - Brown
Type - Concrete Pan Tile
to match the existing




Existing Roof Tiles
Colour - Brown

Windows to be uPVC - White, to match the existing

Fasica Boards to be uPVC - White, to match the existing

Rainwater and exposed waste Goods to be uPVC
Round profile
Colour Black

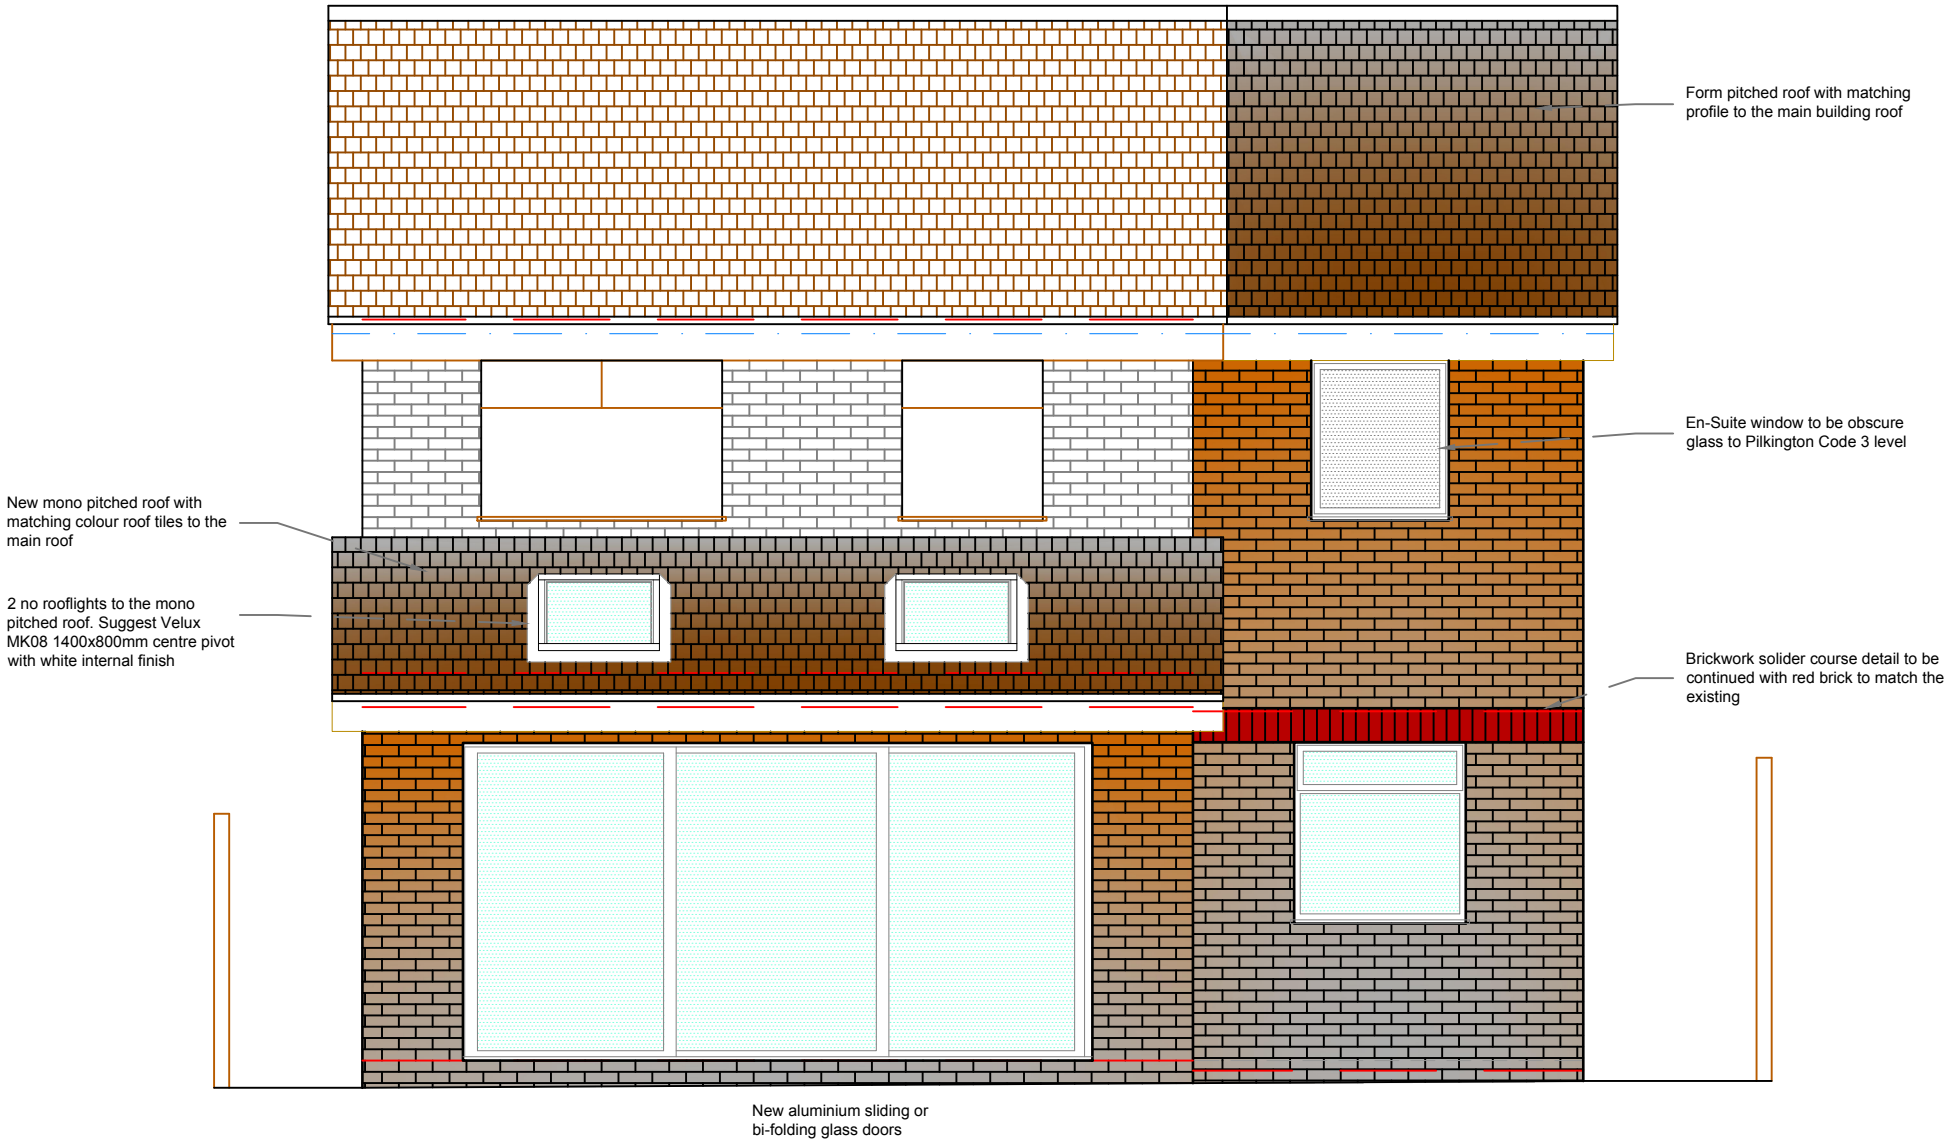

PROPOSED REAR ELEVATION