




1. Front - Proposed
1 : 100




2. Rear - Proposed
1 : 100

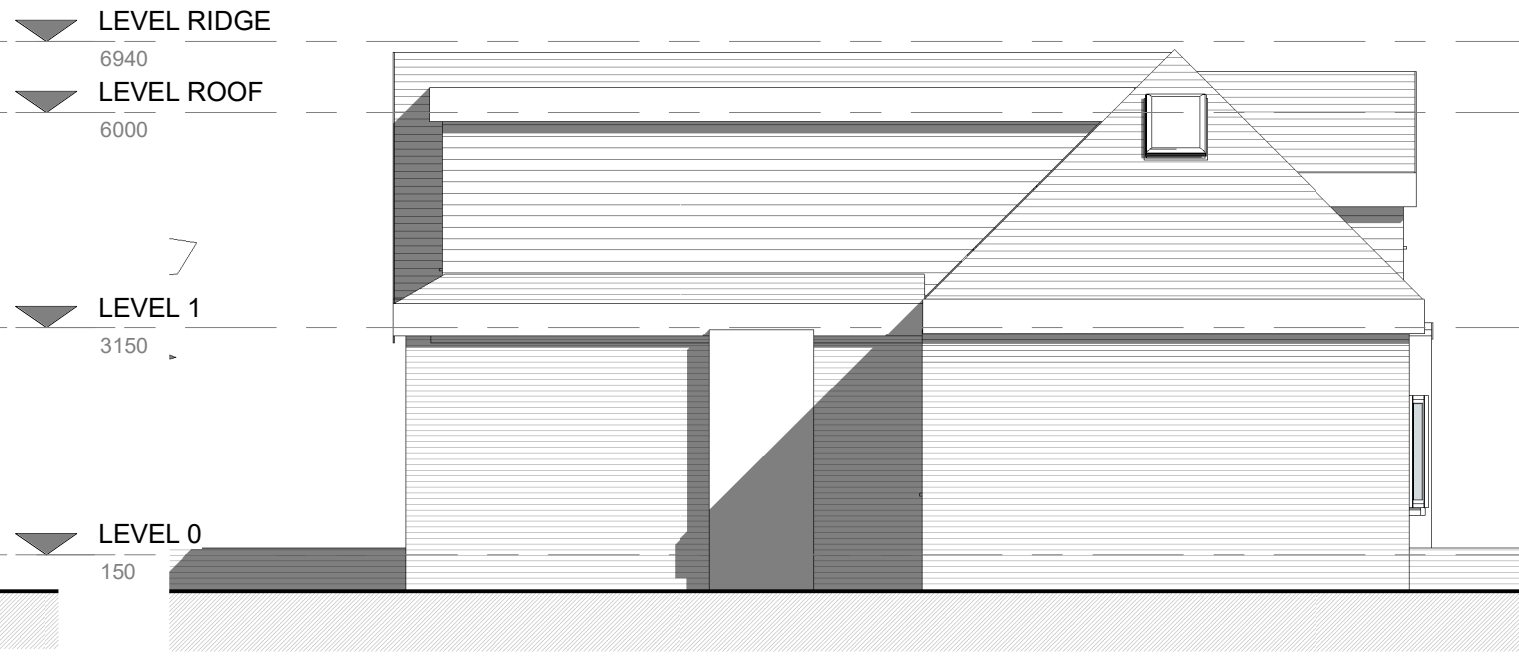


3. Left Side - Proposed
1 : 100




4. Right Side - Proposed
1 : 100

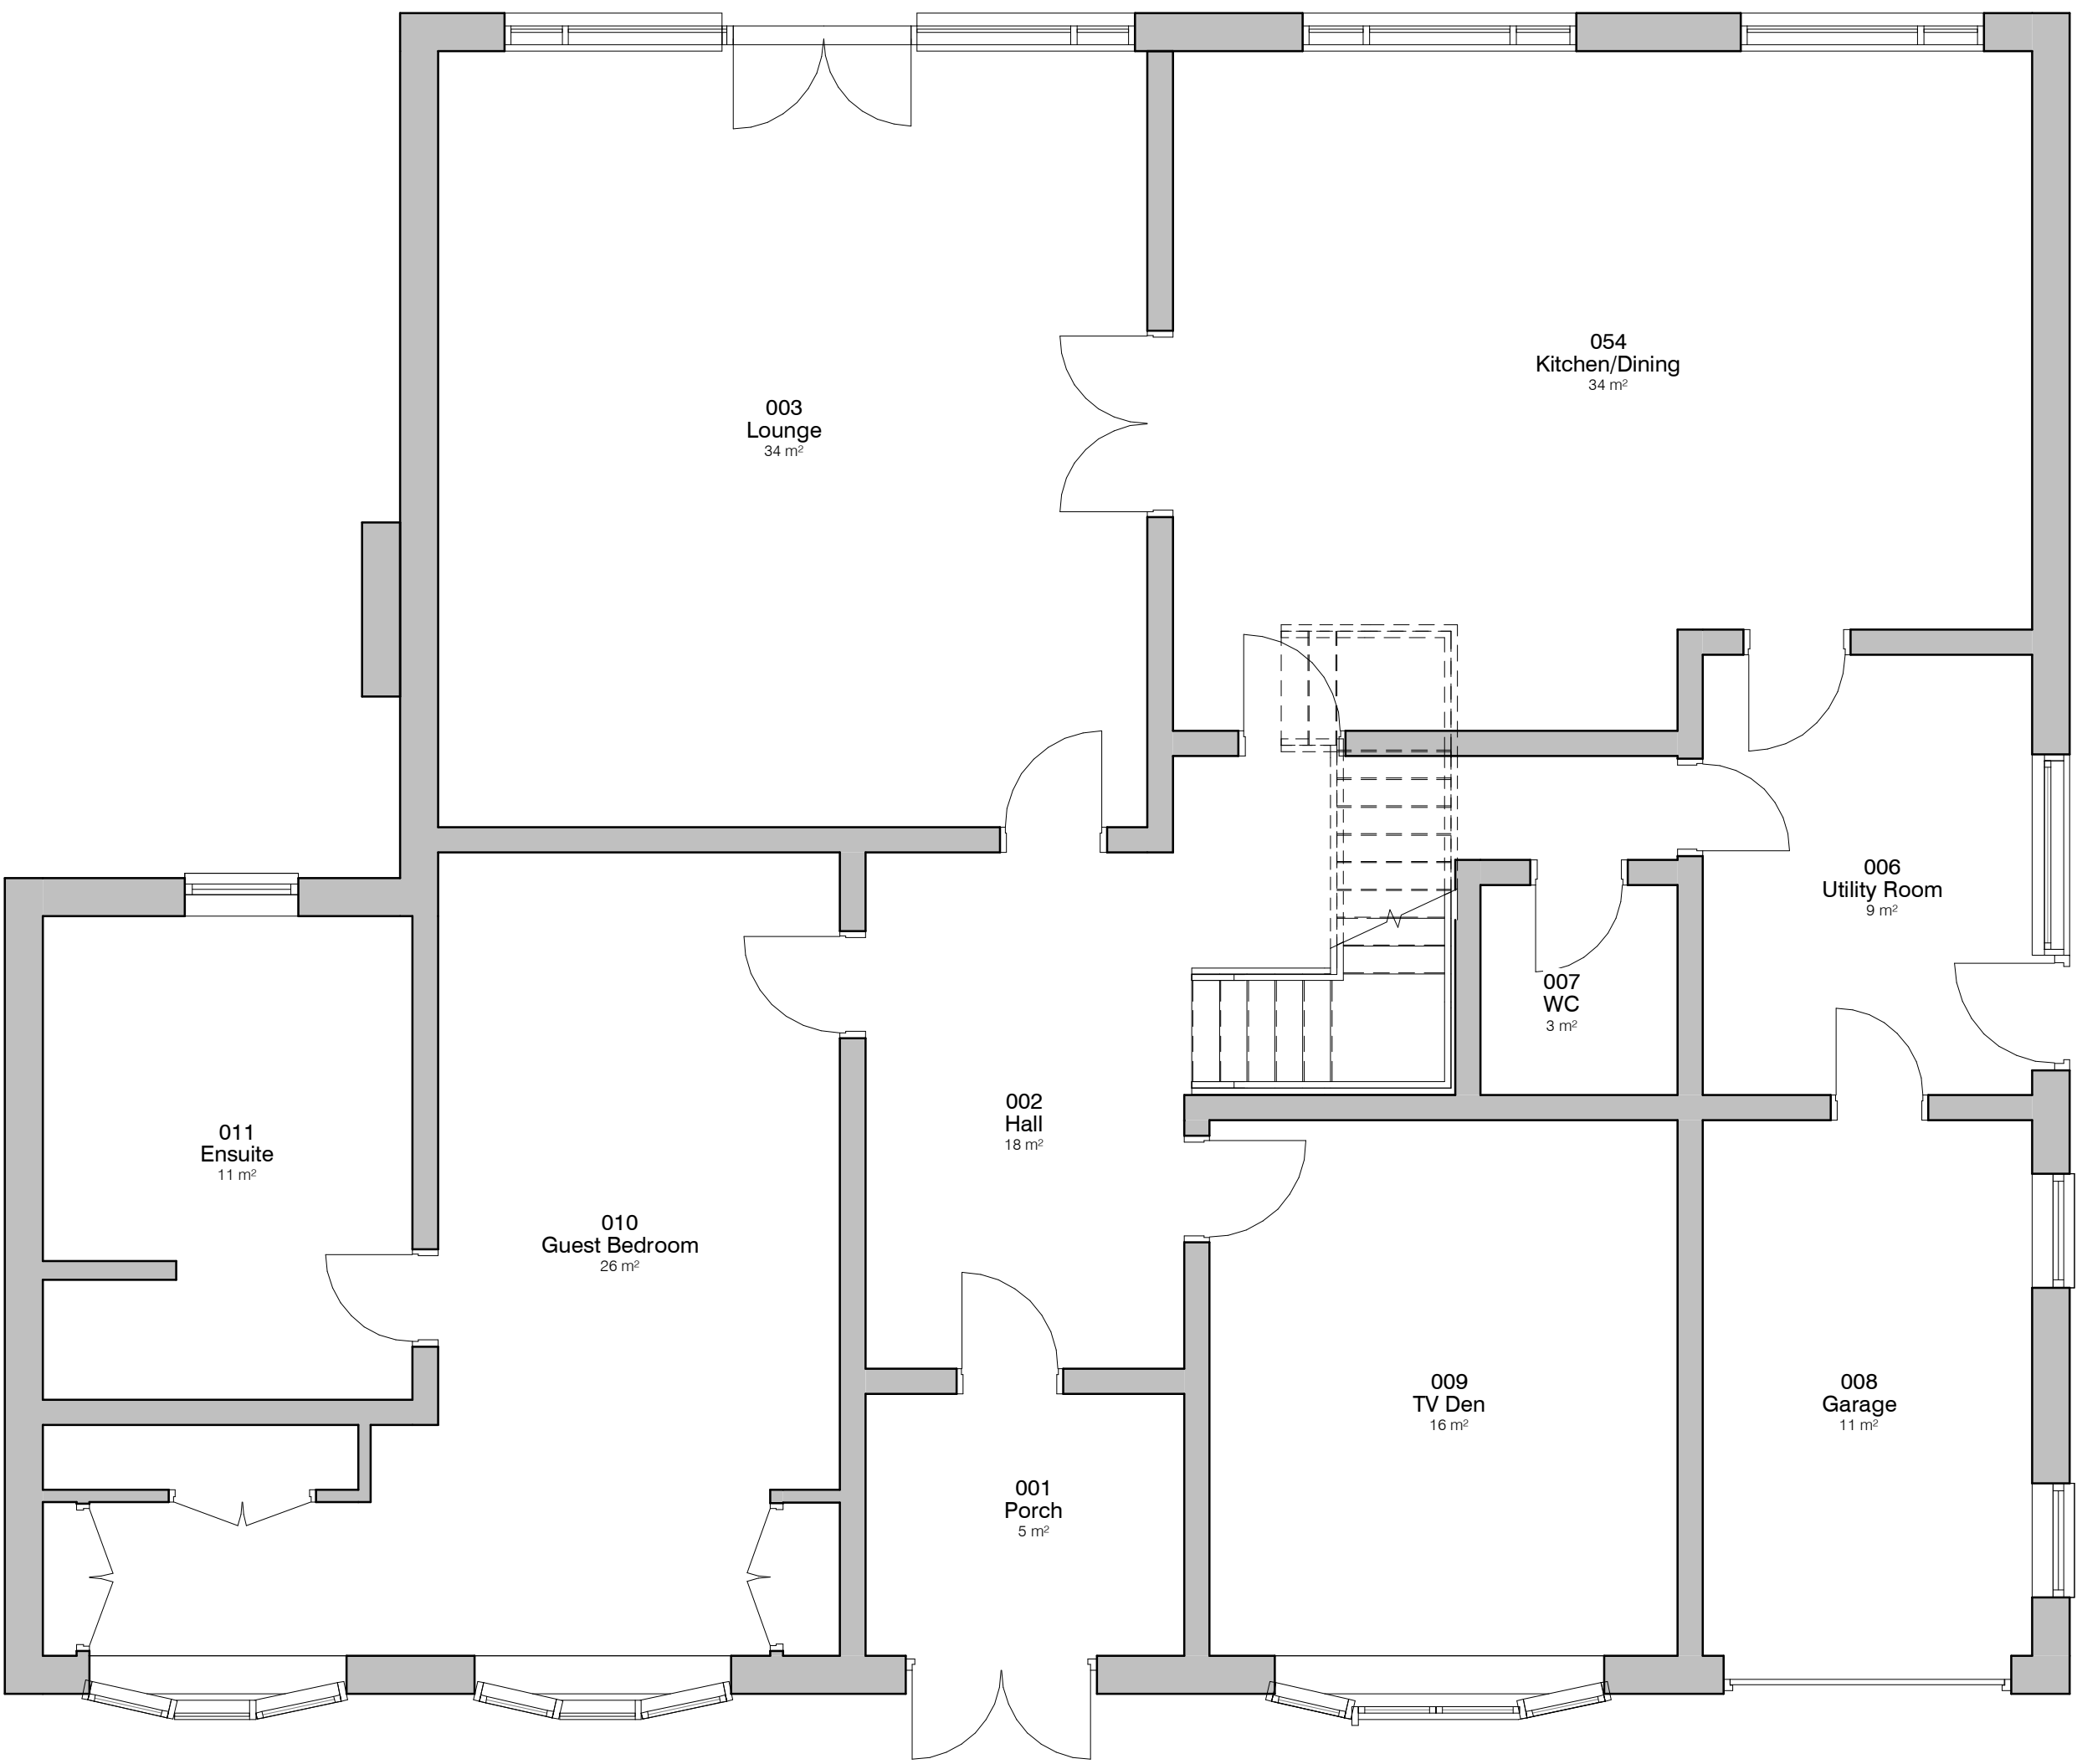

5. Level 0 - GA Proposed
1 : 50

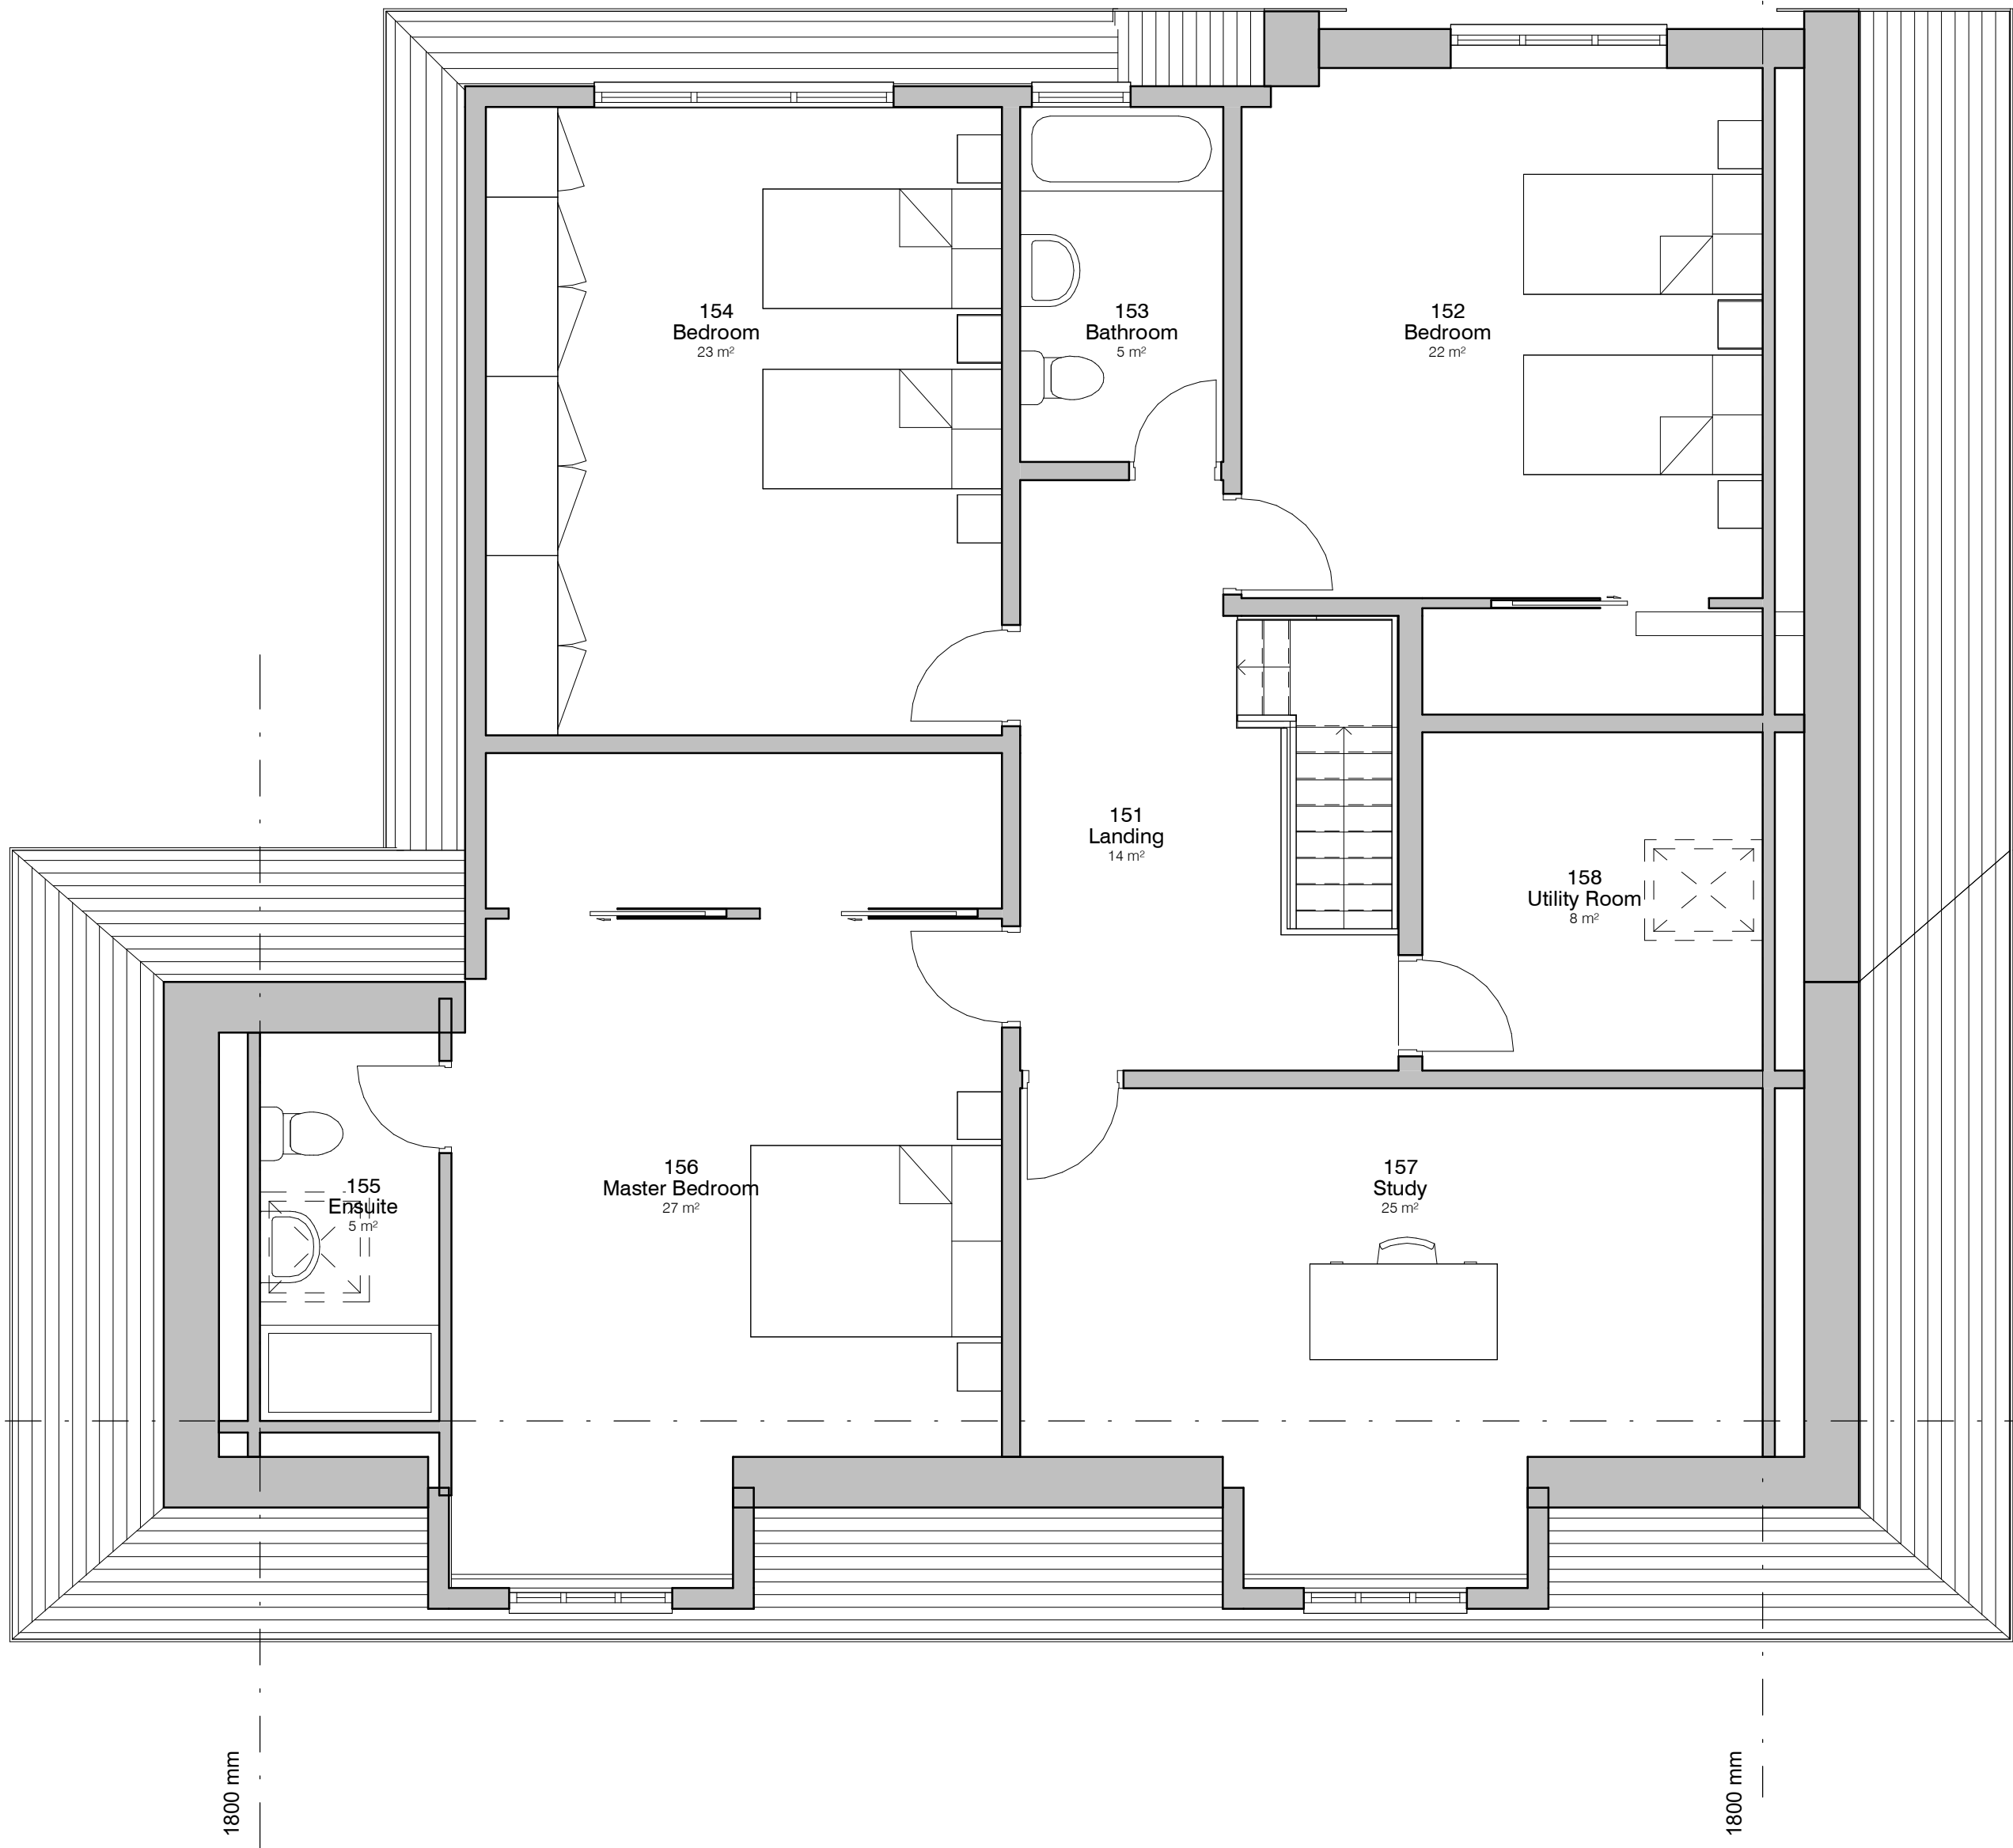

6. Level 1 - GA Proposed
1 : 50

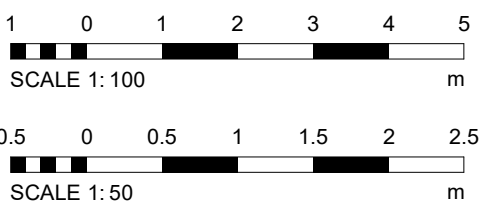

PROJECT	SCALE & A1	DATE	DRAWN BY
15 Butt Hill Road	As indicated	08 OCT 2020	AP
CLIENT	STATUS	PROJECT NO.	DRAWING NO.
Mr. Daniel Senderowich		DA20067.	003.
TITLE	PROJECT NO.	DRAWING NO.	REV.
Proposed GA Plans and Elevations	DA20067.	003.	3
NOTES	DESCRIPTION	BY	DATE
1. All dimensions are in millimeters unless otherwise stated.	Left Corner Aligned	AP	08/10/20
2. All dimensions are in millimeters unless otherwise stated.	Center and Proposed Aligned	AP	20/10/20
3. All dimensions are in millimeters unless otherwise stated.	Proposed Aligned	AP	20/10/20

