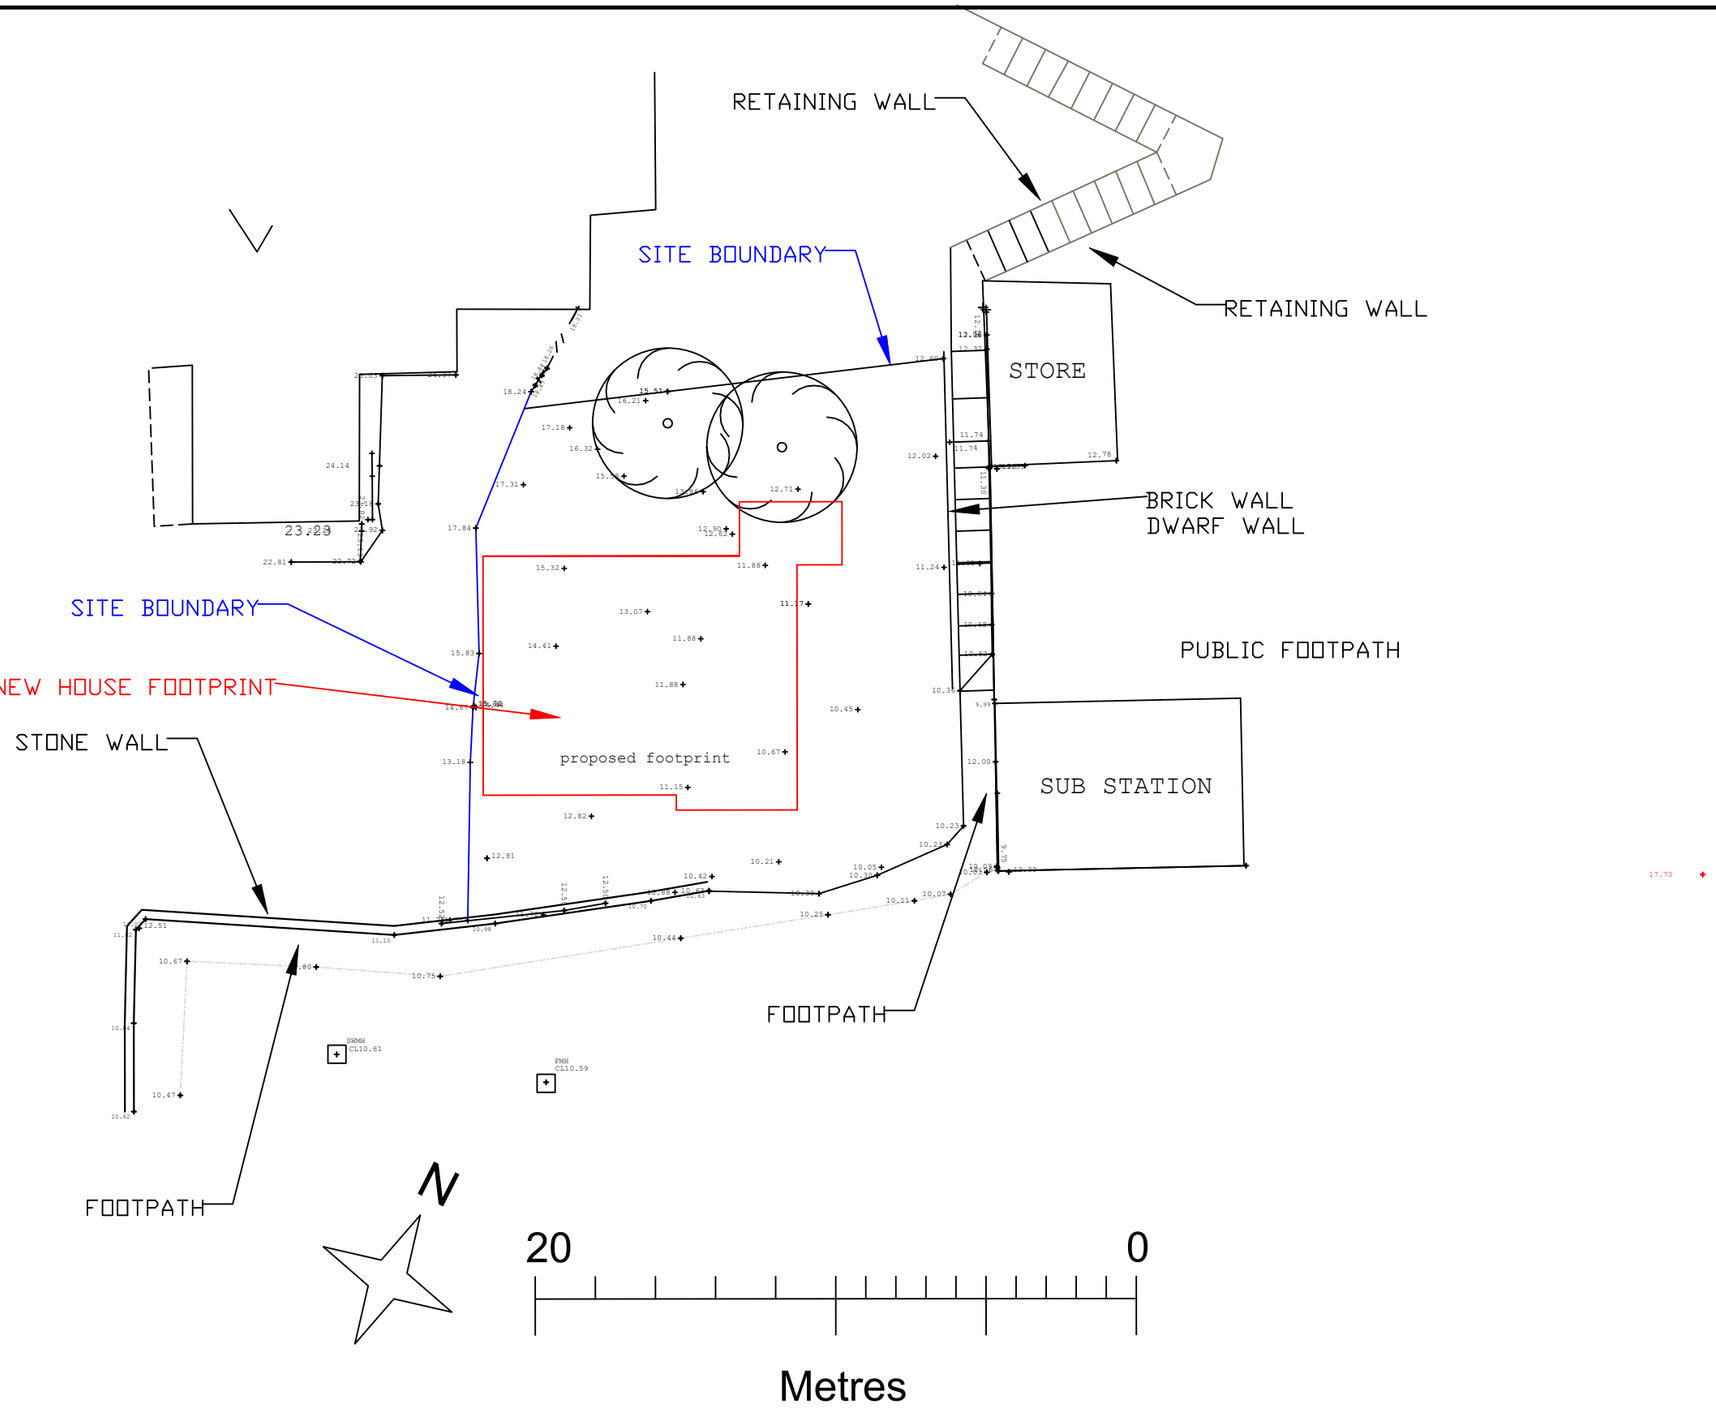


CLIENT AYAZ KHAWAJA	JOB LAND ADJACENT TO 7 RINGLEY DRIVE & 11 DOVEHOUSE CLOSE WHITEFIELD M45 7PE	TITLE PROPOSED DEVELOPMENT TOPOGRAPHICAL SURVEY PARAGRAPH 1	DRAWN DH DATE FEB 2023 CHECKED SCALE 1 : 100@A1 APPROVED DRG No. 21082/12 REV C

RFP SURVEYS
Consulting Engineers
Tel: 0161 655 3703
Fax: 0161 655 3150
920 Edenfield Road, Norden, Rochdale, OL12 7SS