


Garden Room for 5 Hackney Close - Location Plan

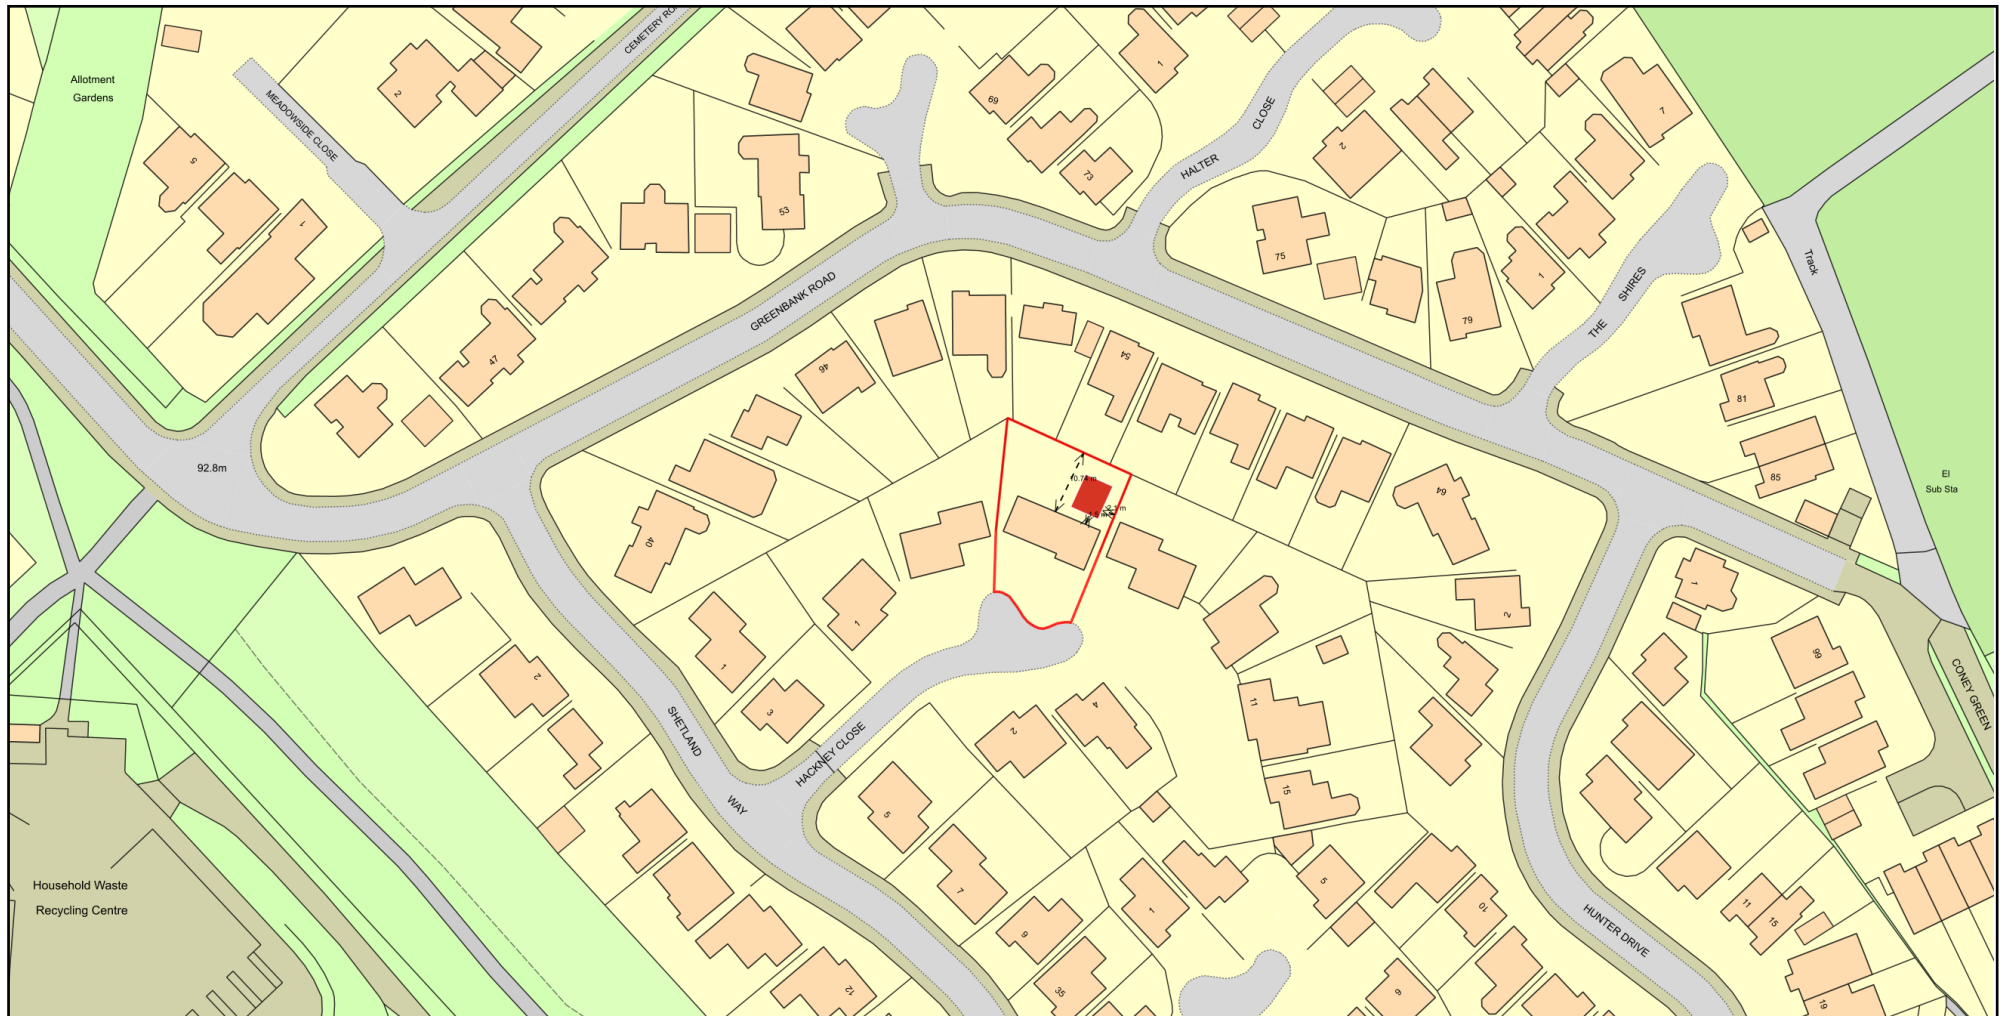

Plan Produced for: David Close

Date Produced: 20 Aug 2024

Plan Reference Number: TQRQM24233103239874

Scale: 1:1250 @ A4

© Crown copyright and database rights 2023 OS 100042766