



3 Front - Proposed
1 : 100




4 Left Side - Proposed
1 : 100




5 Rear - Proposed
1 : 100





6 Right Side - Proposed
1 : 100

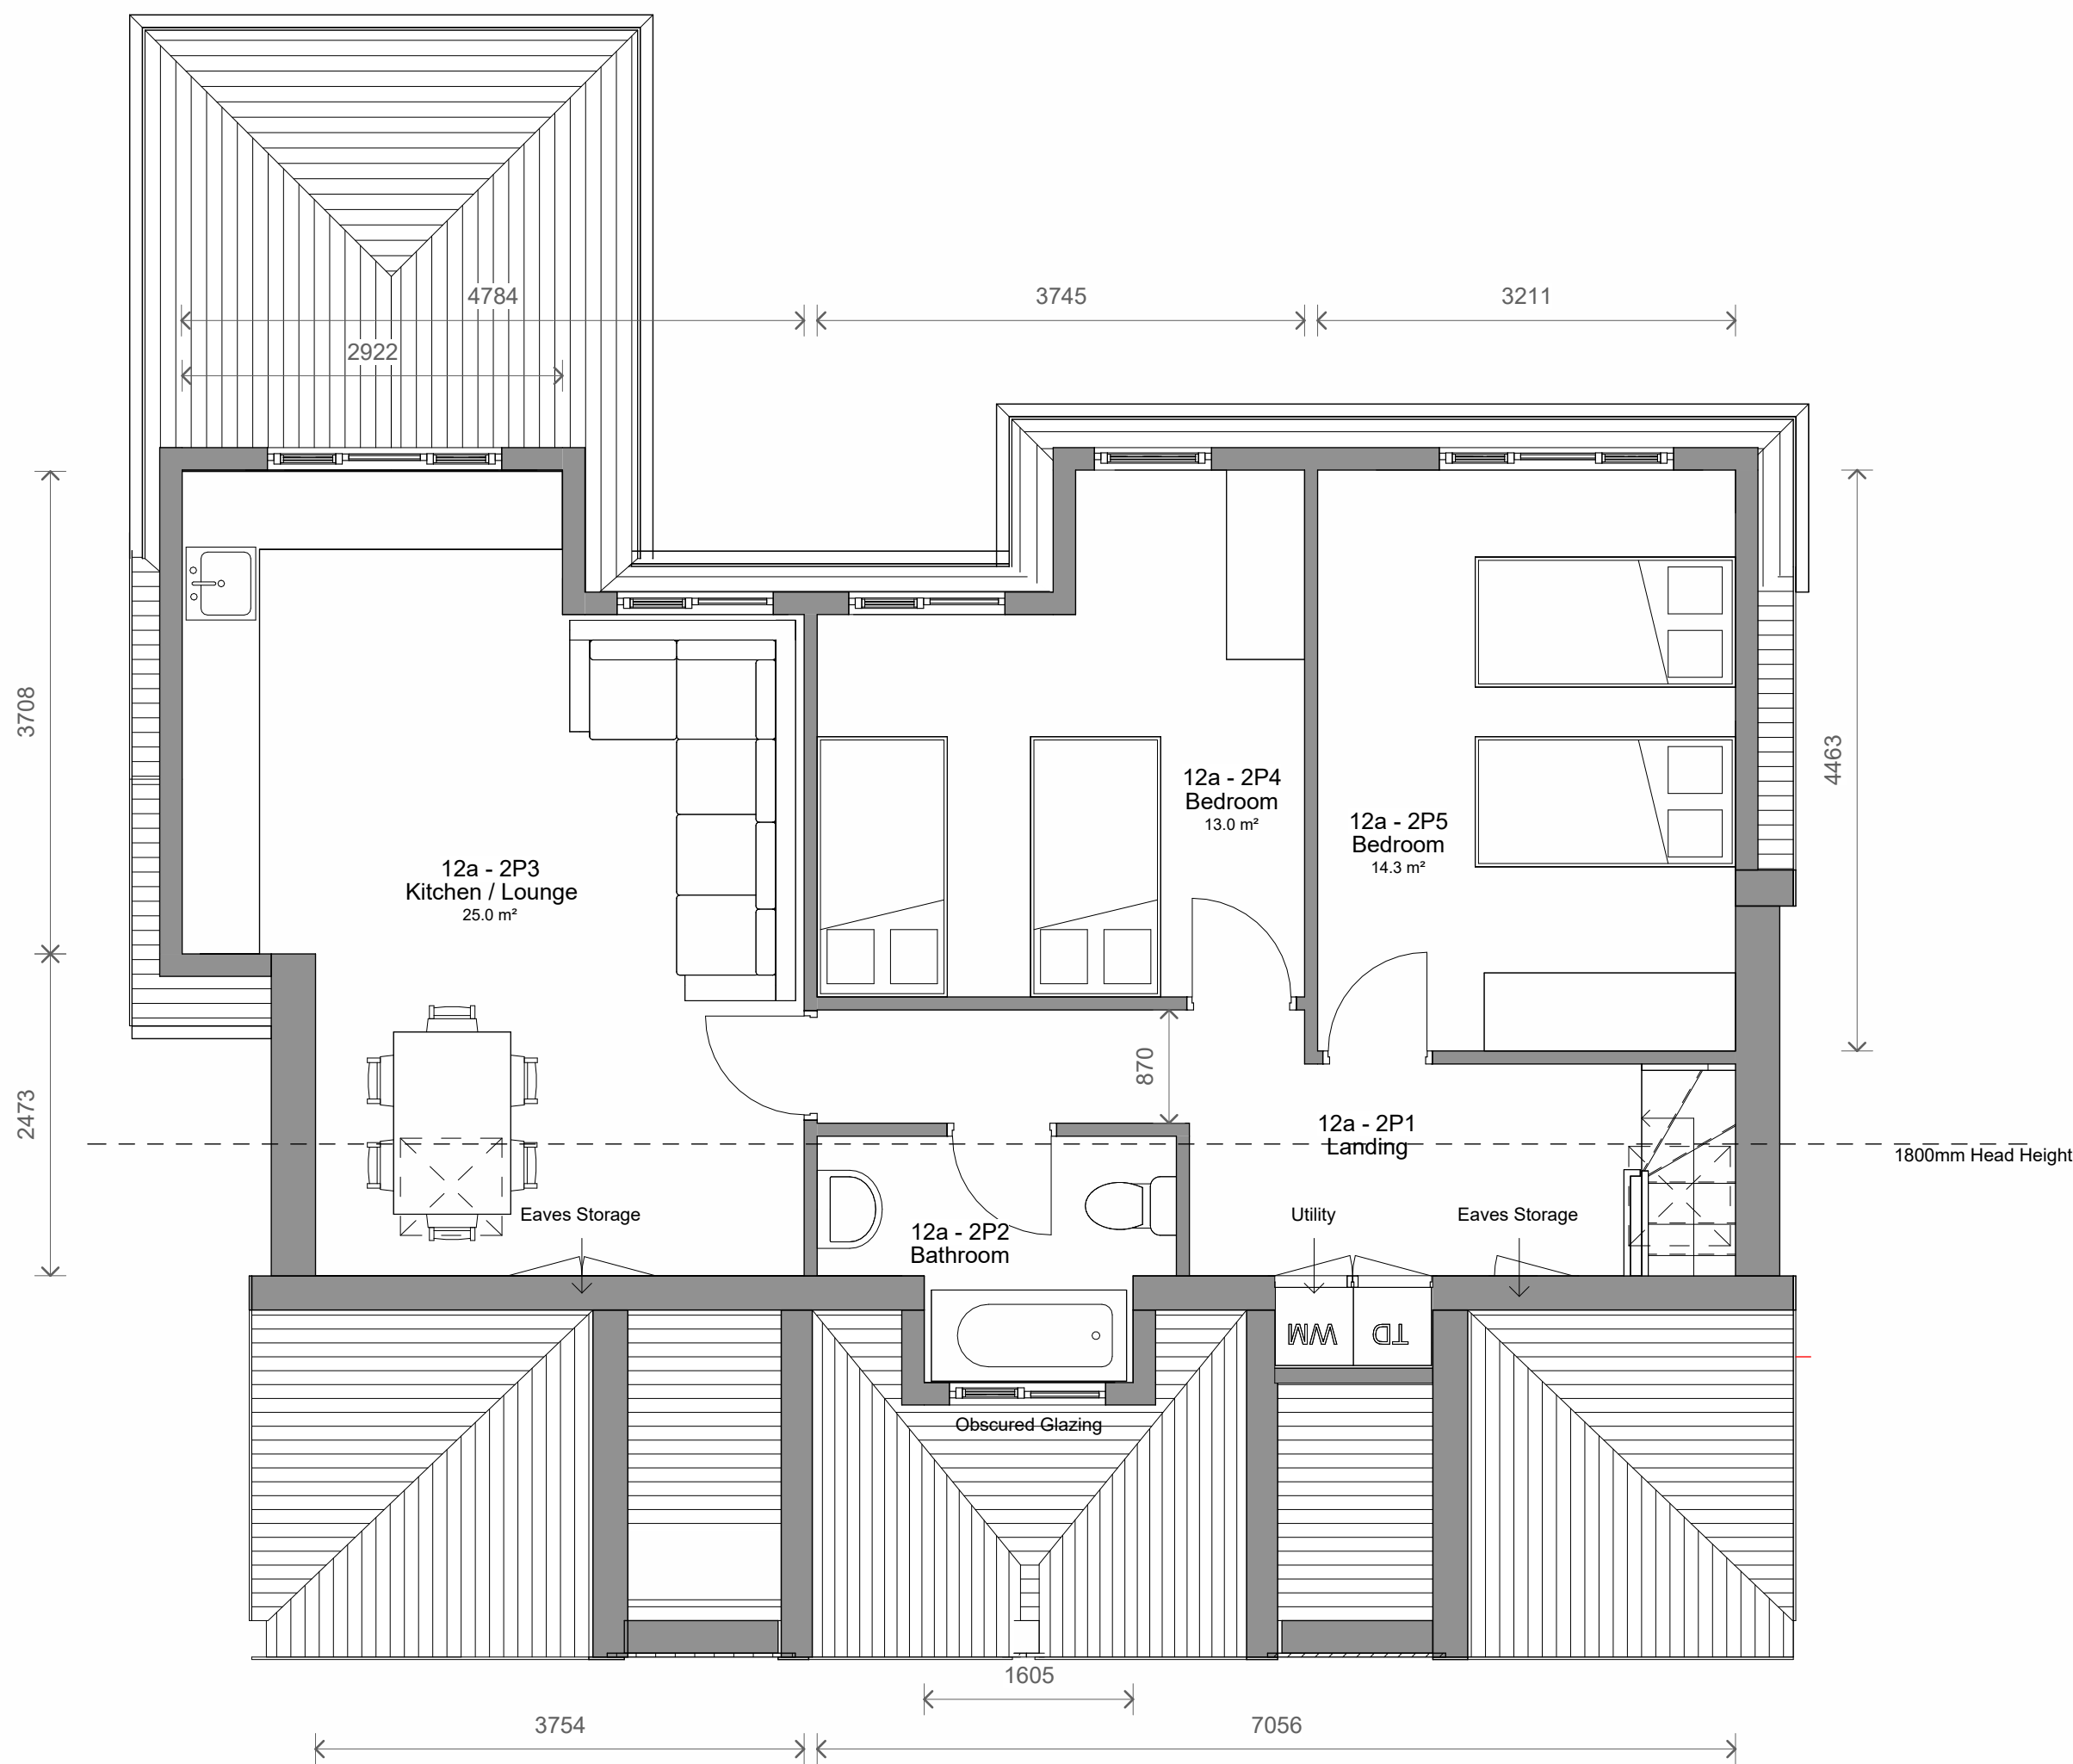

1 Level 2 - Proposed
1 : 50

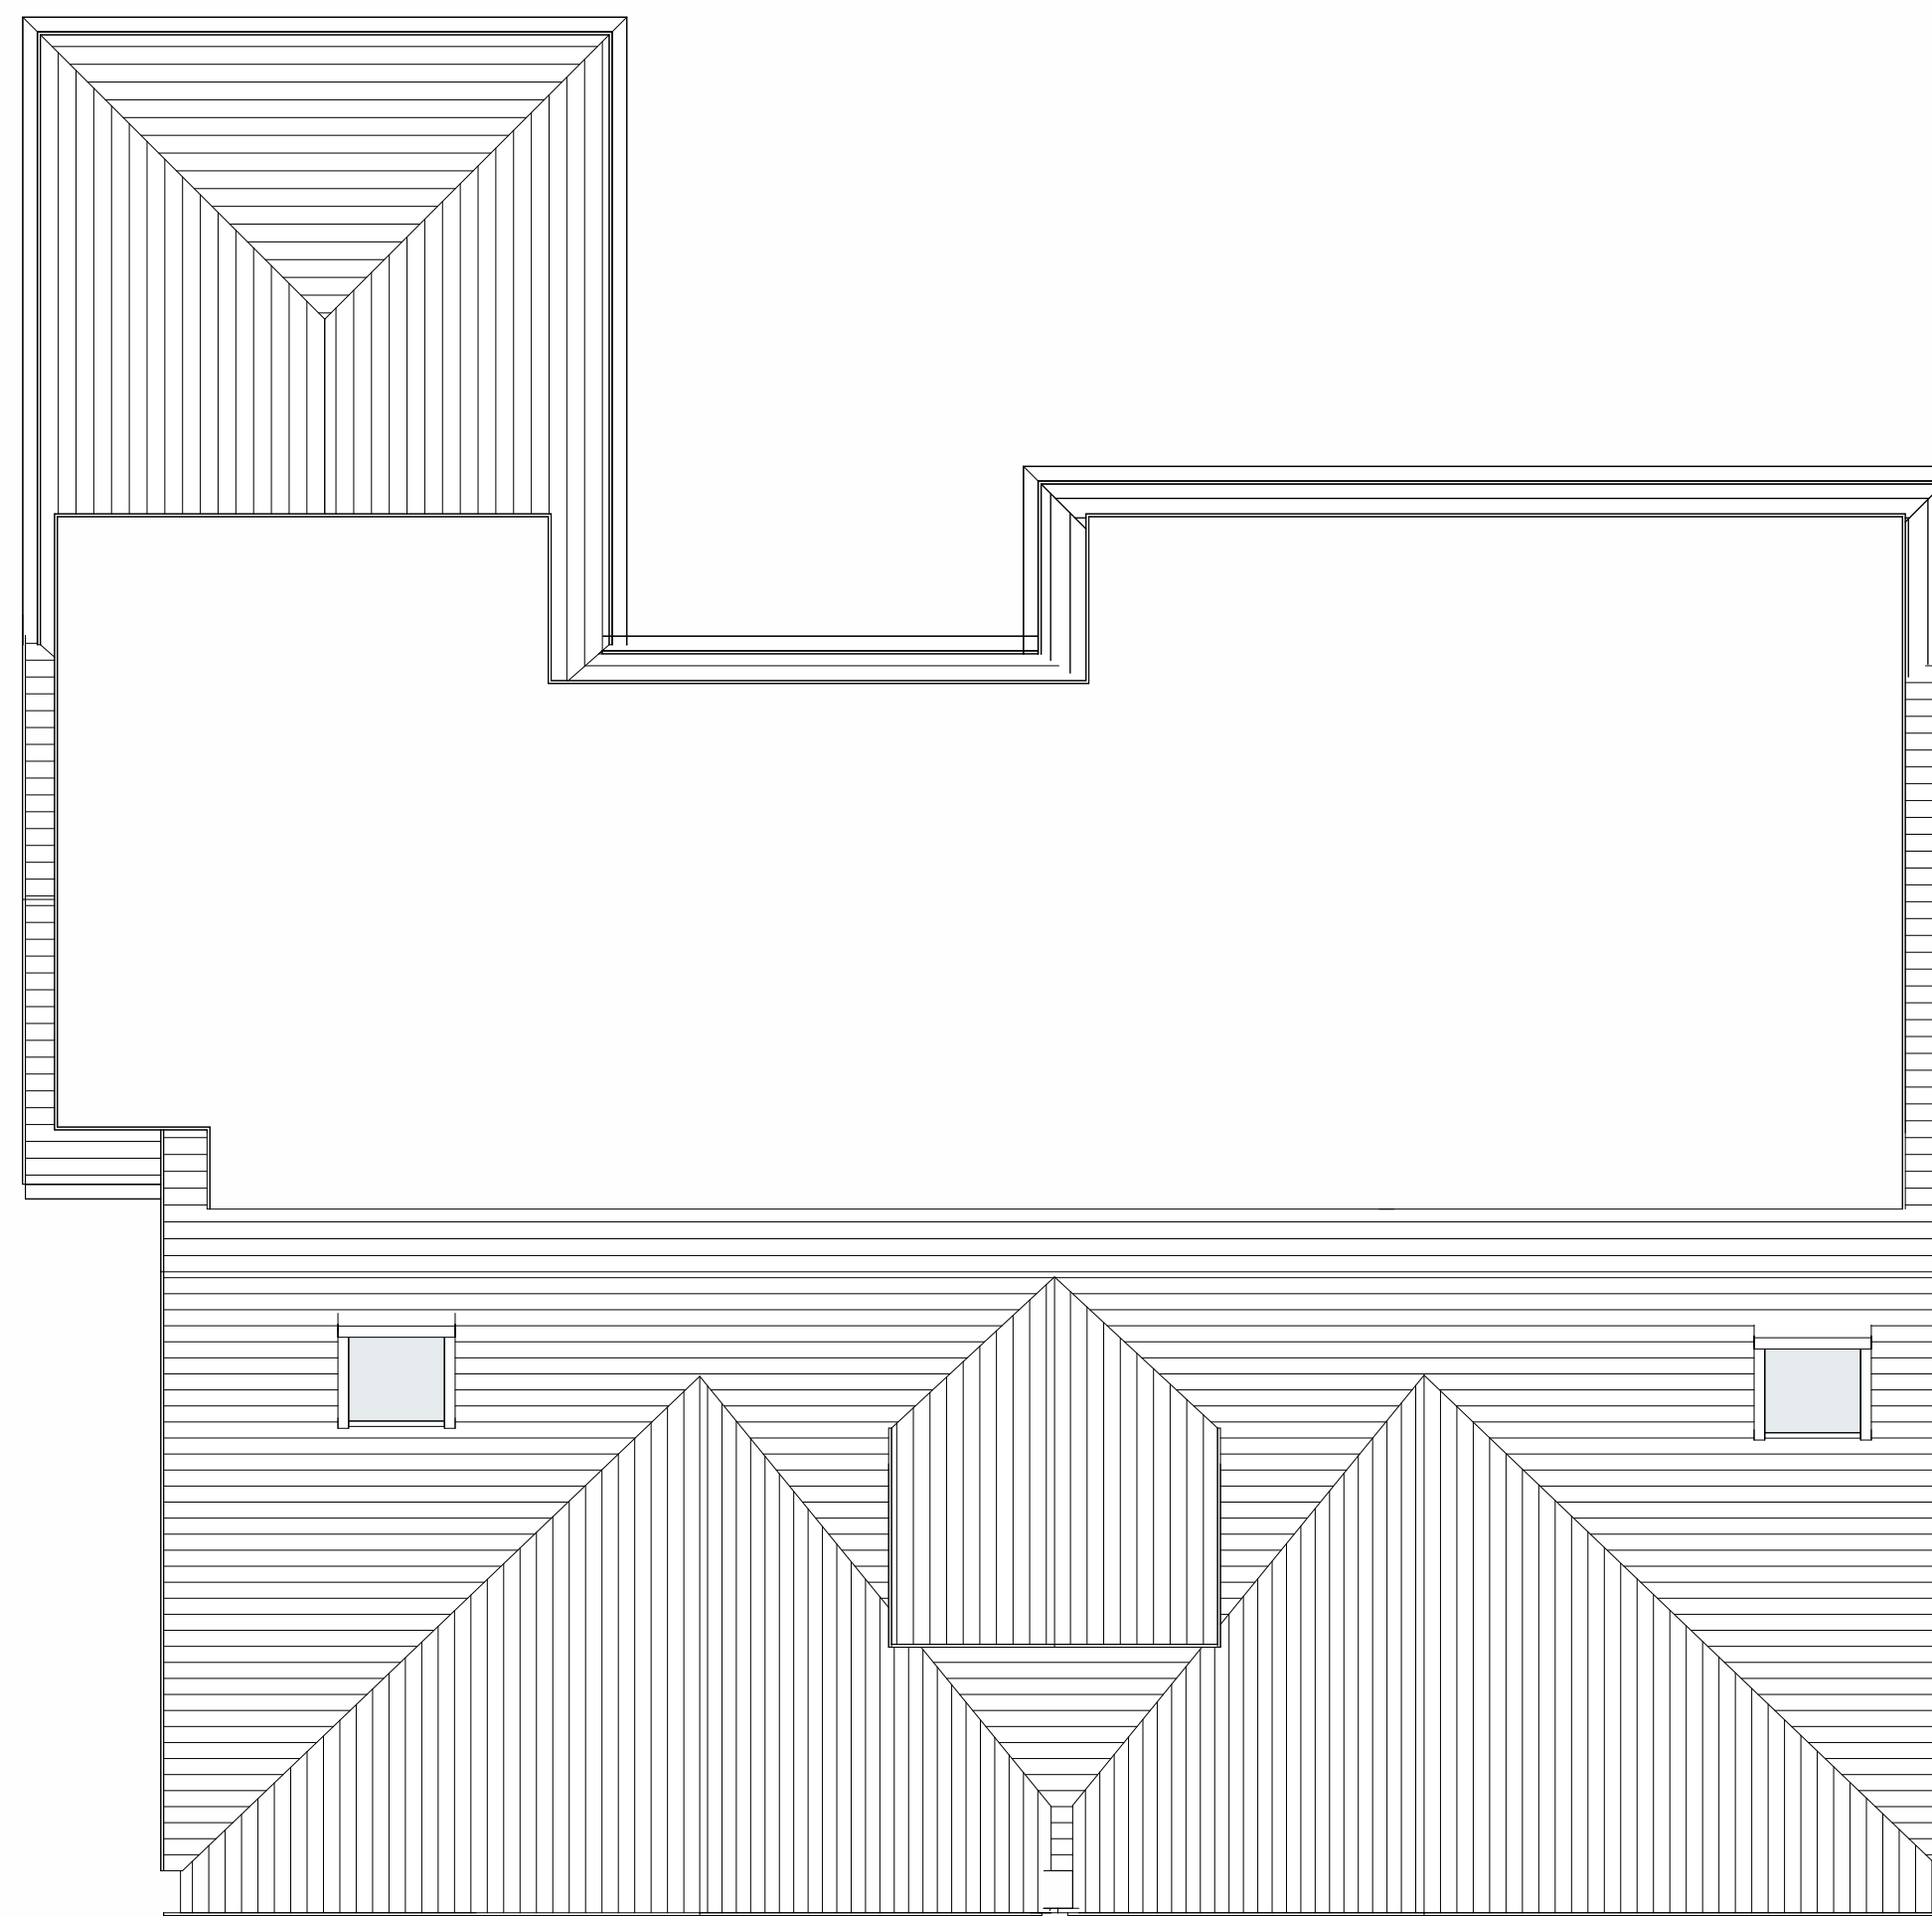

2 Level Roof - Proposed
1 : 50

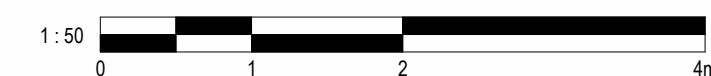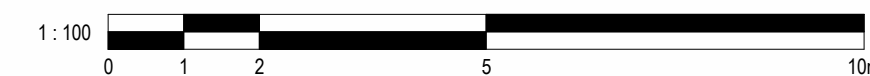

4	Client Comments	24/12/2024	TP
3	Clients Comments	13/12/2024	CB
2	Revised Design	10/12/2024	CB
1	Revised Design	24/09/2024	CB
No.	Description	Date	Initial

PROJECT		10-12 Salisbury Drive	
TITLE			
Proposed Plans and Elevations			
STATUS			
DESIGN			
DRAWN BY	DATE	SCALE (@ A1)	
CB	08/08/2024	As indicated	
PROJECT NUMBER		DRAWING NUMBER	REV
GSS24105.1		004	4
GOLD SKETCH			
S T U D I O S			
www.goldsketch.co.uk		info@goldsketch.co.uk	0161 792 9595
NOTES			
© COPYRIGHT - ALL RIGHTS RESERVED.			
THIS DRAWING SHALL NOT BE REPRODUCED WITHOUT PRIOR WRITTEN CONSENT			
DRAWING TO BE USED FOR THE STATUS INDICATED ONLY			
ALL DIMENSIONS AND SETTING OUT SHALL BE CHECKED AND CONFIRMED ON SITE. ANY DISCREPANCIES TO BE REPORTED TO THE ARCHITECT IMMEDIATELY. THE CLIENT SHALL BE RESPONSIBLE FOR THE ACCURACY OF ANY INFORMATION PROVIDED TO THE ARCHITECT.			
LEGISLATION RELEVANT CODES OF PRACTICE AND BRITISH STANDARDS. ALL DIMENSIONS ON THIS DRAWING ARE IN MILLIMETRES UNLESS OTHERWISE STATED.			