


3 Front - Existing
1 : 100

4 Left Side - Existing
1 : 100

5 Rear - Existing
1 : 100


6 Right Side - Existing
1 : 100

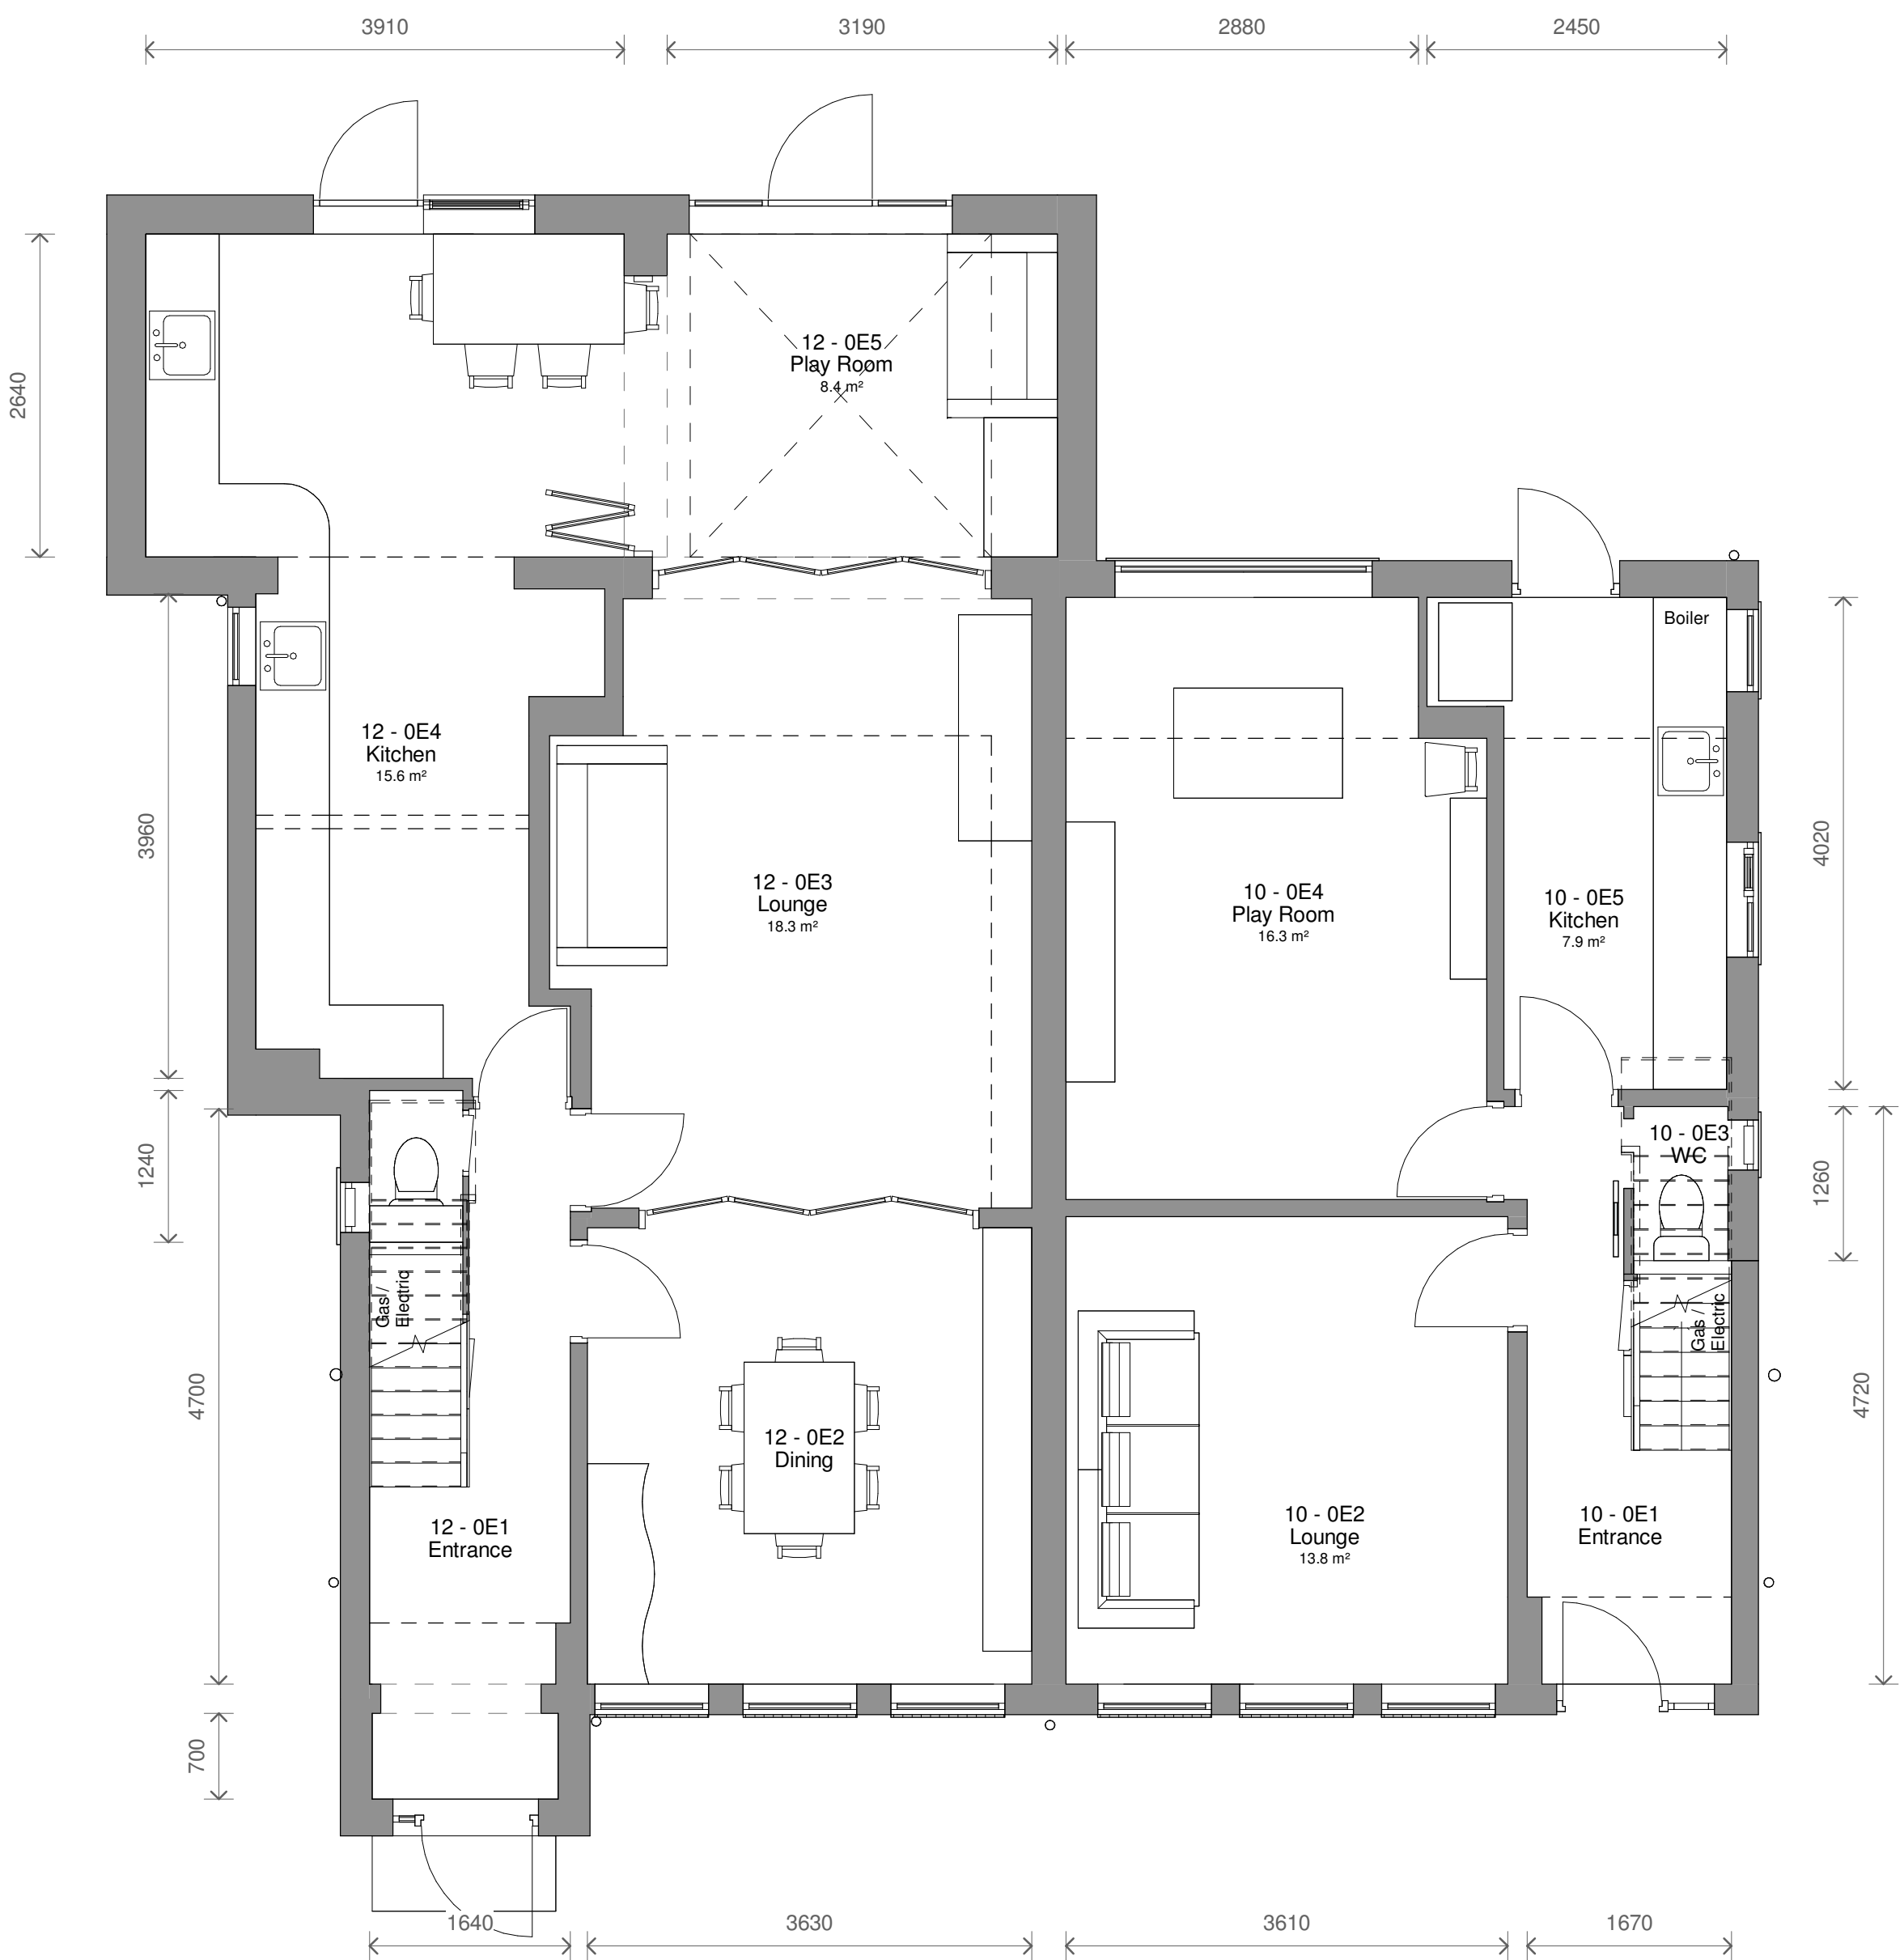

1 Level 0 - Existing
1 : 50



2 Level 1 - Existing
1 : 50

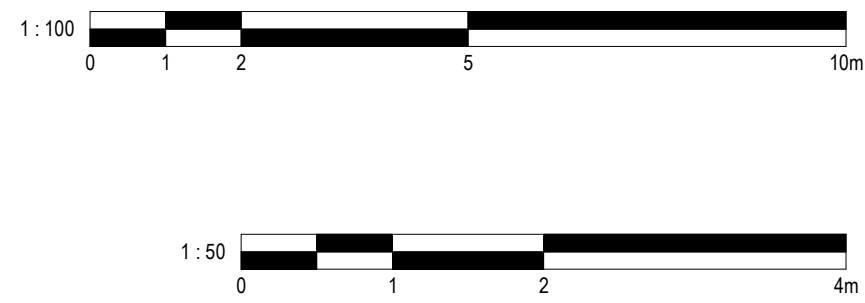

No.	Description	Date	Initial
-----	-------------	------	---------

PROJECT	10-12 Salisbury Drive		
---------	-----------------------	--	--

TITLE	Existing Plans and Elevations		
-------	-------------------------------	--	--

STATUS	DESIGN		
--------	--------	--	--

DRAWN BY	DATE	SCALE (@ A1)	
cb	29/07/2024	As indicated	

PROJECT NUMBER	DRAWING NUMBER	REV
GSS24105	002	

GOLD SKETCH
S T U D I O S

www.goldsketch.co.uk info@goldsketch.co.uk 0161 792 9595

NOTES
COPYRIGHT ALL RIGHTS RESERVED.
NO PART OF THIS DRAWING IS TO BE REPRODUCED WITHOUT WRITTEN CONSENT.
DRAWING TO BE USED FOR THE STATUS INDICATED ONLY. ANY DISCREPANCIES TO BE REPORTED TO THE
ALL DIMENSIONS ARE TO FACE UNLESS OTHERWISE SPECIFIED. ALL DIMENSIONS ARE IN METRES UNLESS
OTHERWISE STATED.
LEGISLATION, RELEVANT CODES OF PRACTICE AND BRITISH STANDARDS. ALL DIMENSIONS ON THIS DRAWING ARE IN MILLIMETRES UNLESS
OTHERWISE STATED.