




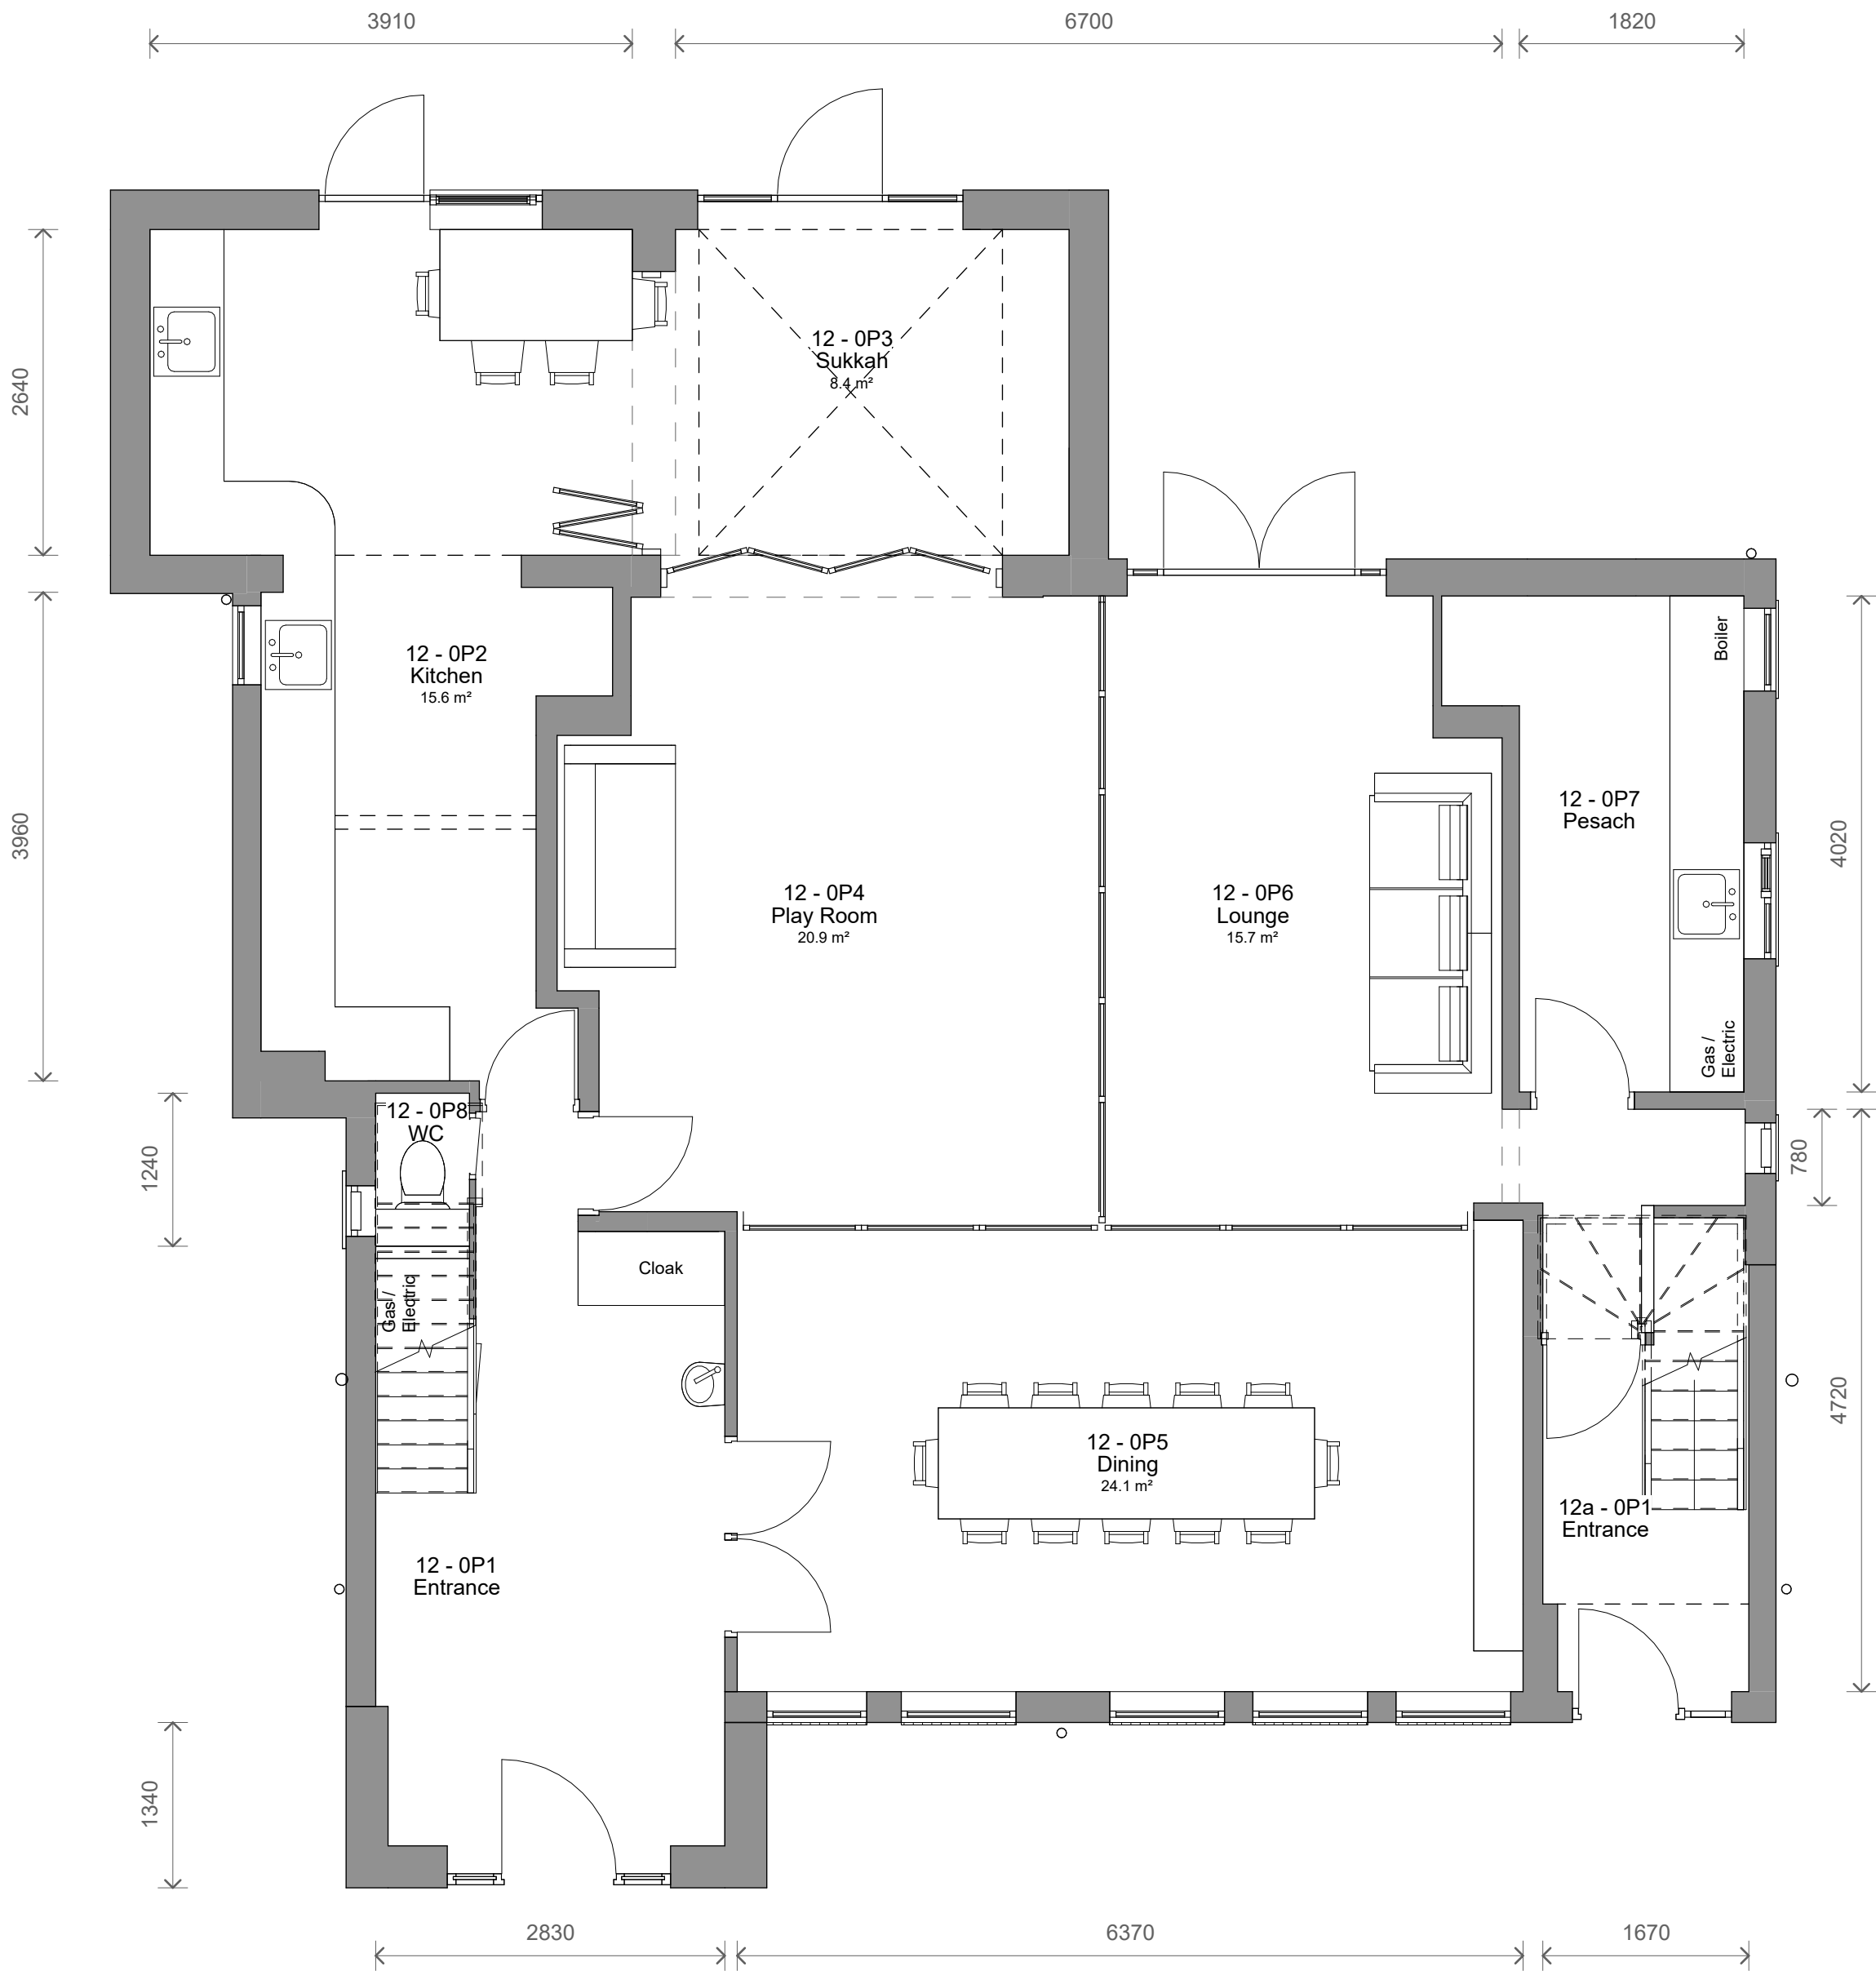

1 Level 0 - Proposed
1 : 50

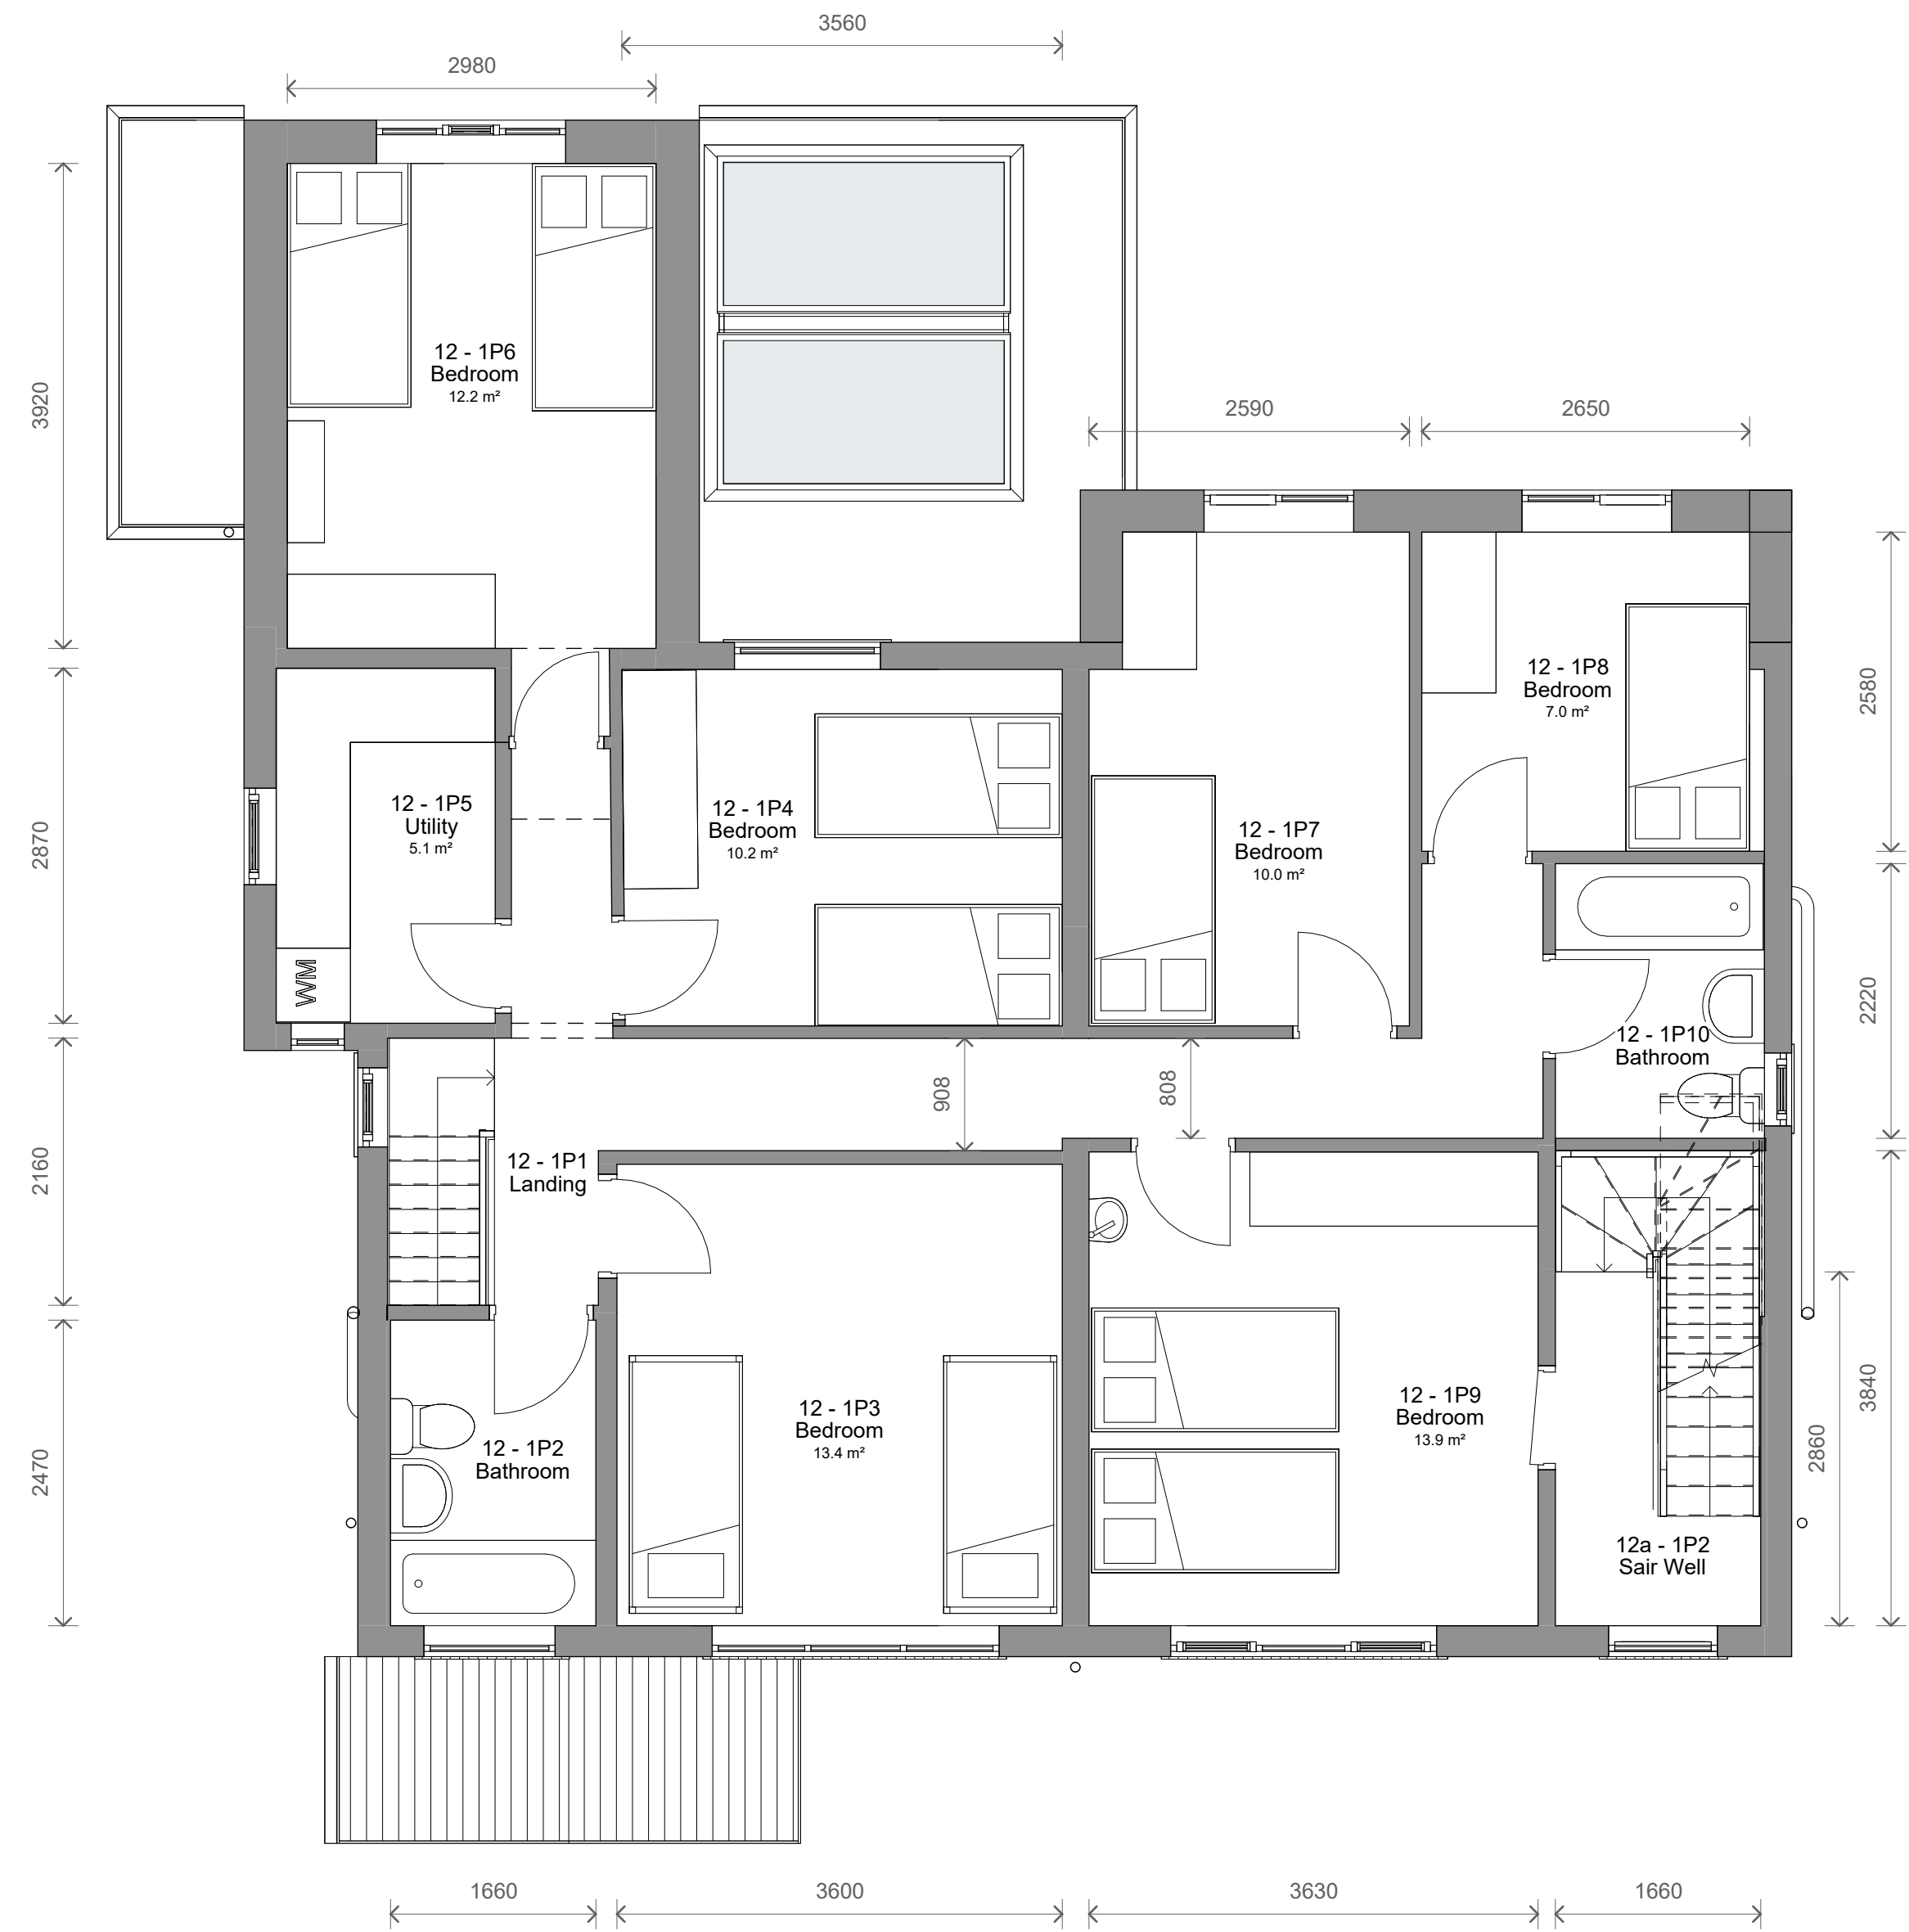

2 Level 1 - Proposed
1 : 50

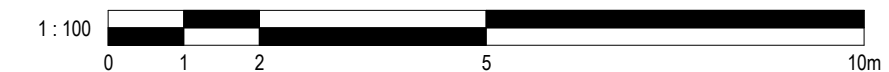

4	Client Comments	24/12/2024	TP
3	Clients Comments	13/12/2024	CB
2	Revised Design	10/12/2024	CB
1	Revised Design	24/09/2024	CB
No.	Description	Date	Initial

PROJECT			10-12 Salisbury Drive					
TITLE			Proposed Plans					
STATUS			DESIGN					
DRAWN BY		DATE				SCALE (@ A1)		
CB		08/08/2024				1 : 50		
PROJECT NUMBER		DRAWING NUMBER		REV				
GSS24105.1		003		4				
GOLD SKETCH S T U D I O S www.goldsketch.co.ukinfo@goldsketch.co.uk0161 792 9595								
NOTES © COPYRIGHT - ALL RIGHTS RESERVED. THIS DRAWING SHALL NOT BE REPRODUCED WITHOUT PRIOR WRITTEN CONSENT. DRAWING TO BE USED FOR THE STATUS INDICATED ONLY. ALL DIMENSIONS AND SETTING OUT SHALL BE CHECKED AND CONFIRMED ON SITE. ANY DISCREPANCIES TO BE REPORTED TO THE DESIGNER PRIOR TO THE COMMENCEMENT OF ANY WORK. ALL WORK AND MATERIALS TO BE IN ACCORDANCE WITH CURRENT BUILDING REGULATION RELEVANT CODES OF PRACTICE AND BRITISH STANDARDS. ALL DIMENSIONS ON THIS DRAWING ARE IN MILLIMETRES UNLESS OTHERWISE STATED.								