




© Crown Copyright and database rights 2024 OS Licence no. AC0000849896

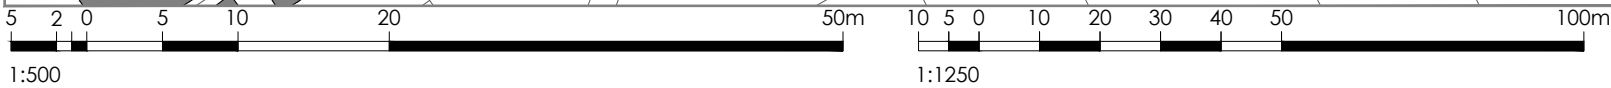

Indicative
True
North

Planning drawings

Legend
Site Boundary

Rev ref	Description	Date
Project	Ground floor rear extension	
Site Address	6 Hollyedge Drive Prestwich Manchester M25 9RG	
Client	Mr & Mrs Cahill	
Drawing status	Planning	
Drawing title	Proposed block plan	
Date	January 2025	
Scale	1:500 @ A4	
Dwg No.	2024-1846-P-105	Rev -