


- PERSONNEL DOOR FORWARD ACCESS
- 1ST FLOOR LIVING ACCOMMODATION AS OCCUPIED BY SHOP KEEPER AND APPLICANTS FAMILY ETC

• 300 DEEP POWER SHUTTER, CURTAIN BOX TO GUARDED SHOP FRONT FOR SECURITY PURPOSES.

• PROPOSED SHOP-FRONT ATTACHMENTS TO UP 37/STANAGE (TOWNEDOWNS)

COPIED TO 1  
PARAPET - WALL 1

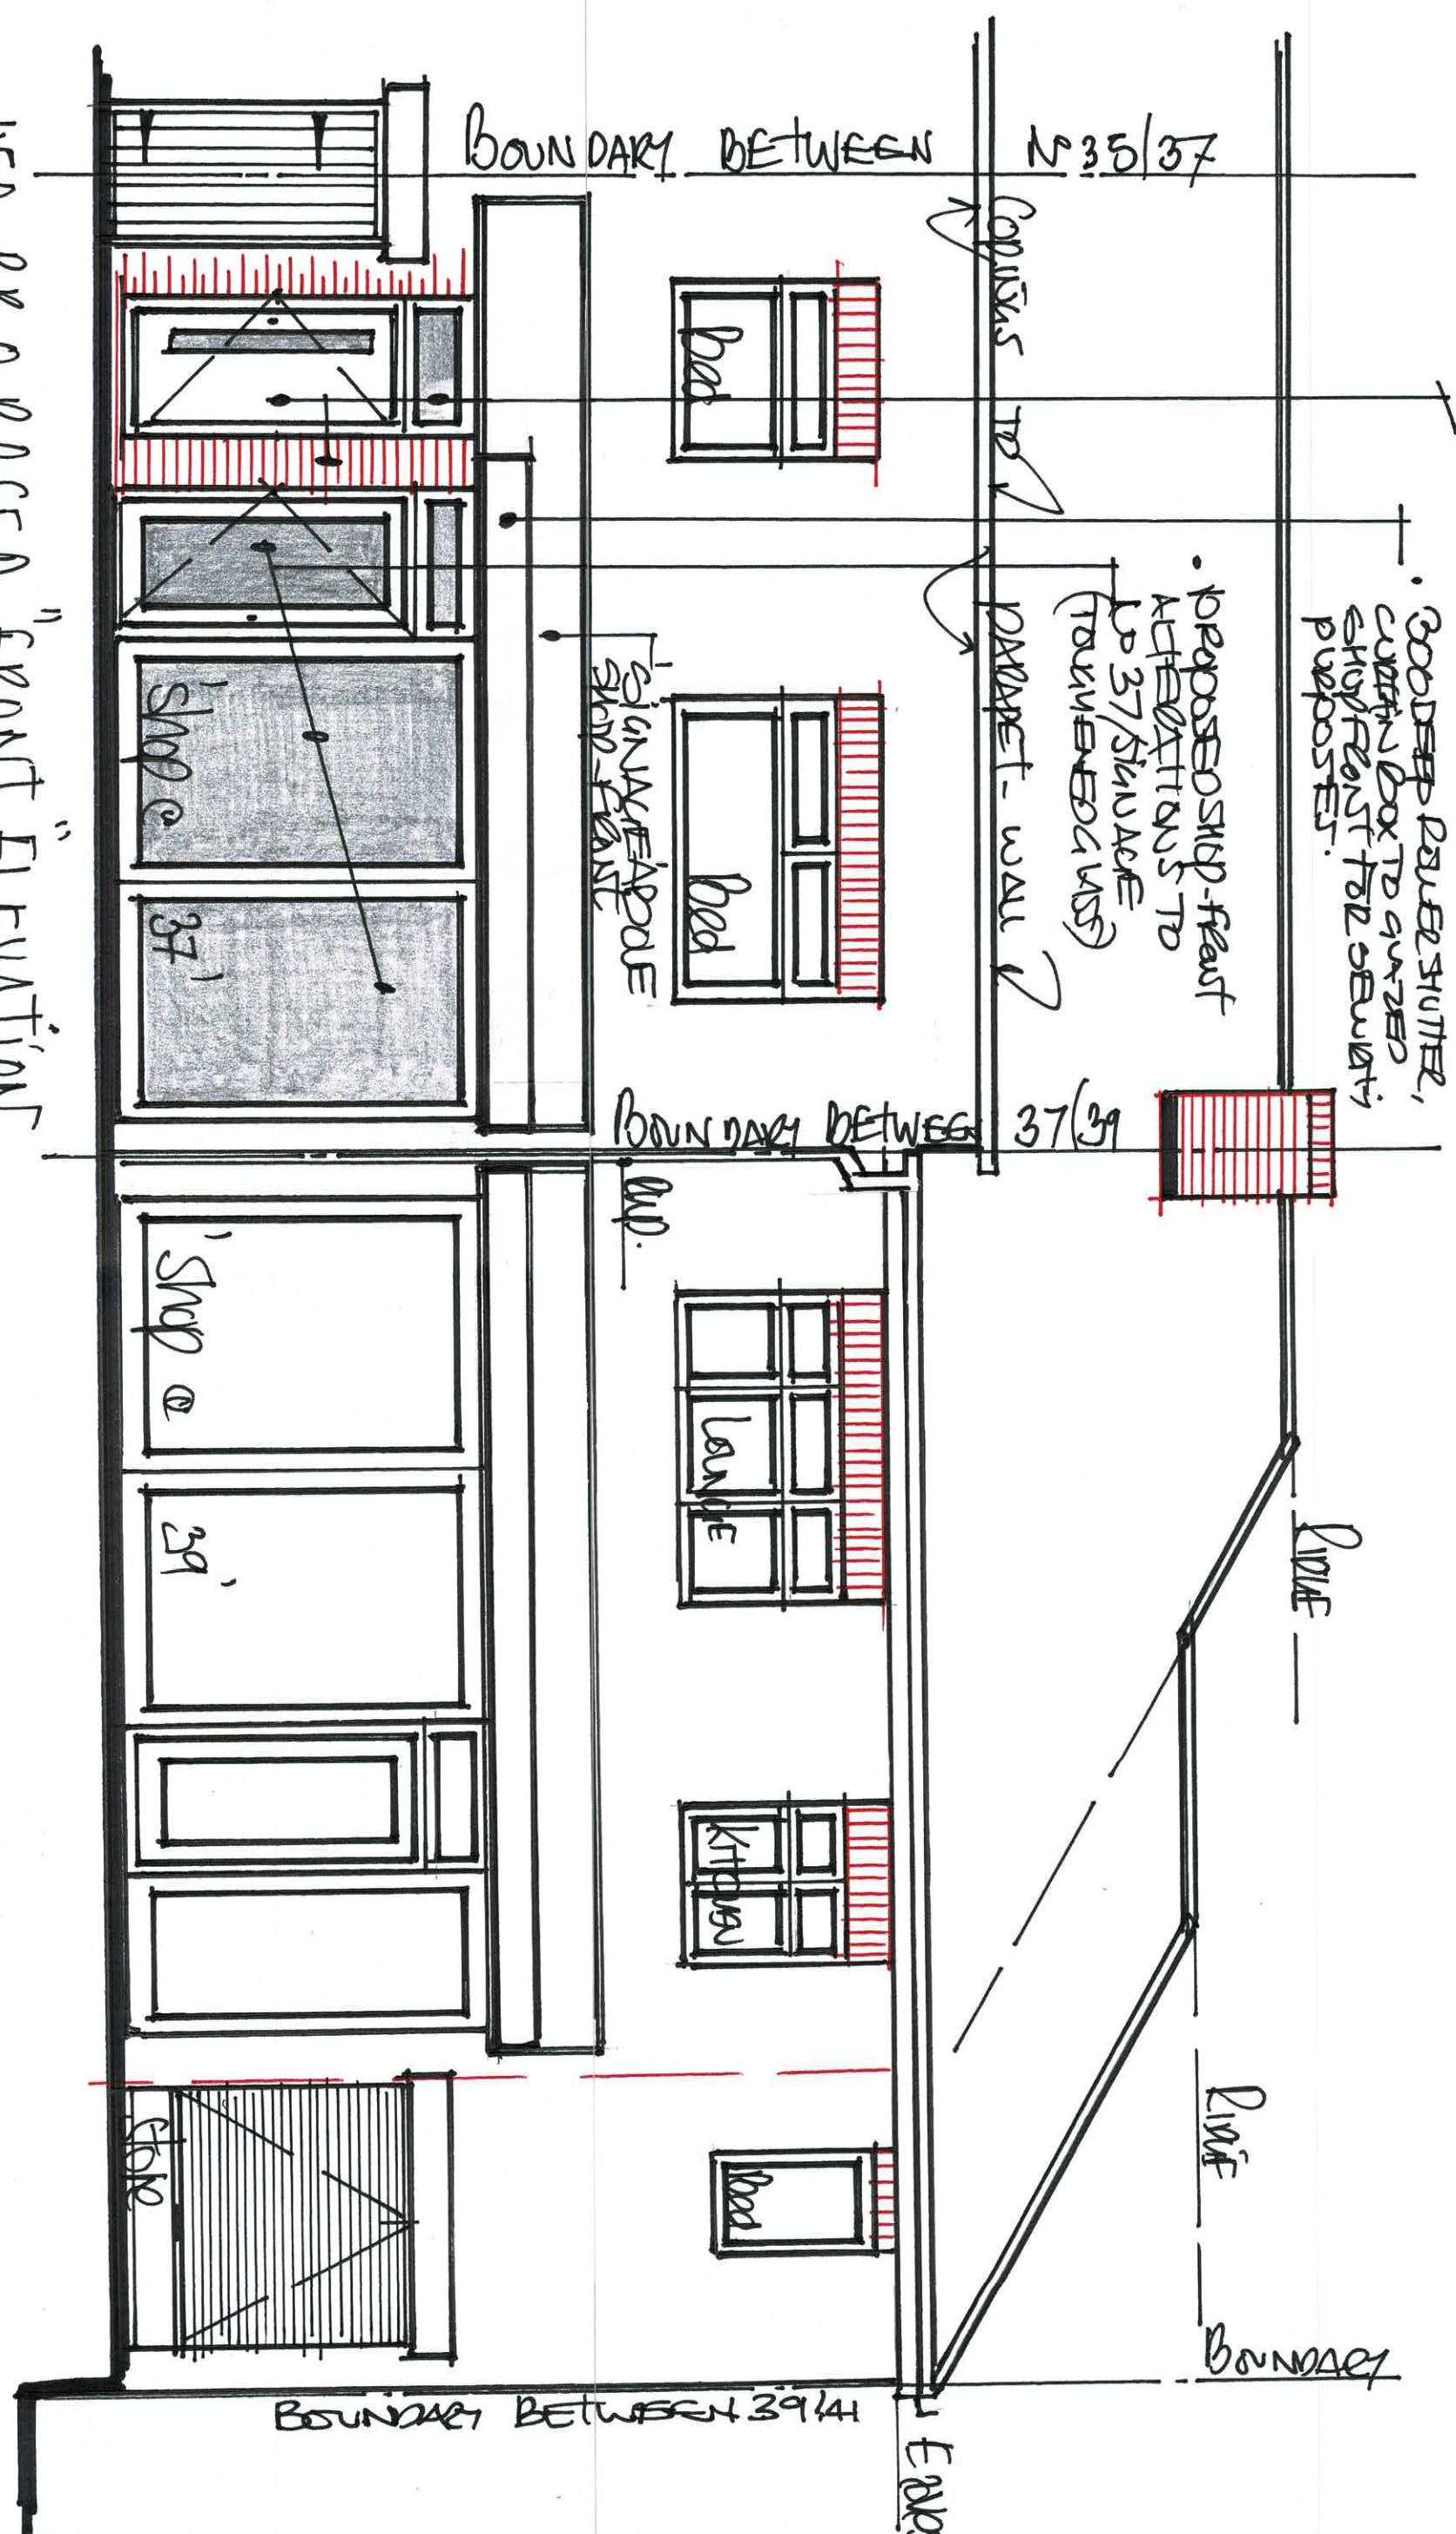

1:50 PROPOSED "FRONT ELEVATION"

DRGN° 6