


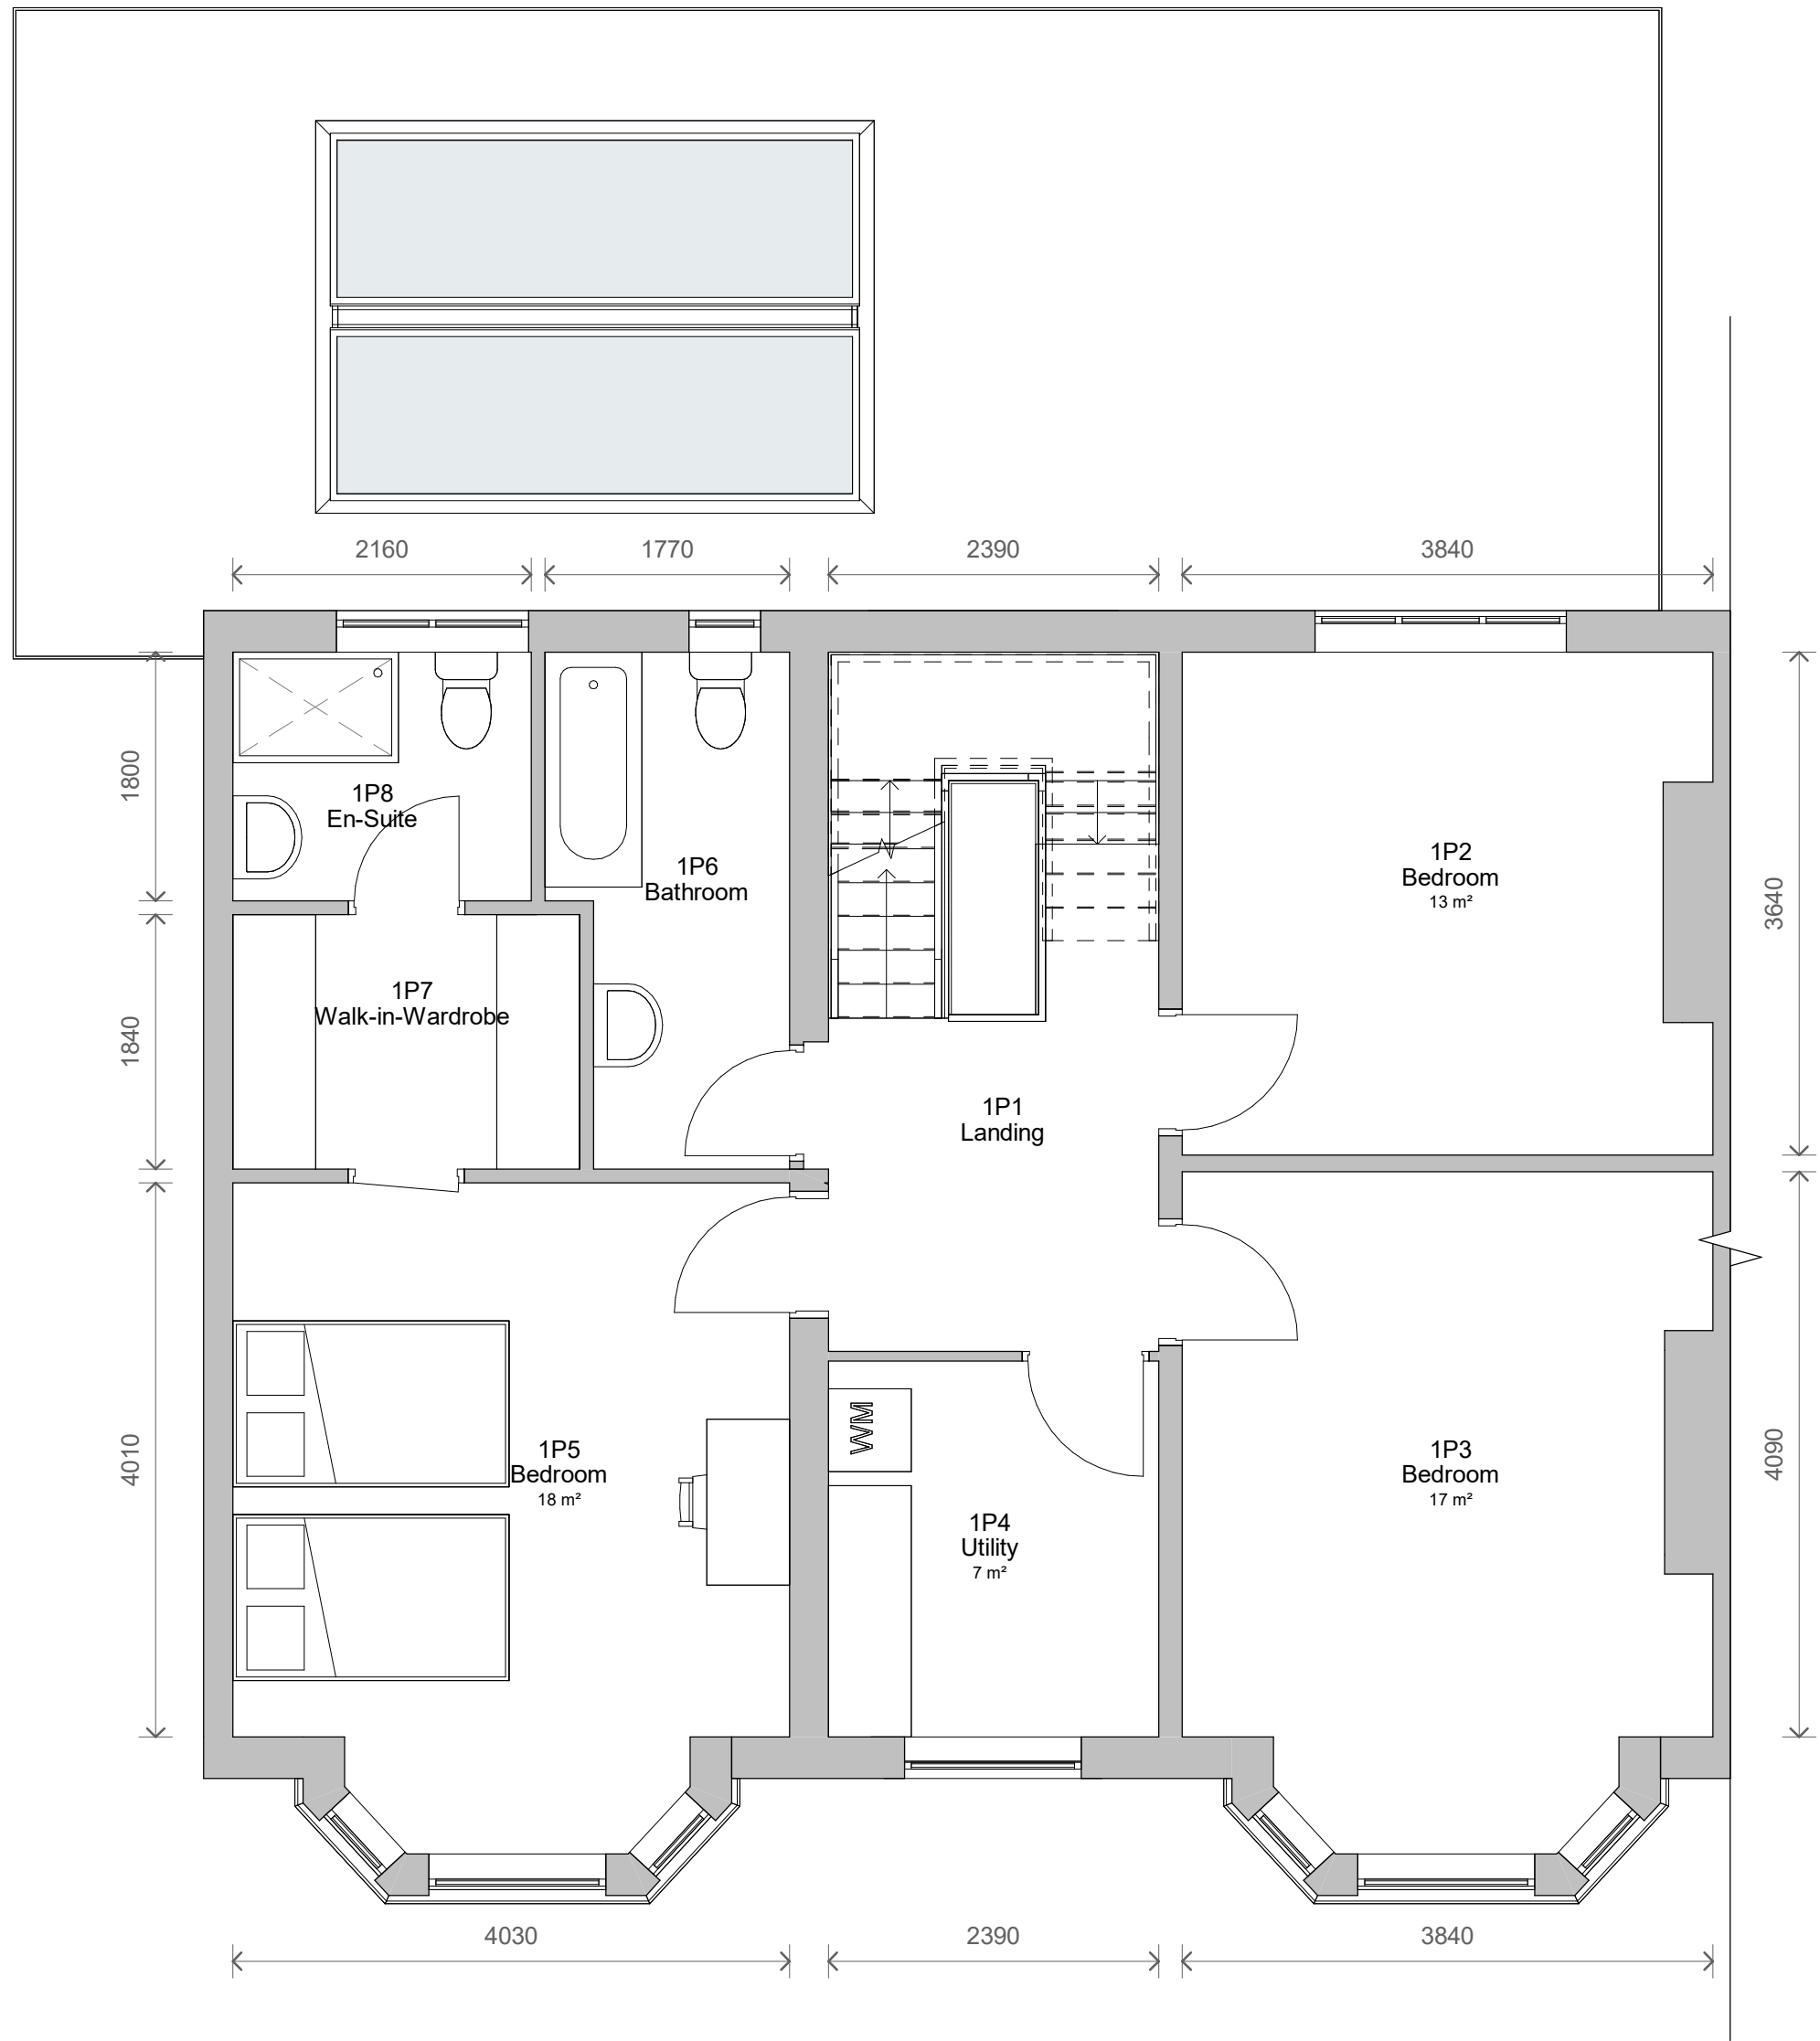


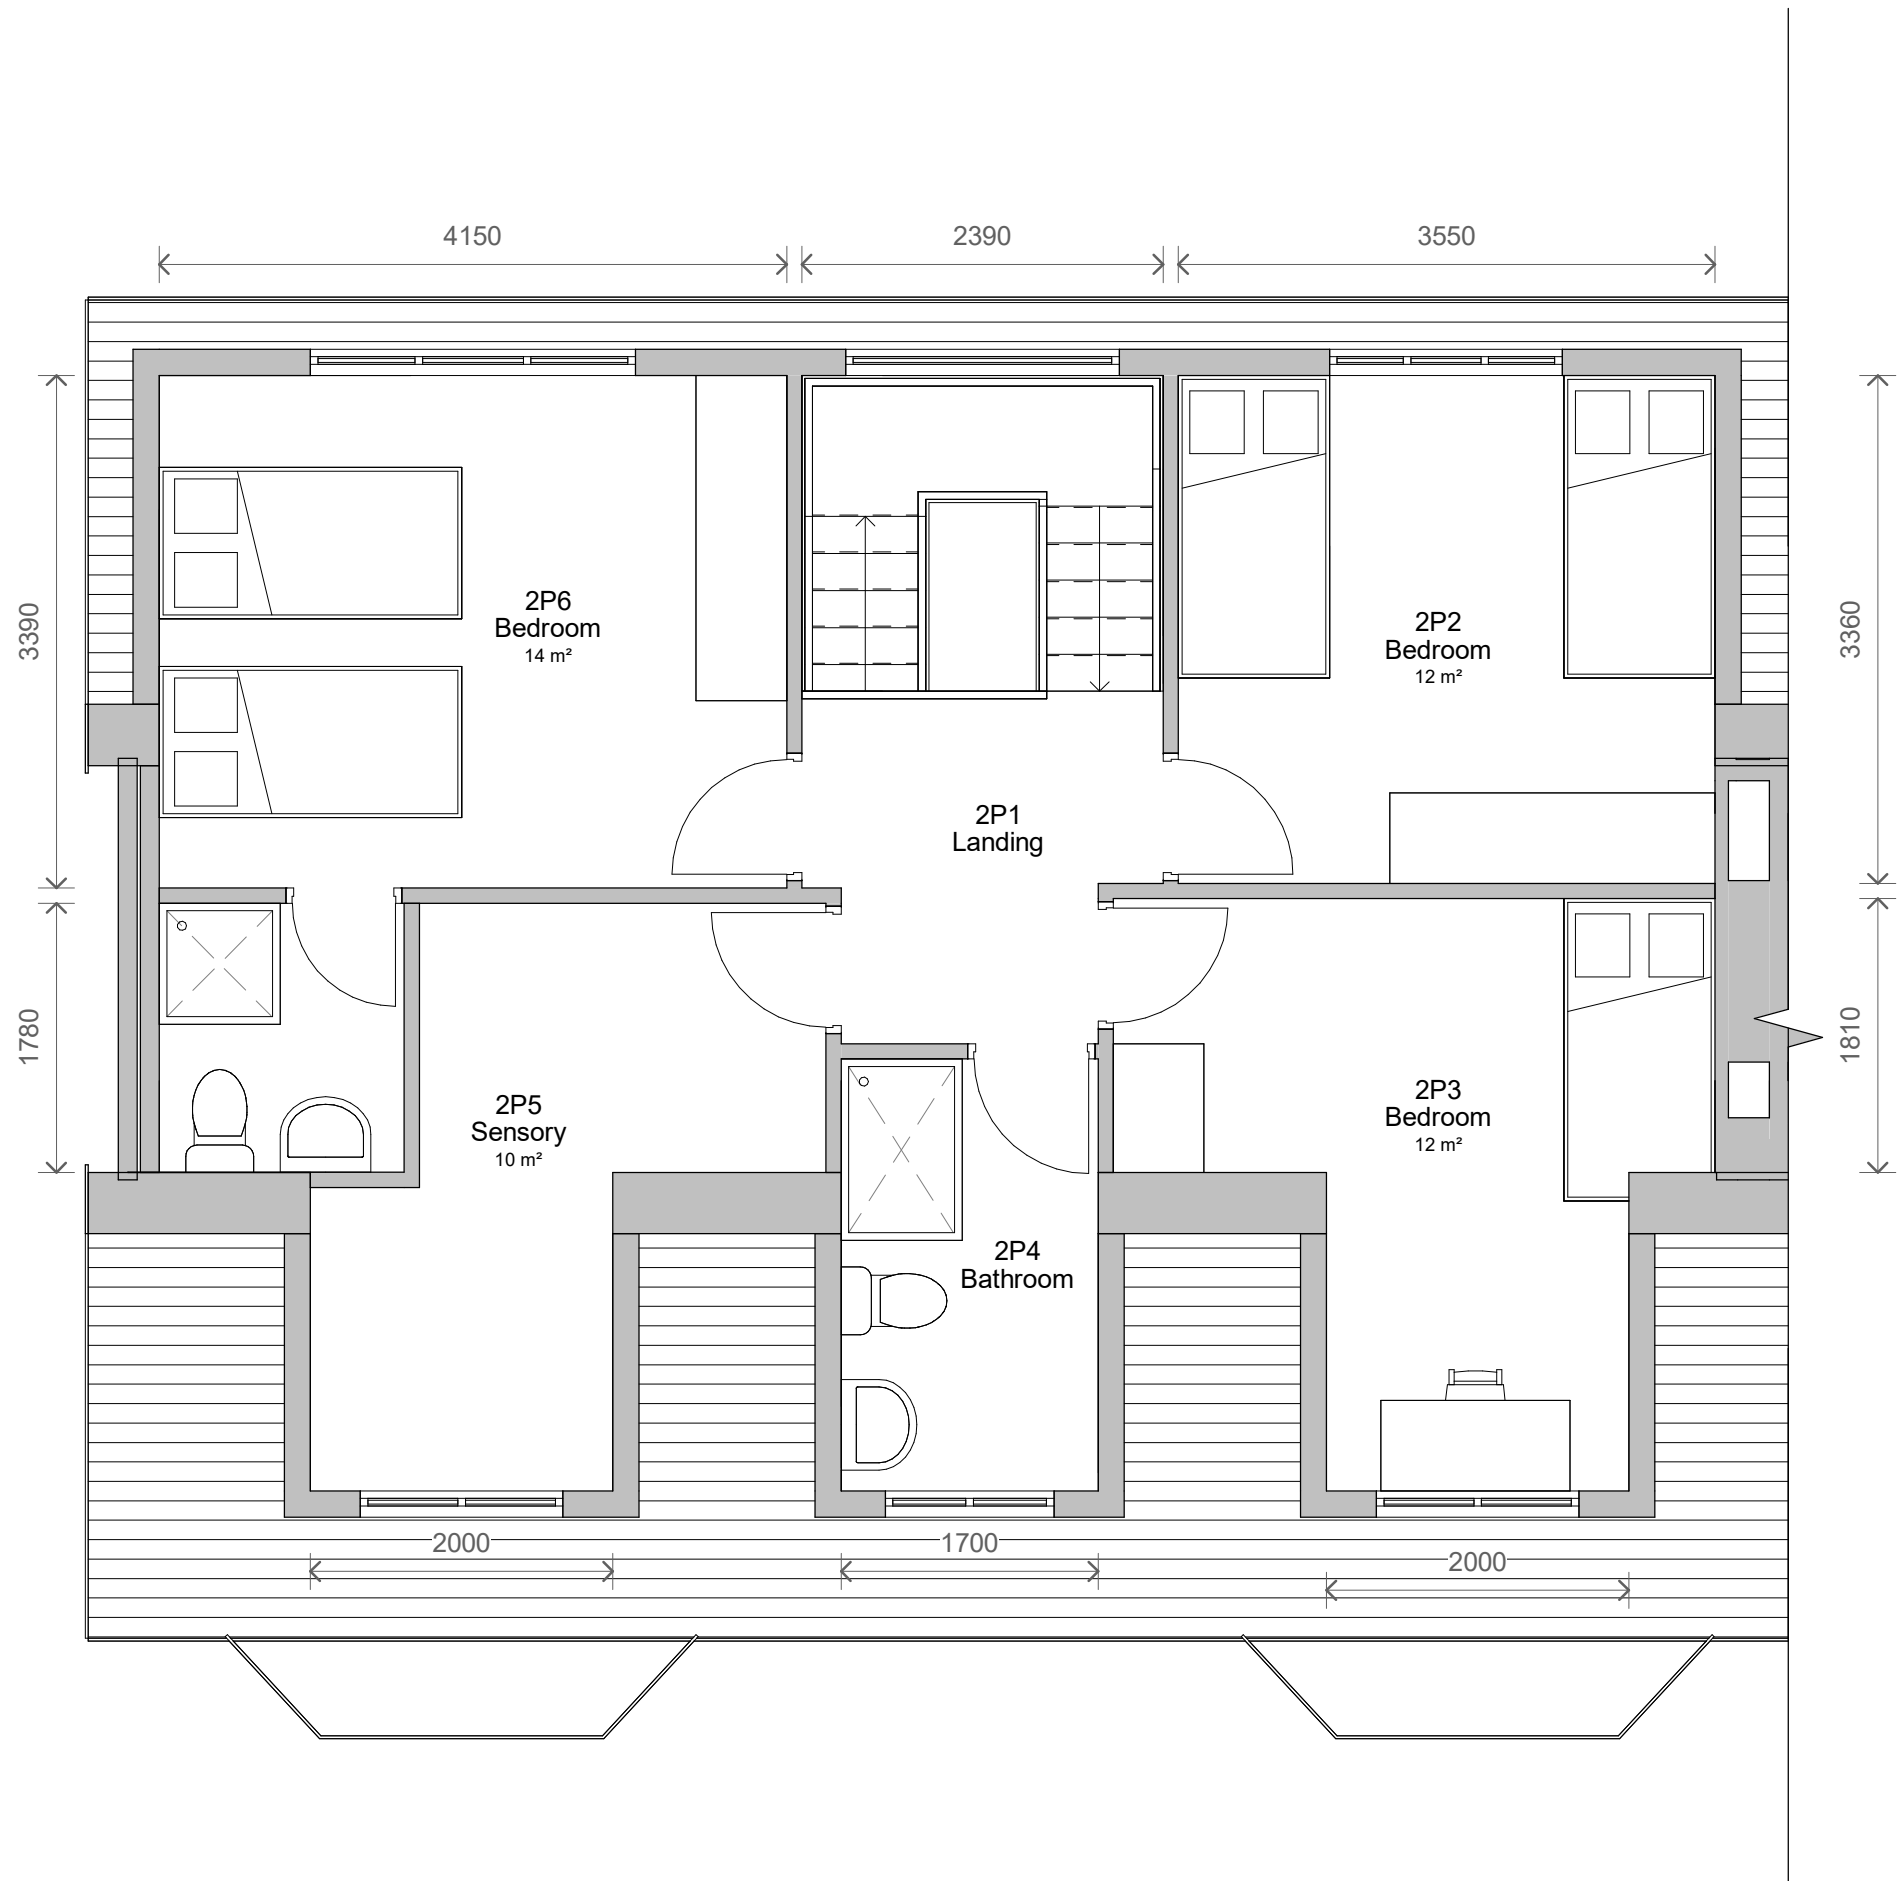

1 Level 1 - Proposed  
1 : 50

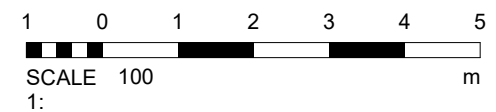

2 Level 2 - Proposed  
1 : 50

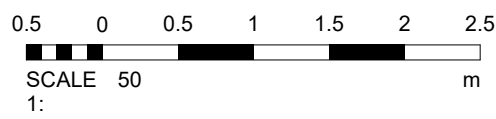

|   |                |              |
|---|----------------|--------------|
| 1   | Revised Plans  | 19/12/2022   |
| No.   | Description    | Date         |
| PROJECT   |                |              |
| 41 Brooklands Road   |                |              |
| TITLE   |                |              |
| Proposed Plans   |                |              |
| CLIENT   |                |              |
| Owen   |                |              |
| STATUS   |                |              |
| DESIGN   |                |              |
| DRAWN BY   | DATE           | SCALE (@ A1) |
| TP   | 12/12/2022     | 1 : 50       |
| PROJECT NUMBER   | DRAWING NUMBER | REV          |
| GSS22128   | 003B           | 1            |
| GOLD SKETCH   |                |              |
| S T U D I O S   |                |              |
| www.goldsketch.co.uk info@goldsketch.co.uk 0161 792 9595   |                |              |
| NOTES   |                |              |
| © COPYRIGHT ALL RIGHTS RESERVED. THIS DRAWING MUST NOT BE REPRODUCED WITHOUT PRIOR WRITTEN CONSENT. DRAWING TO BE USED FOR THE STATUS INDICATED ONLY. COPIED/REPRODUCED ON SITE. ANY DISCREPANCIES TO BE REPORTED TO THE ARCHITECT IMMEDIATELY. ALL DIMENSIONS ARE TO FACE UNLESS OTHERWISE SPECIFIED. ALL WORK AND MATERIALS TO BE IN ACCORDANCE WITH CURRENT BUILDING REGULATIONS, RELEVANT CODES OF PRACTICE AND BRITISH STANDARDS. ALL DIMENSIONS ON THIS DRAWING ARE IN MILLIMETERS UNLESS OTHERWISE STATED. |                |              |