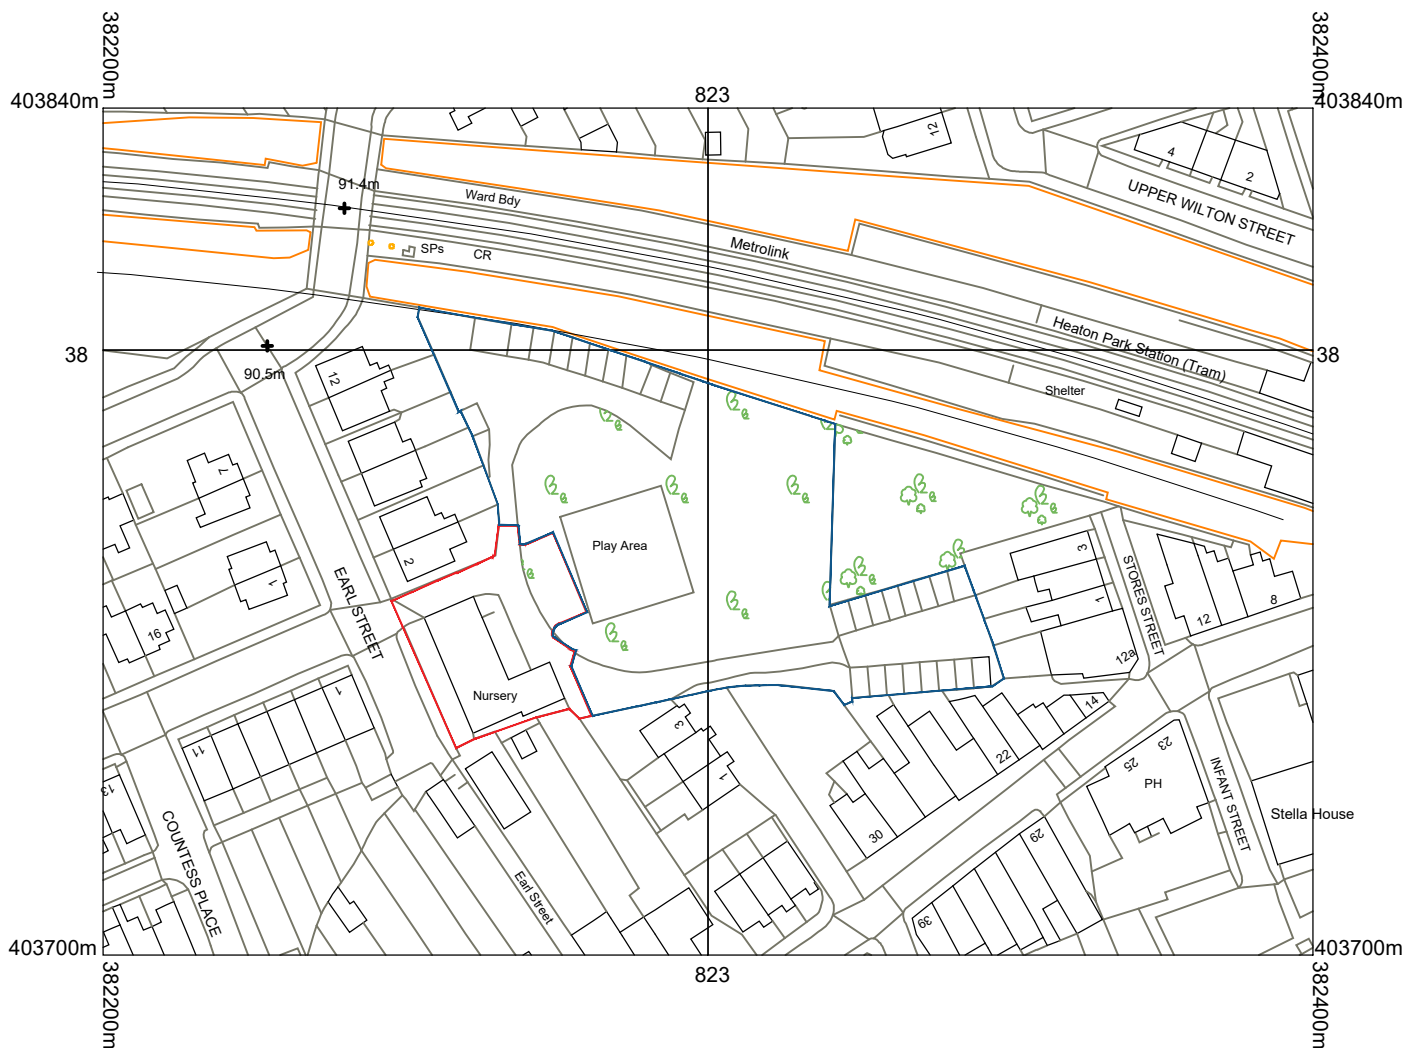


Metres

© Crown copyright and database rights 2020 OS 100035409

Reproduction in whole or in part is prohibited

without the permission of Ordnance Survey.

B	BOUNDARY REVISED	TB	22.11.23
A	FIRST ISSUE	TB	11.07.23
REV	DESCRIPTION	BY	DATE
 HOWARD & SEDDON A.R.I.B.A. CHARTERED ARCHITECTS 64 WASHWAY ROAD SALE, CHESHIRE, M33 7RE TEL NO. 0161 - 973 8296 FAX NO. 0161 - 962 3485 E-MAIL : ADMIN@HOWARDANDESDON.CO.UK		PROJECT/TITLE PROPOSED RESIDENTIAL DEVELOPMENT EARL STREET PRESTWICH M25 1GQ LOCATION PLAN	
CLIENT Mr. MEHDI YAZDANPANA		DRAWN TB DATE 11.07.23	DRG No. 14,347/OS AMENDMENT B
		SCALE 1:1250 (A4)	