


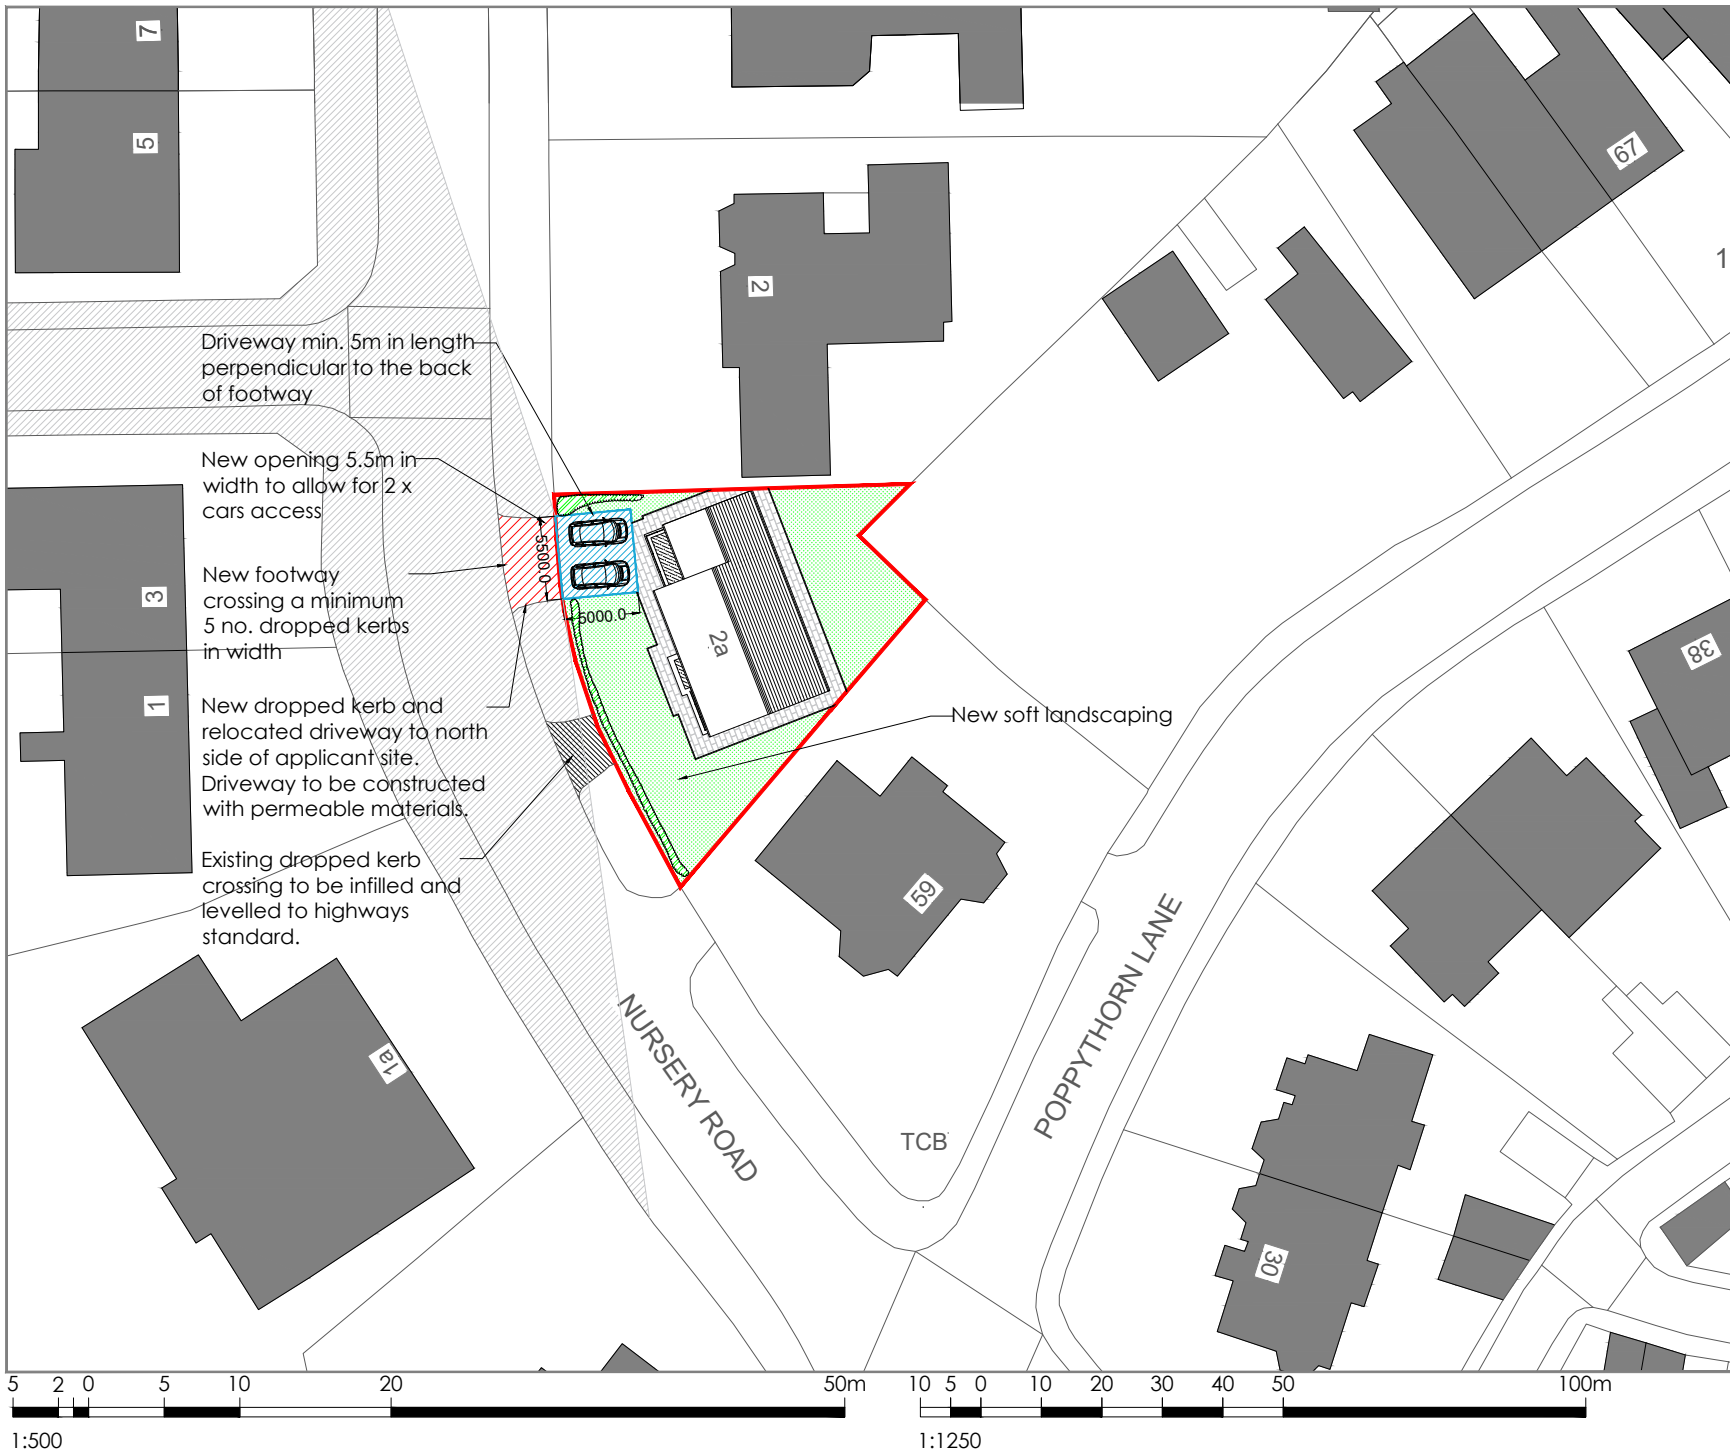

Indicative
True
North

Planning drawings

-  Hatch denotes visibility splay from back of footway
-  Hatch denotes extent of proposed driveway
-  Hatch denotes proposed dropped kerb
-  Site Boundary

Rev A	Drawing revised to suit Highways comments (rec. 16/08)	19/08/22
Project	First floor side extension & front porch extensions with front facing balconies, internal works and external treatments inclusive of new drive access	
Site Address	2a Nursery Road Prestwich Manchester M25 3EN	
Client	Mr & Mrs Foxley	
Drawing status	Planning	
Drawing title	Proposed location plan	
Date	August 2022	
Scale	1:500 @ A4	
Dwg No.	2022-1612-P-108	Rev Rev A