


1 Level B1 - Proposed
1 : 100

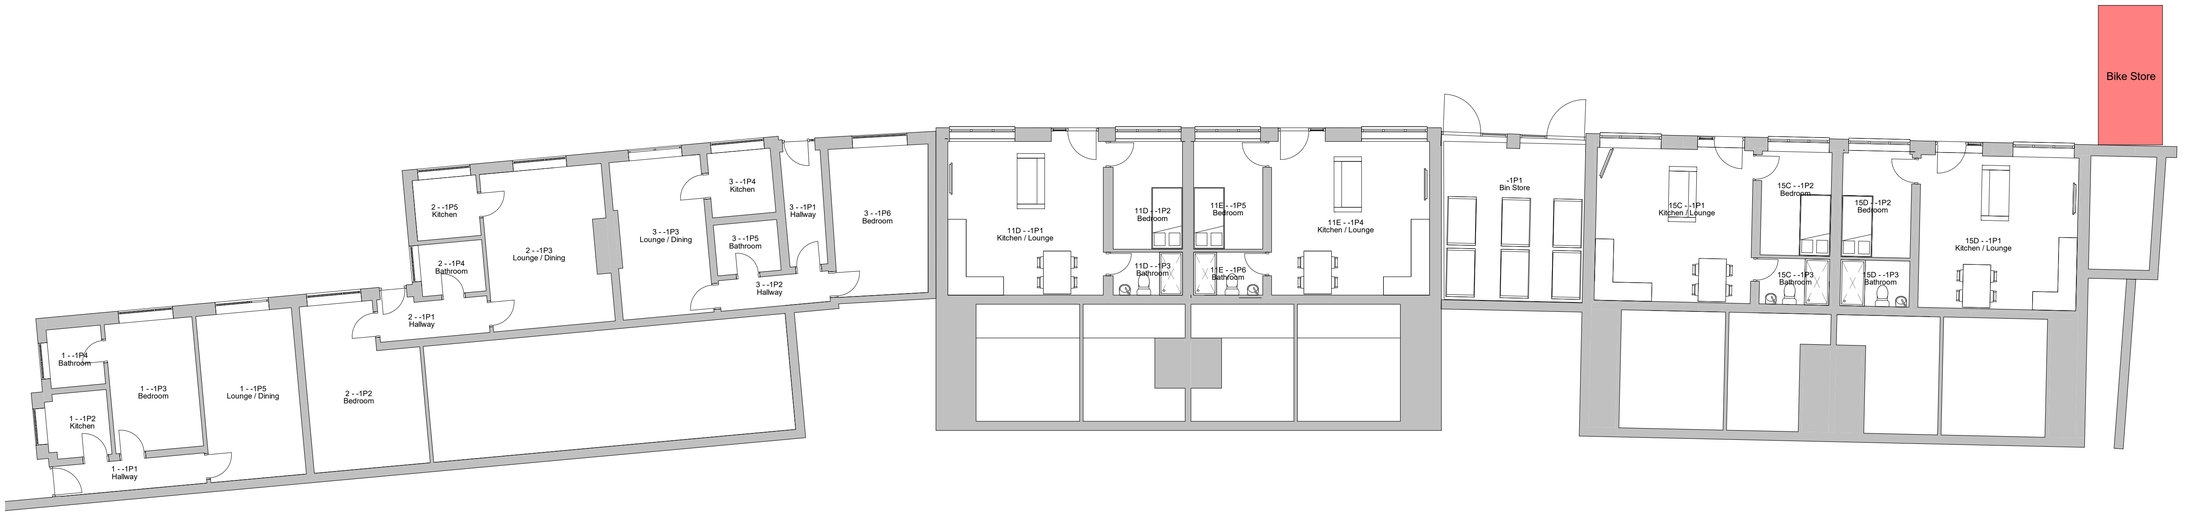

2 Level 0 - Proposed
1 : 100

No.	Description	Date
2	Gate added to bin store	05/11/2021
1	Error Changes	04/11/2021

PROJECT
Singleton Court, Bury Old Road

TITLE
Proposed Plans 1

CLIENT
Care of EPML

STATUS
PLANNING

DRAWN BY	DATE	SCALE (@ A1)
SG	24/03/2021	1 : 100

PROJECT NUMBER	DRAWING NUMBER	REV
GGS20007.2	005	2

GOLD SKETCH
S T U D I O S
www.goldsketch.co.uk info@goldsketch.co.uk 0161 792 9595

NOTES
© COPYRIGHT - ALL RIGHTS RESERVED.
THIS DRAWING MUST NOT BE REPRODUCED WITHOUT PRIOR WRITTEN CONSENT.
DRAWING TO BE USED FOR THE STATUS INDICATED ONLY.
ALL DIMENSIONS TO BE CHECKED ON SITE AND CONFIRMED ON SITE. ANY DISCREPANCIES TO BE REPORTED TO THE DESIGNER PRIOR TO THE COMMENCEMENT OF ANY WORK. ALL WORK AND MATERIALS TO BE IN ACCORDANCE WITH CURRENT STATUTORY LEGISLATION, RELEVANT CODES OF PRACTICE AND BRITISH STANDARDS. ALL DIMENSIONS ON THIS DRAWING ARE IN MILLIMETRES (UNLESS OTHERWISE STATED).