



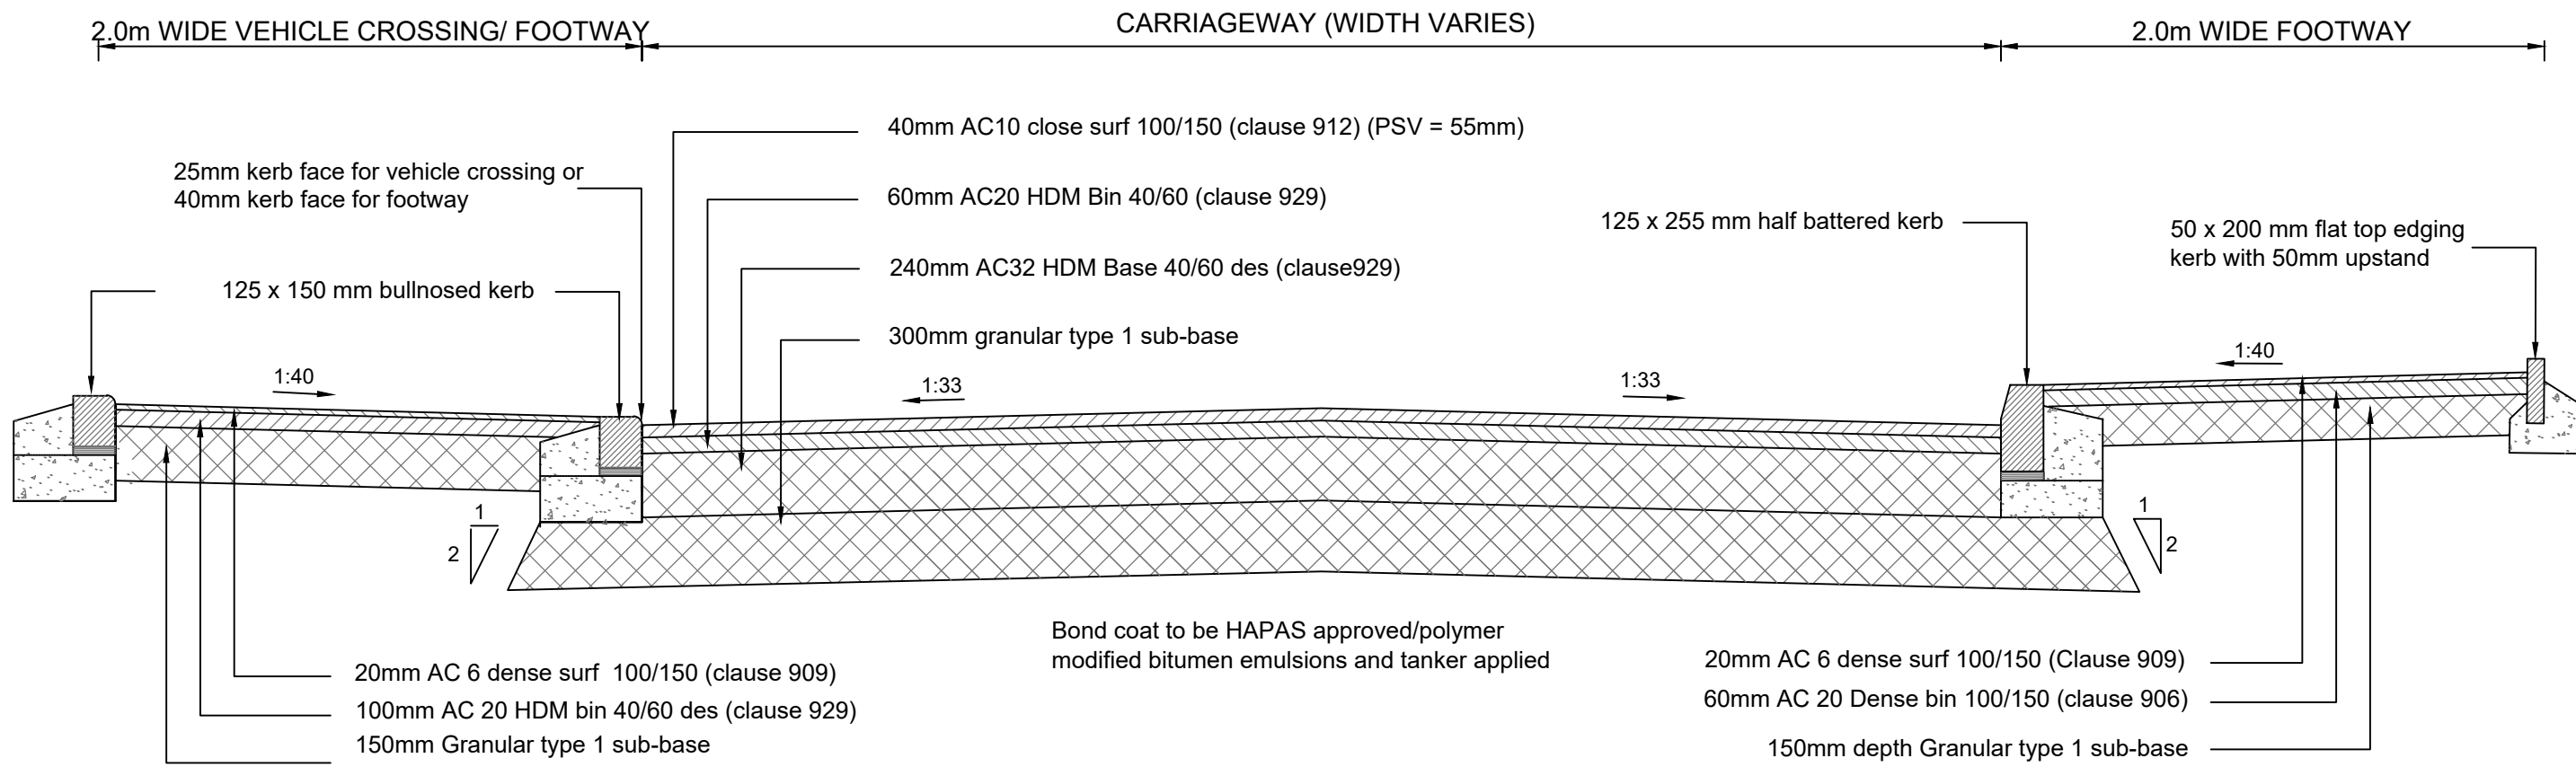


CROSS SECTION OF 5.5m WIDTH MINOR RESIDENTIAL ROAD

NTS

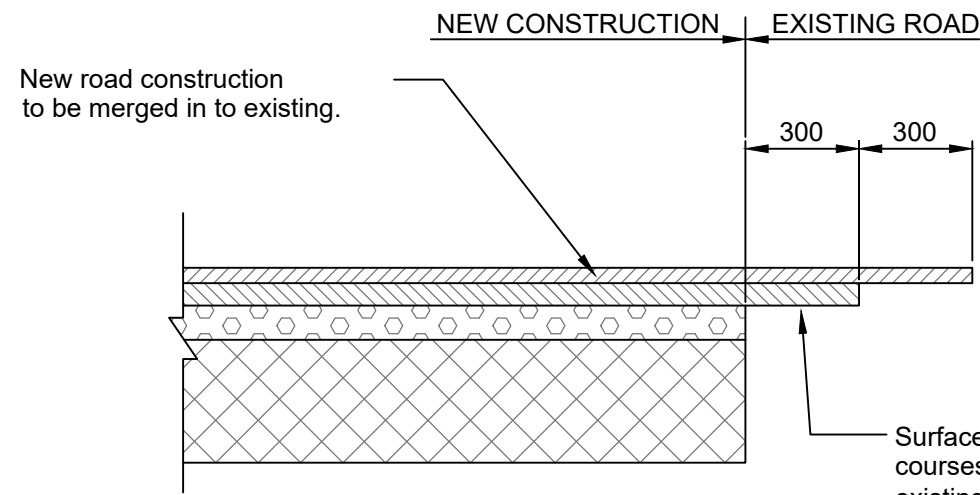


CARRIAGEWAY MERGING DETAIL

NTS

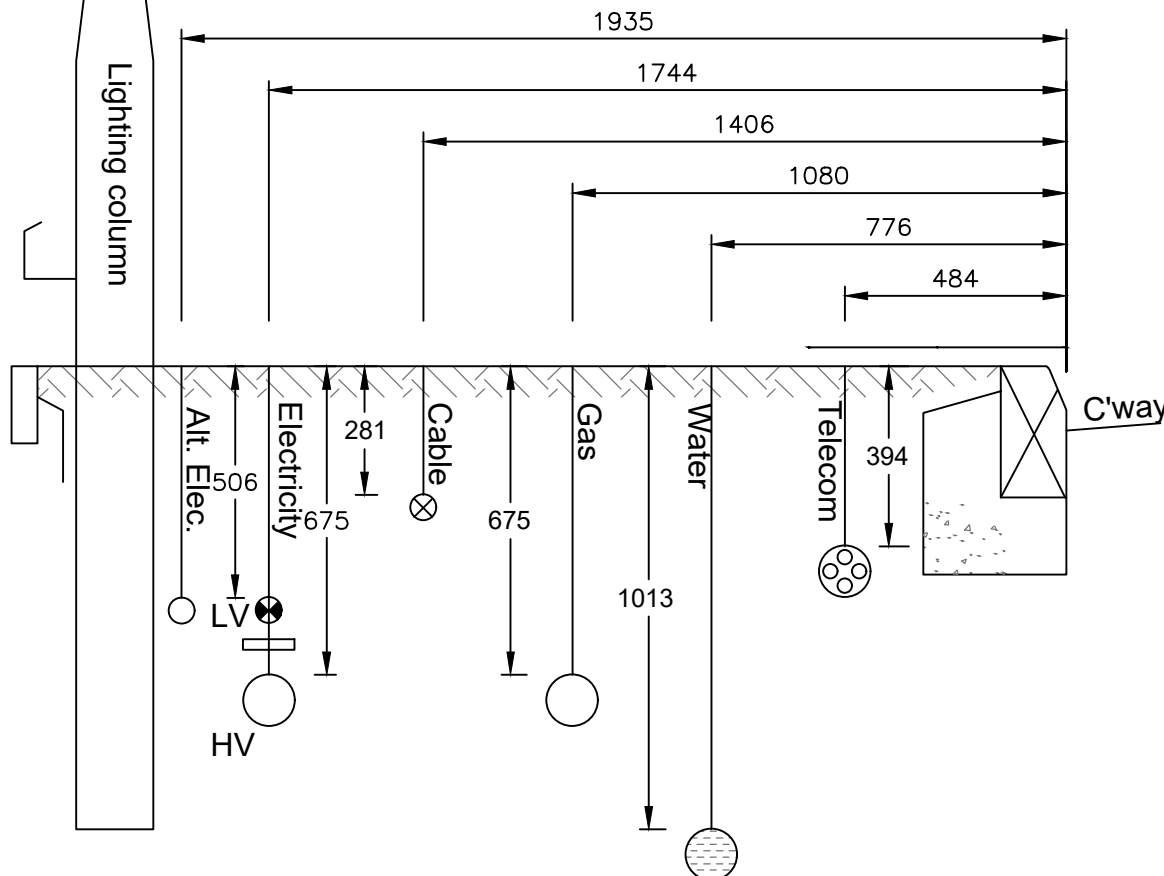


SERVICE STRIP ARRANGMENTS


NTS

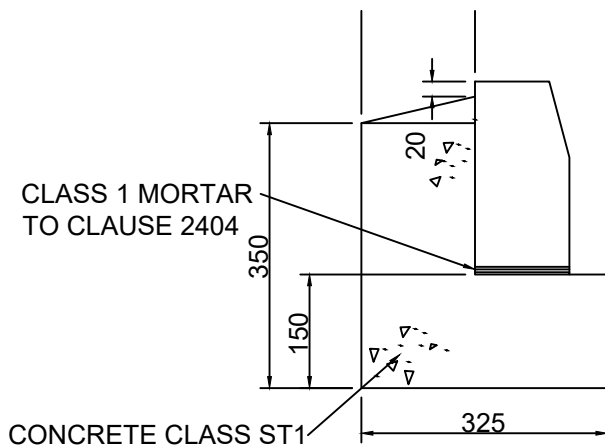


125X255mm HALF BATTERED KERB

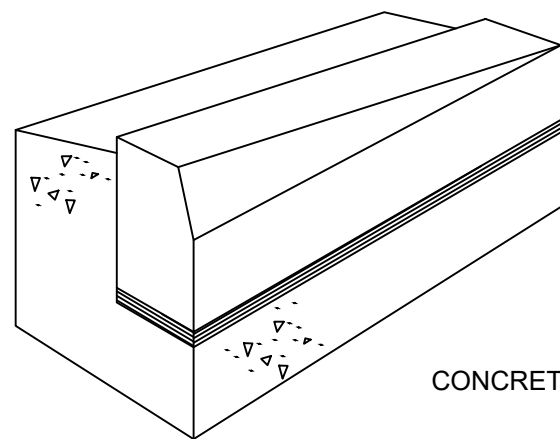

125X255/150mm HALF BATTERED DROP KERB

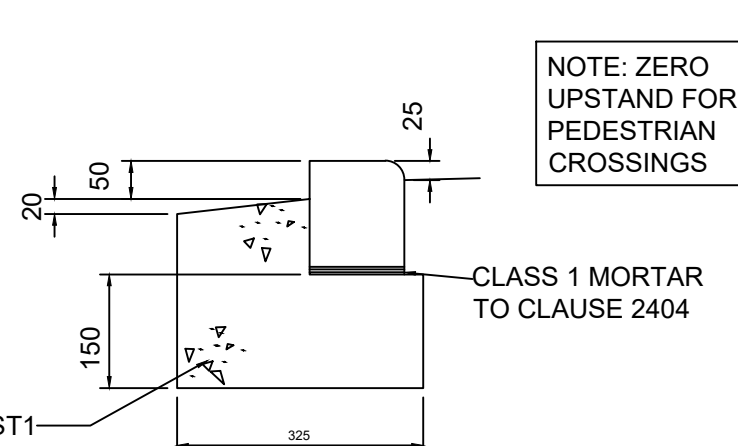


125X150mm BULLNOSED DROPPED KERB AT VEHICLE CROSSINGS

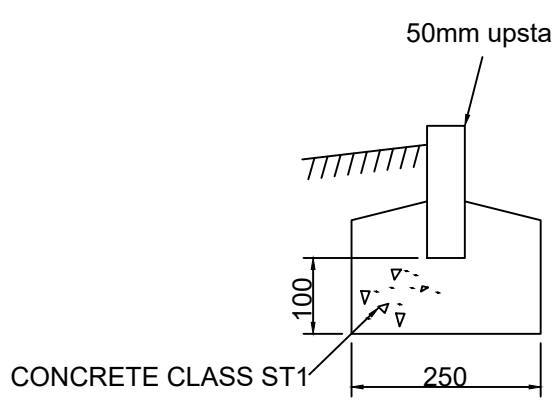

50X200mm FLAT TOP EDGING


KERB DETAILS

NTS

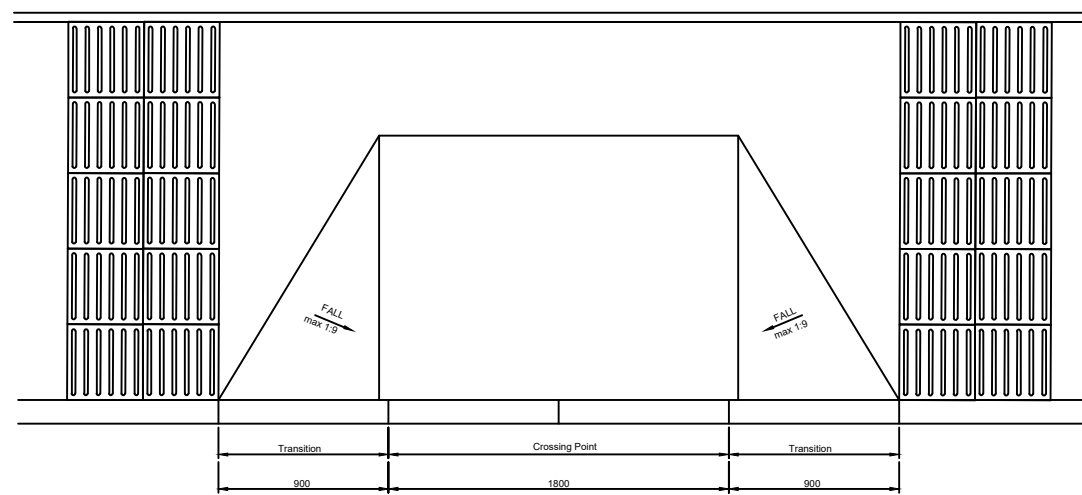


CORDUROY TACTILE CROSSING POINT DETAILS

NTS

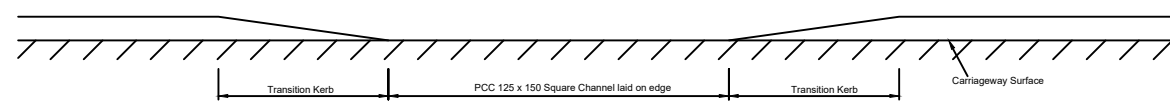


CORDUROY TACTILE CROSSING DETAIL

NTS

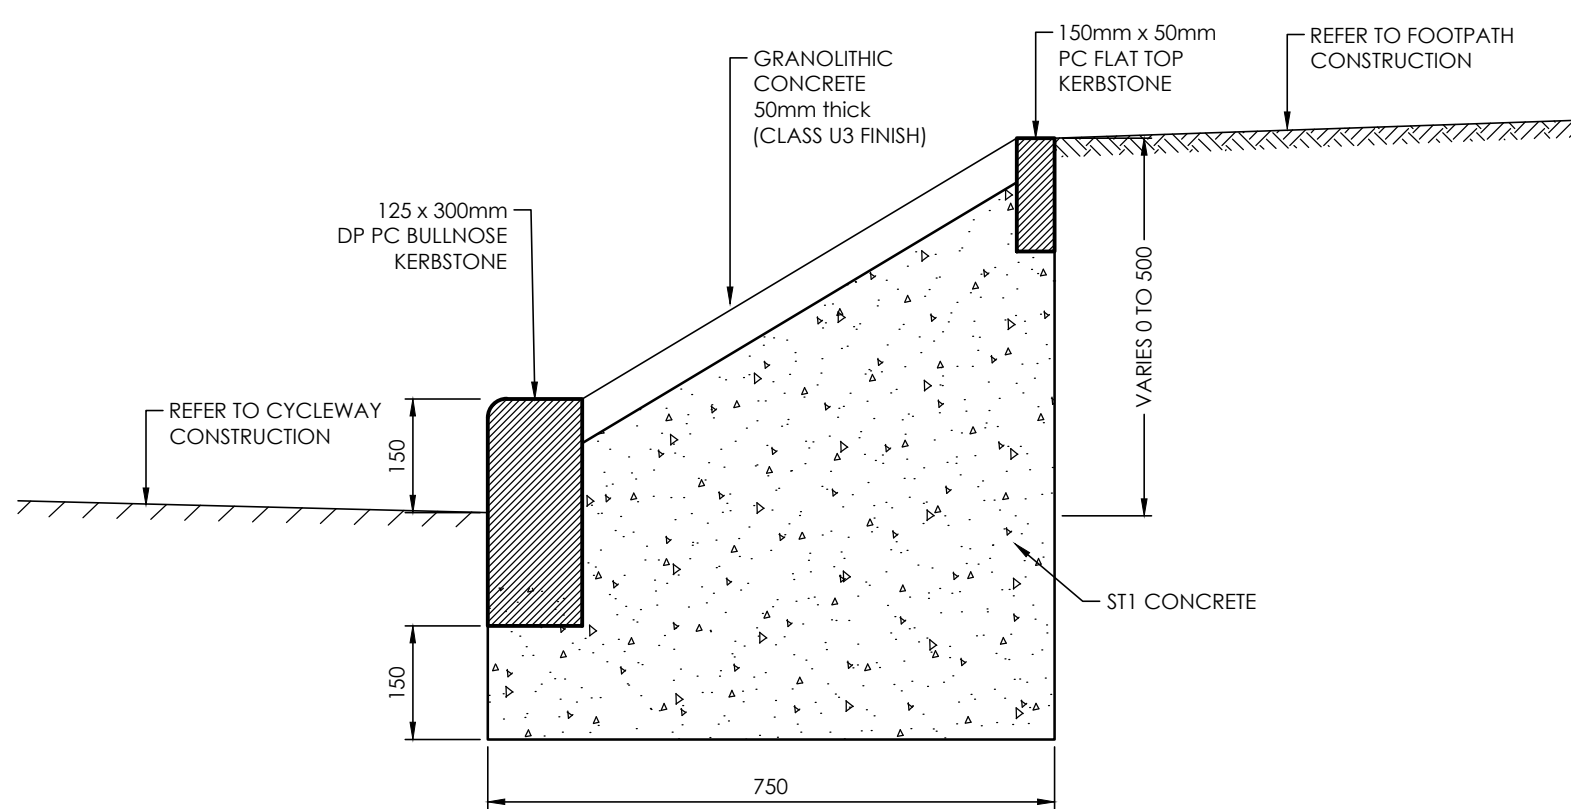

DOUBLE KERB

SCALE 1:10

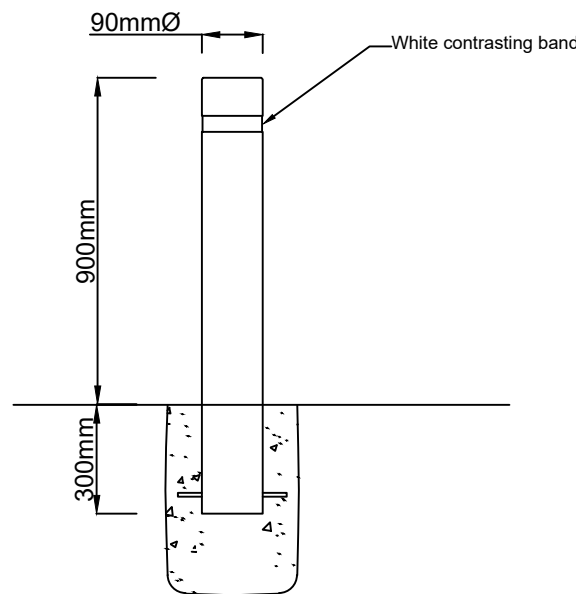


Townscape Coldstream Ltd;


Bollard Detail (Black)

NTS

Heavy duty ductile iron gully grating and frame to be BS 479 1976 ref. Ga2 450 (EN 124 ref. D400) Single piece grating, anti-theft captive hinge, black bitumen coated. Minimum weight 31Kg bedded in accordance with specification in Part 5 HA 104/02

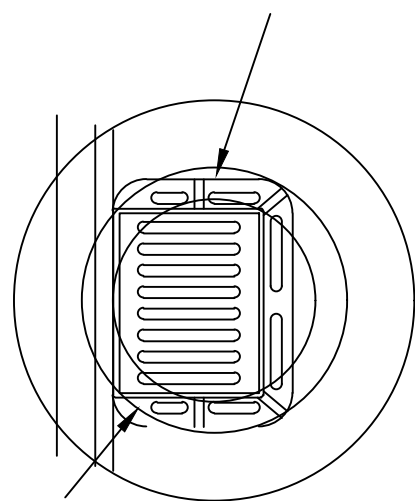

Fillets to be filled and Pointed with Class 1 mortar

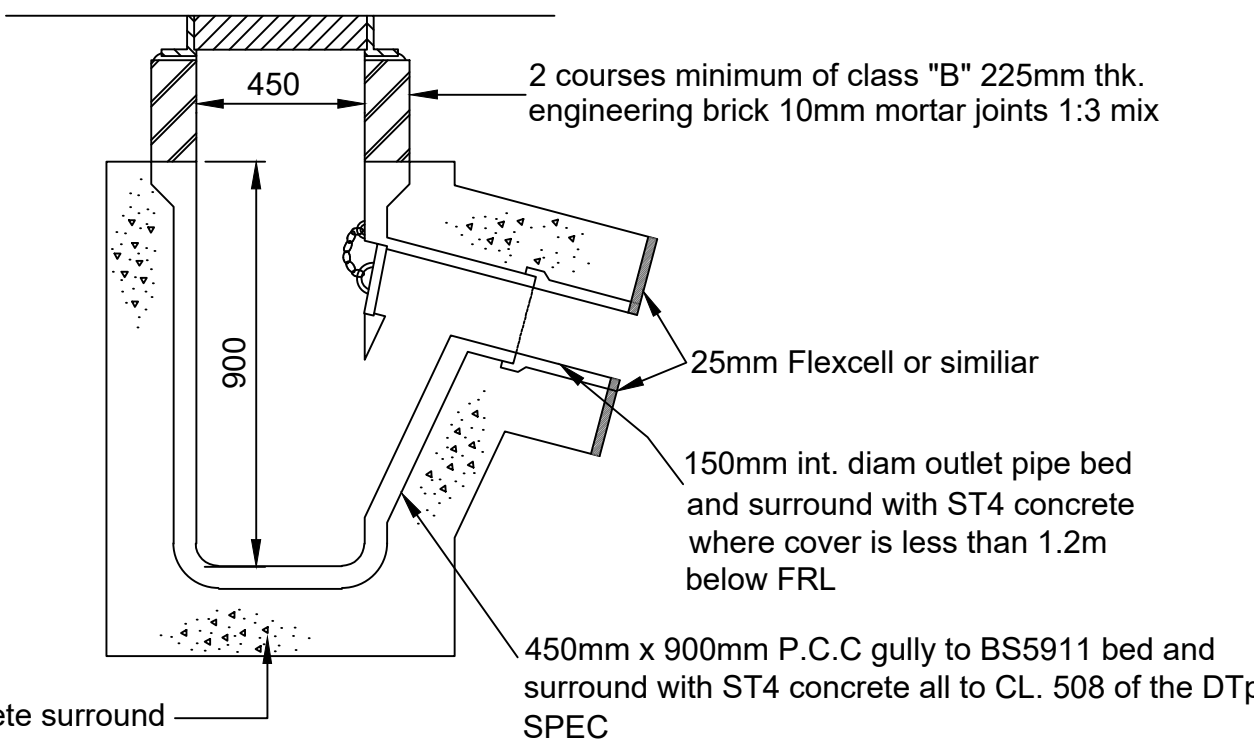

GULLY DETAILS

NTS

NOTES ON TACTILE PAVING:
1. All dimensions in mm
2. Materials - Tactile surface to be constructed from any material suitable for paving footway surfaces.
3. Tactile crossing flags to be in accordance with BS 7263: Part 1:1994

Surface Course
70mm thick concrete tactile paving slabs
Bedding Course
40mm thick mortar bed and joint
Sub Base
100mm type 1 granular sub base material

NOTES:

- DO NOT SCALE THIS DRAWING.
- THIS DRAWING IS TO BE READ IN CONJUNCTION WITH ALL OTHER RELEVANT ENGINEERS, ARCHITECTS AND SPECIALIST DESIGN DRAWINGS AND DETAILS.
- ALL DIMENSIONS ARE IN MILLIMETRES UNLESS NOTED OTHERWISE. ALL LEVELS ARE IN METRES UNLESS NOTED OTHERWISE.
- ANY DISCREPANCIES NOTED ON SITE ARE TO BE REPORTED TO THE ENGINEER IMMEDIATELY.
- IT IS THE RESPONSIBILITY OF THE CONTRACTOR TO LOCATE ANY SERVICE APPARATUS IN THE VICINITY OF THE WORKS. THE CLIENT WILL ACCEPT NO CLAIMS WHATSOEVER IN RESPECT OF ANY LOSSES OR DAMAGE CAUSED IN RESPECT OF SUCH APPARATUS, HOWEVER CAUSED.
- IT IS THE RESPONSIBILITY OF THE CONTRACTOR TO EXECUTE THE WORKS AT ALL TIMES IN STRICT ACCORDANCE WITH THE REQUIREMENTS OF THE HEALTH AND SAFETY AT WORK ACT 1974, AND THE C.D.M. REGULATIONS 2015. THE CONTRACTOR WILL BE DEEMED TO HAVE ALLOWED FOR FULL COMPLIANCE. WITHIN HIS RATES.
- THE CONTRACTOR IS RESPONSIBLE FOR ENSURING THAT ALL WORKS ARE TO THE SATISFACTION OF THE ENGINEER, AND SHALL BE DEEMED TO HAVE INCLUDED WITHIN HIS RATES FOR ANY NECESSARY TESTING.
- THE CONTRACTOR WILL BE RESPONSIBLE FOR PROVIDING ALL NECESSARY DE-WATERING AND TRENCH SUPPORT TO EXECUTE THE WORKS IN A SATISFACTORY MANNER, AND SHALL BE DEEMED TO HAVE ALLOWED FOR THE SAME WITHIN HIS RATES.
- THE HIGHWAY WORKS SPECIFICATION IN ALL RESPECTS SHALL BE IN ACCORDANCE WITH THE CURRENT BURY COUNCIL SPECIFICATIONS OR OTHER PUBLICATIONS IN FORCE IN THE COUNTY AT THE TIME OF CONSTRUCTION.



PROJECT WHITTAKER HOUSE BURY

TITLE HIGHWAY CONSTRUCTION DETAILS

THIS DRAWING IS SUBJECT TO SECTION 38 APPROVAL FROM BURY COUNCIL AND SHOULD NOT TO BE USED FOR CONSTRUCTION.

Pos	BW	Minor drawing amendments	14/08/25
Pos	BW	Double kerb detail added	06/08/25
Pos	PS	Updated to reflect Bury CC standard details	28/11/24
Pos	PS	Updated to reflect Bury CC standard details	19/11/24
Pos	PS	First Issue	29/07/24
Rev	By	Description	Date
Revision Schedule			
Client WHITFIELD & BROWN			
Status	-	Purpose of Issue	For Information
Designed By	PS	Drawn By	PS
Sheet No.	2711-SCE-PH01-L-DR-C-0007		
Scale	AS SHOWN	Date	29/07/2023
Rev	P05		