
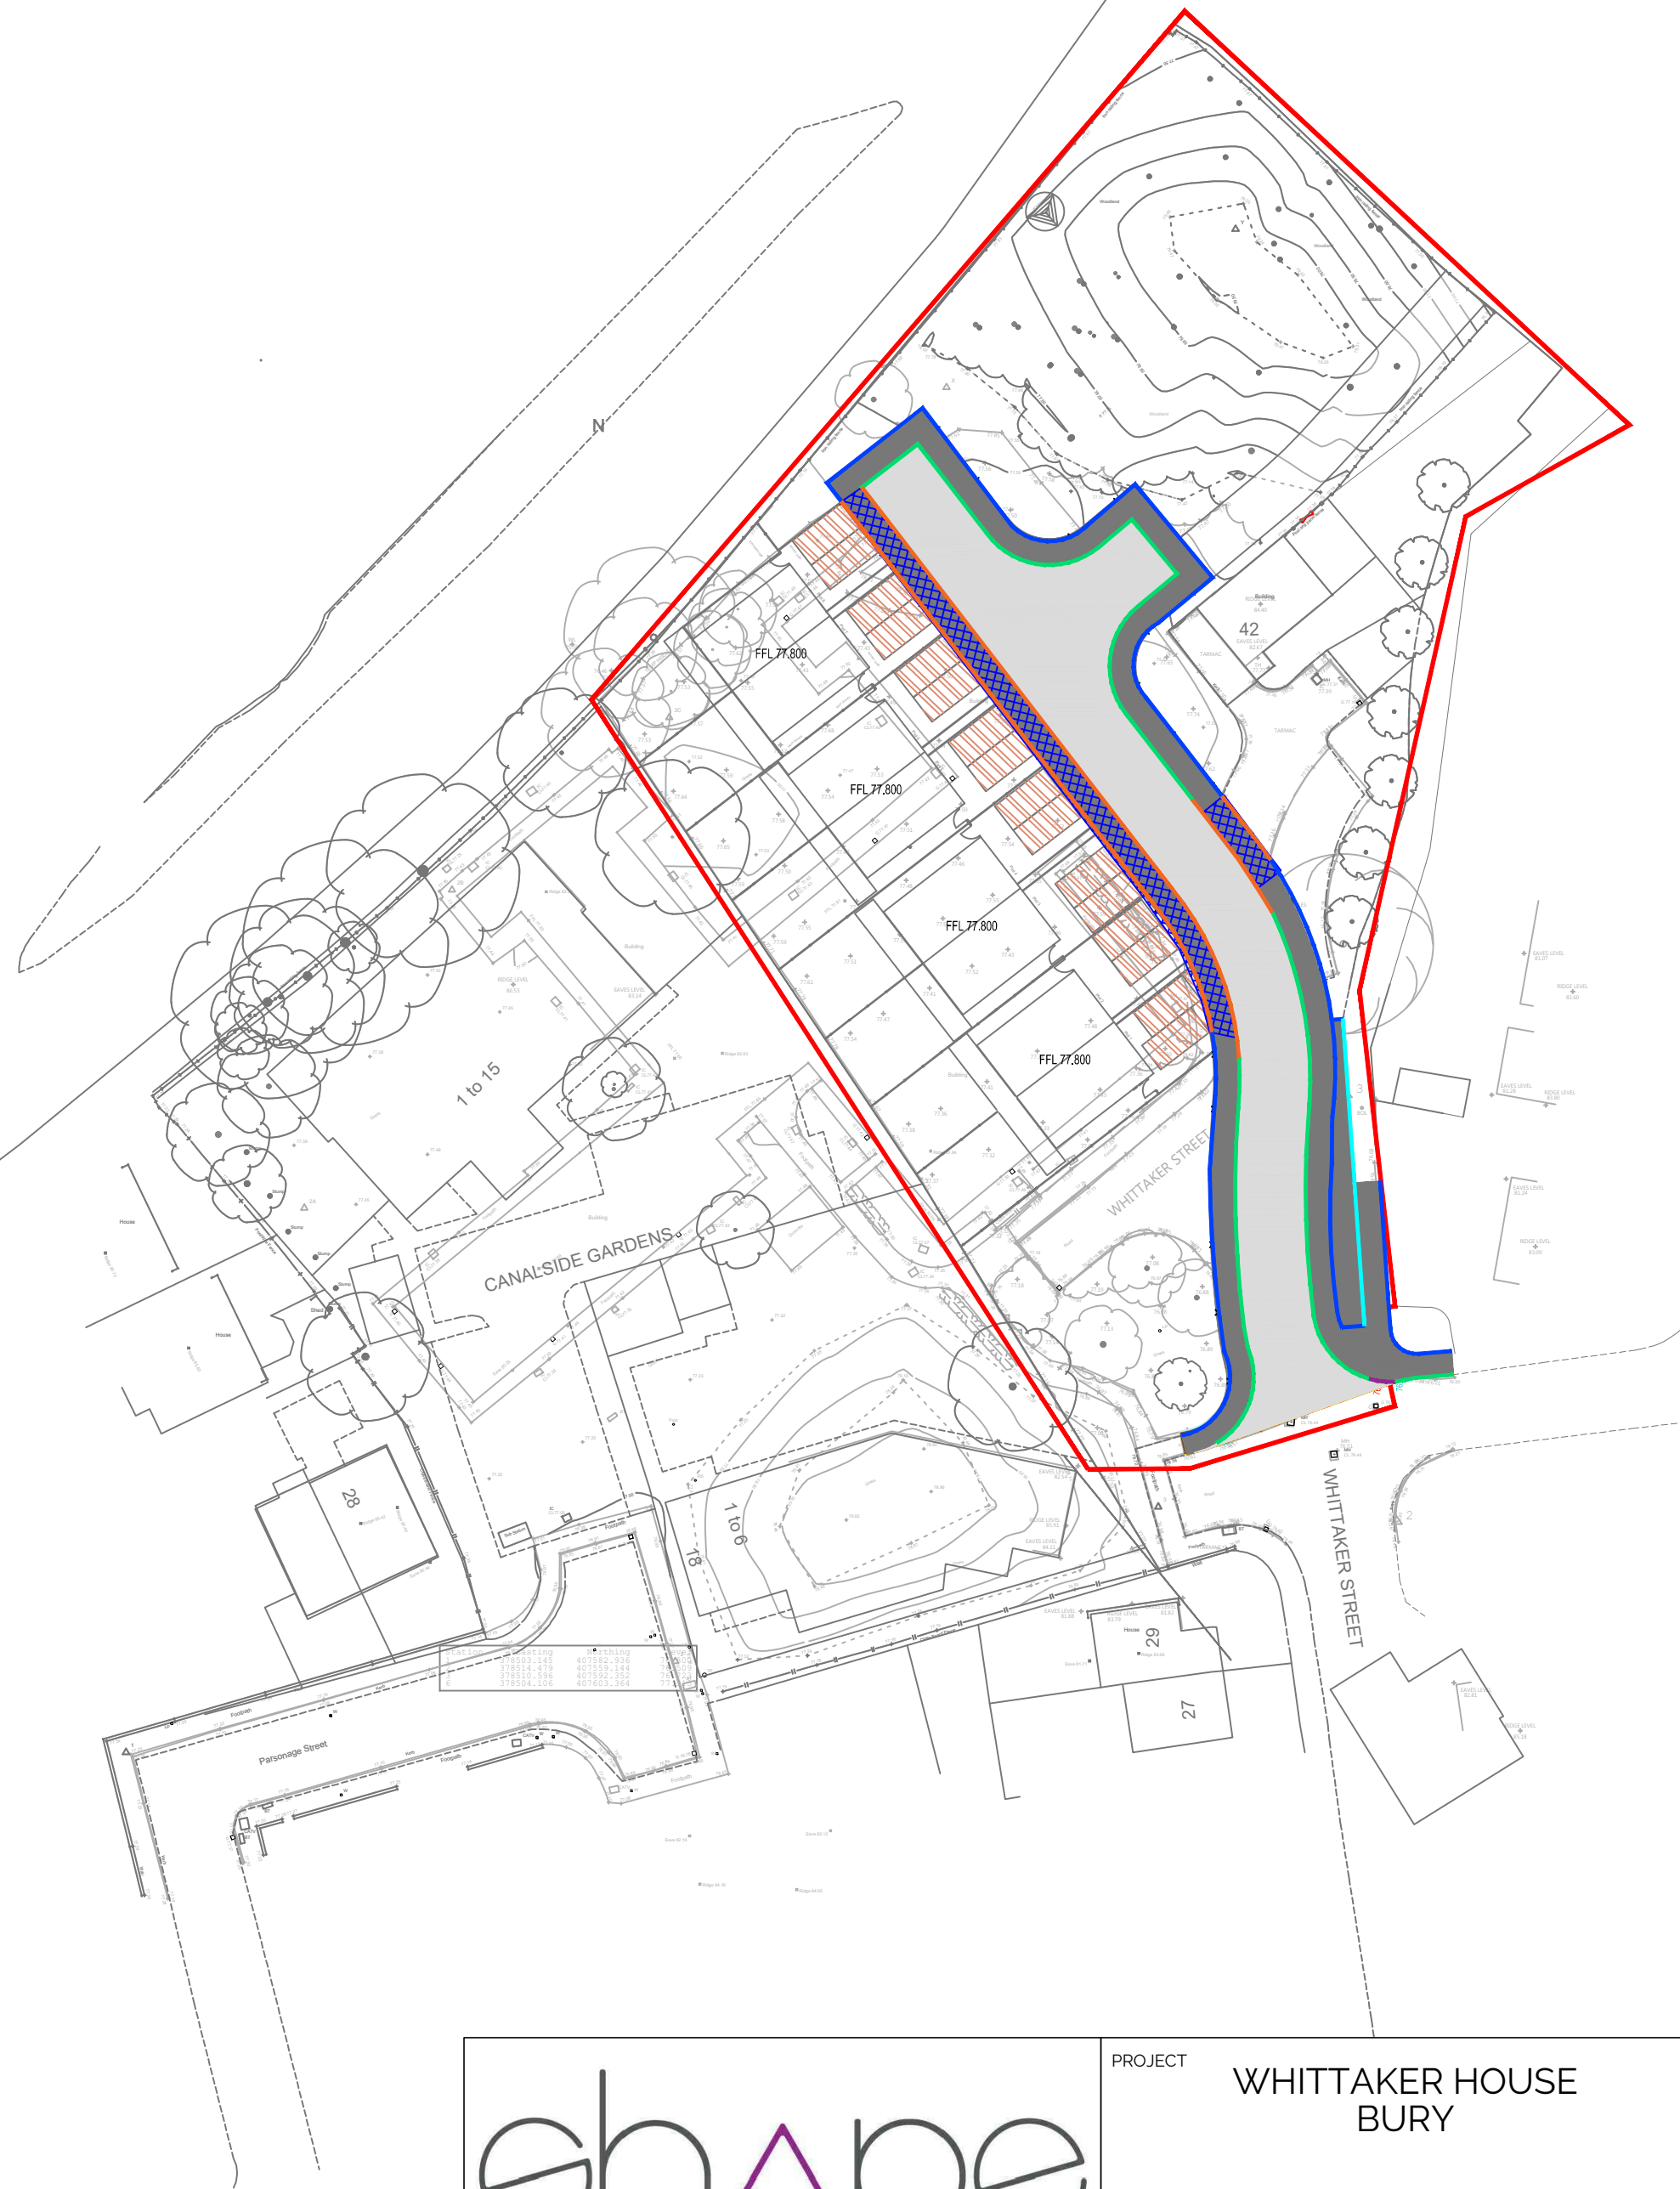
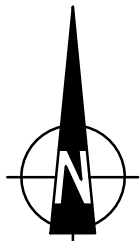


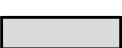

GENERAL NOTES:

- DO NOT SCALE FROM THIS DRAWING.
- ALL DIMENSIONS ARE IN METERS UNLESS OTHERWISE SHOWN.
- THIS DRAWING IS TO BE READ IN CONJUNCTION WITH ALL OTHER RELEVANT DRAWINGS.
- ANY ANOMOLIES ON THIS DRAWING IDENTIFIED BY THE CONTRACTOR SHALL BE BROUGHT TO THE ATTENTION OF THE ENGINEER PRIOR TO CONSTRUCTION.
- THE SPECIFICATION IN ALL RESPECTS SHALL BE IN ACCORDANCE WITH THE CURRENT BURY COUNCIL SPECIFICATIONS OR OTHER PUBLICATIONS IN FORCE IN THE COUNTY AT THE TIME OF CONSTRUCTION.
- THIS AND ALL DRAWINGS ARE TO BE READ IN CONJUNCTION WITH THE HIGHWAYS AGENCY MANUAL OF CONTRACT DOCUMENTS FOR HIGHWAY WORKS.
- RECONSTRUCTION OF EXISTING CARRIAGEWAY AND FOOTWAYS THAT ARE AFFECTED BY THESE DEVELOPMENT WORKS ARE TO BE SPECIFIED AND AGREED BY THE AREA HIGHWAYS MANAGER PRIOR TO CONSTRUCTION.
- STATUTORY UNDERTKAERS APPARATUS TO BE MOVED, REMOVED, PROTECTED OR ADJUSTED AFTER CONSULTATION WITH THE CLIENT.

SURFACING KEY:-

-  BITUMINOUS ACCESS ROAD CONSTRUCTION (FULL DEPTH CONSTRUCTION TO ADOPTABLE STANDARDS)
-  BITUMINOUS FOOTPATH CONSTRUCTION
-  PRIVATE DRIVE CONSTRUCTION
-  VEHICLE CROSSOVER CONSTRUCTION (INCREASED FOOTWAY CONSTRUCTION DEPTH)

KERBING KEY:-

-  PRECAST FULL HEIGHT CONCRETE HALF BATTER KERB WITH 125mm UPSTAND (TO BE INSTALLED AS PER DRAWING DETAIL)
-  PRECAST CONCRETE EDGING KERB (TO BE INSTALLED AS PER DRAWING DETAIL)
-  VEHICLE DROPPED CROSSING CONSISTING OF 1No. TRANSITION KERB EITHER SIDE OF DROPPED BULL NOSED KERBS WITH 25mm UPSTAND
-  PEDESTRIAN DROPPED CROSSING CONSISTING OF 1No. TRANSITION KERB EITHER SIDE OF DROPPED BULL NOSED KERBS WITH 6mm UPSTAND
-  PRECAST 300mm CONCRETE BULL NOSED KERB WITH 150mm UPSTAND (TO BE INSTALLED AS PER DRAWING DETAIL)

P04	BW	Amended to address footway/cycleway arrangement	06/08/25
P03	PS	Cycle crossing moved closer to site entrance	30/05/25
P02	PS	Edging kerbs at rear of footway of vehicular crossings changed to bullnose kerbs	27/11/24
P01	PS	First Issue	29/07/24
Rev	By	Description	Date

Revision Schedule

Client		WHITFIELD & BROWN	
Status	-	Purpose of Issue For Information	
Designed By	PS	Drawn By	PS
		Shape Project No.	2711
Sheet No.		2711-SCE-PH01-L-DR-C-0005-P01	
Scale (@ A2)	1:500	Date	29/07/2023
		Rev	P04

THIS DRAWING IS SUBJECT TO SECTION 104 APPROVAL FROM UNITED UTILITIES AND IS NOT TO BE USED FOR CONSTRUCTION .

THIS DRAWING IS SUBJECT TO SECTION 38 APPROVAL FROM BURY COUNCIL AND SHOULD NOT TO BE USED FOR CONSTRUCTION.

shape
CONSULTING ENGINEERS

Amber House | Green Lane | Liverpool | L13 7GD
T: 0151 305 0700 | W: www.shapeengineering.co.uk | Tweet Us: @shapetweets

PROJECT
WHITTAKER HOUSE
BURY

TITLE
SURFACE FINISHES
AND KERBING PLAN

This drawing remains the copyright of Shape Consulting Engineers Ltd.

