




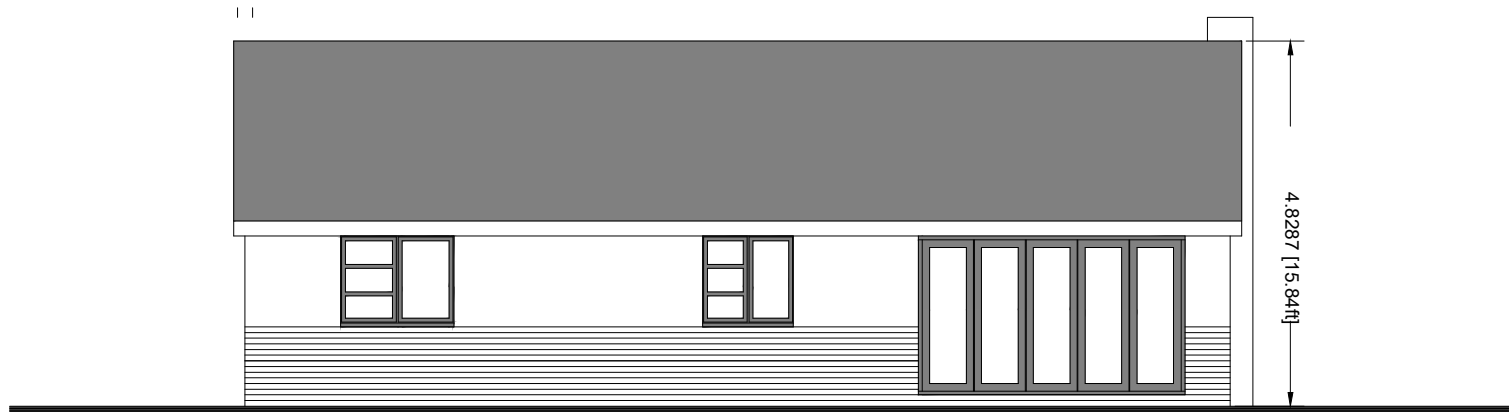

REAR

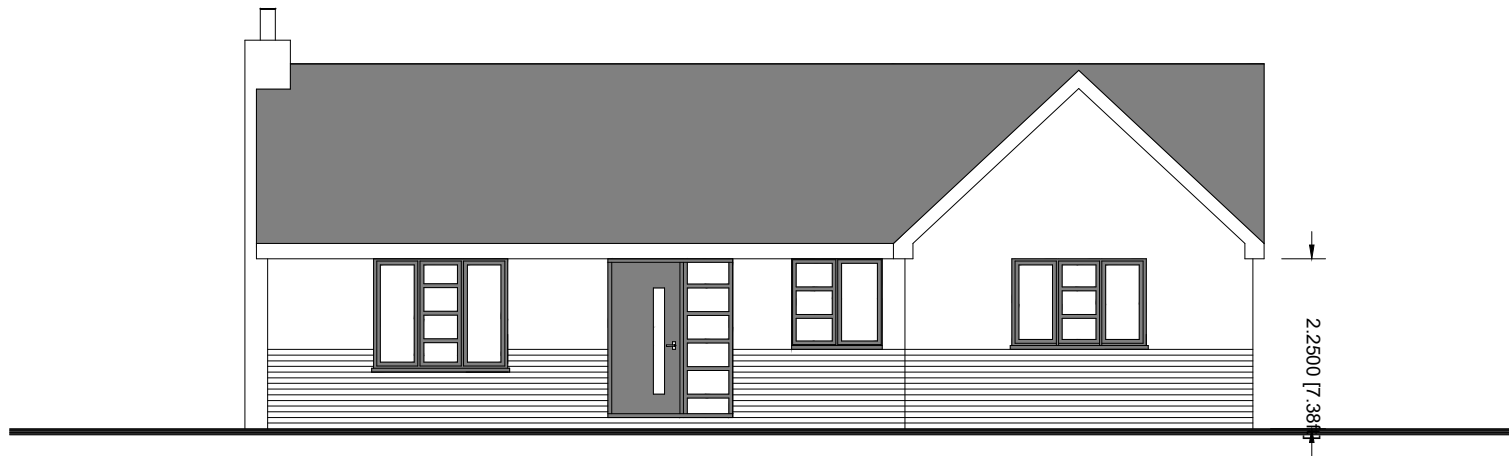

FRONT

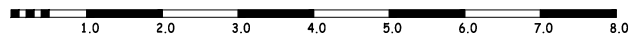

NEW HALL ROAD, BURY

PLANNING DRAWING

1 : 100

REV: A

FI FVATTONS

AUG 2022

DRG No NHR/01