




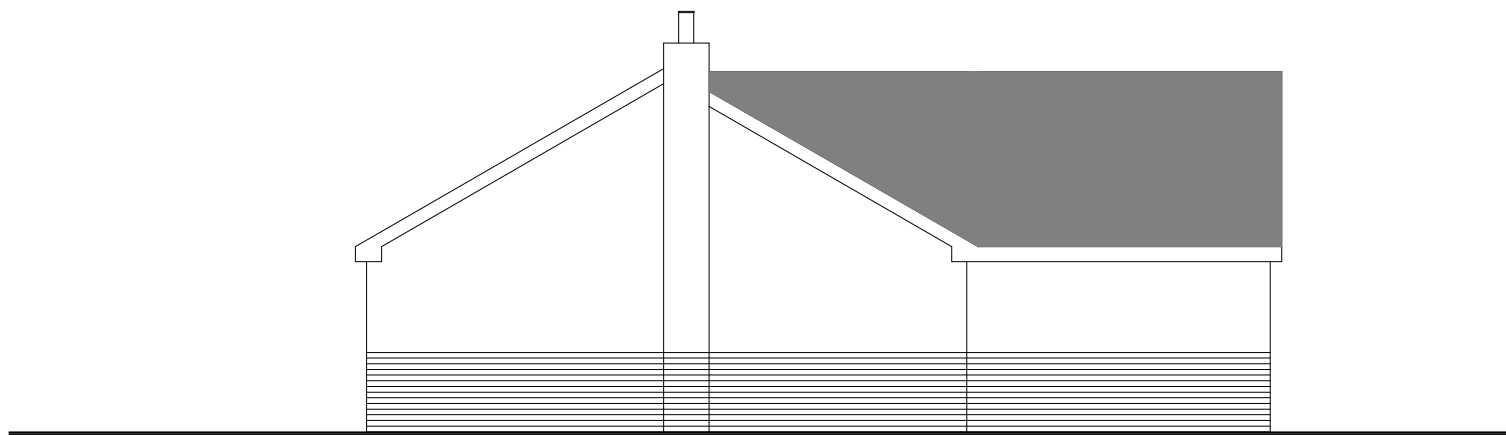

SIDE

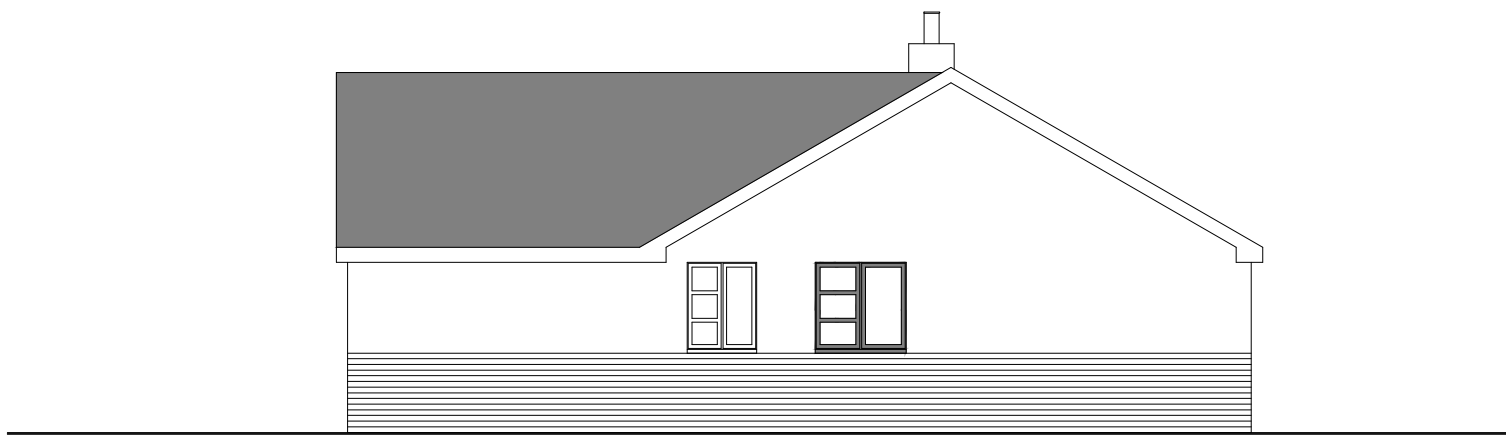

SIDE

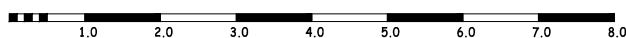

NEW HALL ROAD, BURY

PLANNING DRAWING

1 : 100

REV: A

ELEVATIONS

AUG 2022

DRG. No. NHR/02