



1 Existing Platform Elevation A 1
1 : 200

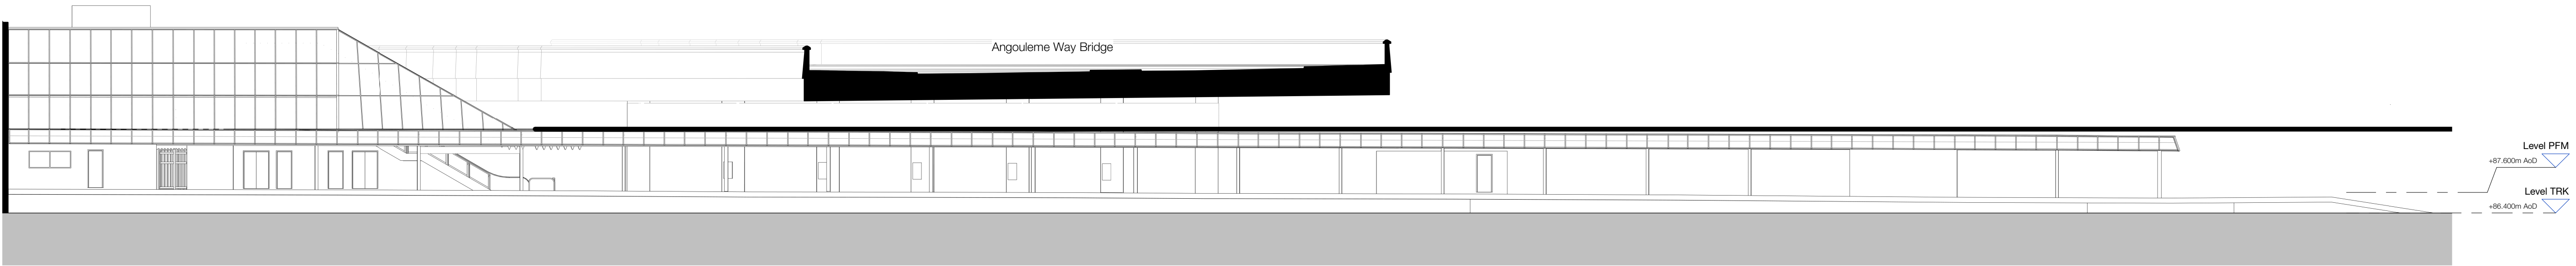

2 Existing Platform Elevation B 1
1 : 200

Rev	Description	Date
P01	Issued For Review and Comment	21.02.25
P02	Issued For Planning	05.03.25
P03	Updated Issue for Planning	18.06.26

Copyright Hawkins\Brown Architects
No implied licence exists. This drawing should not be used to calculate areas for the purposes of valuation. Do not scale this drawing. All dimensions to be checked on the site by the contractor and such dimensions to be their responsibility. All work must comply with relevant British Standards and Building Regulations requirements. Drawing errors and omissions to be reported to the architect. To be read in conjunction with Architect's specification and other consultant information.

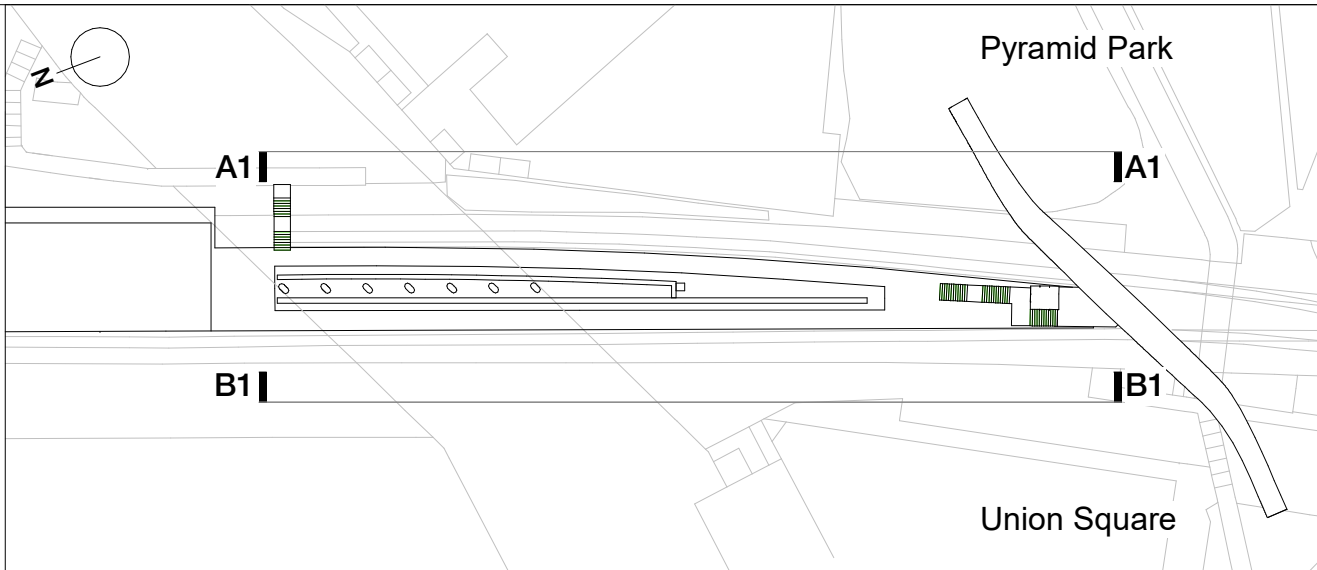

Scale @ A1 1 : 200	Date Feb 2025	Job Number 16012	Project Bury Interchange Haymarket St Bury BL9 0AY
Drawn By GP	Checked By EC	Status S2	
Drawing No. 16012-HBA-BRY-ZZZ-D-AR-080012	Rev P03	Purpose of Issue For Planning	Drawing Existing Platform Elevations

26-28 Hilton Street
Manchester M1 2EH

mail@hawkinsbrown.com
hawkinsbrown.com

Hawkins\Brown