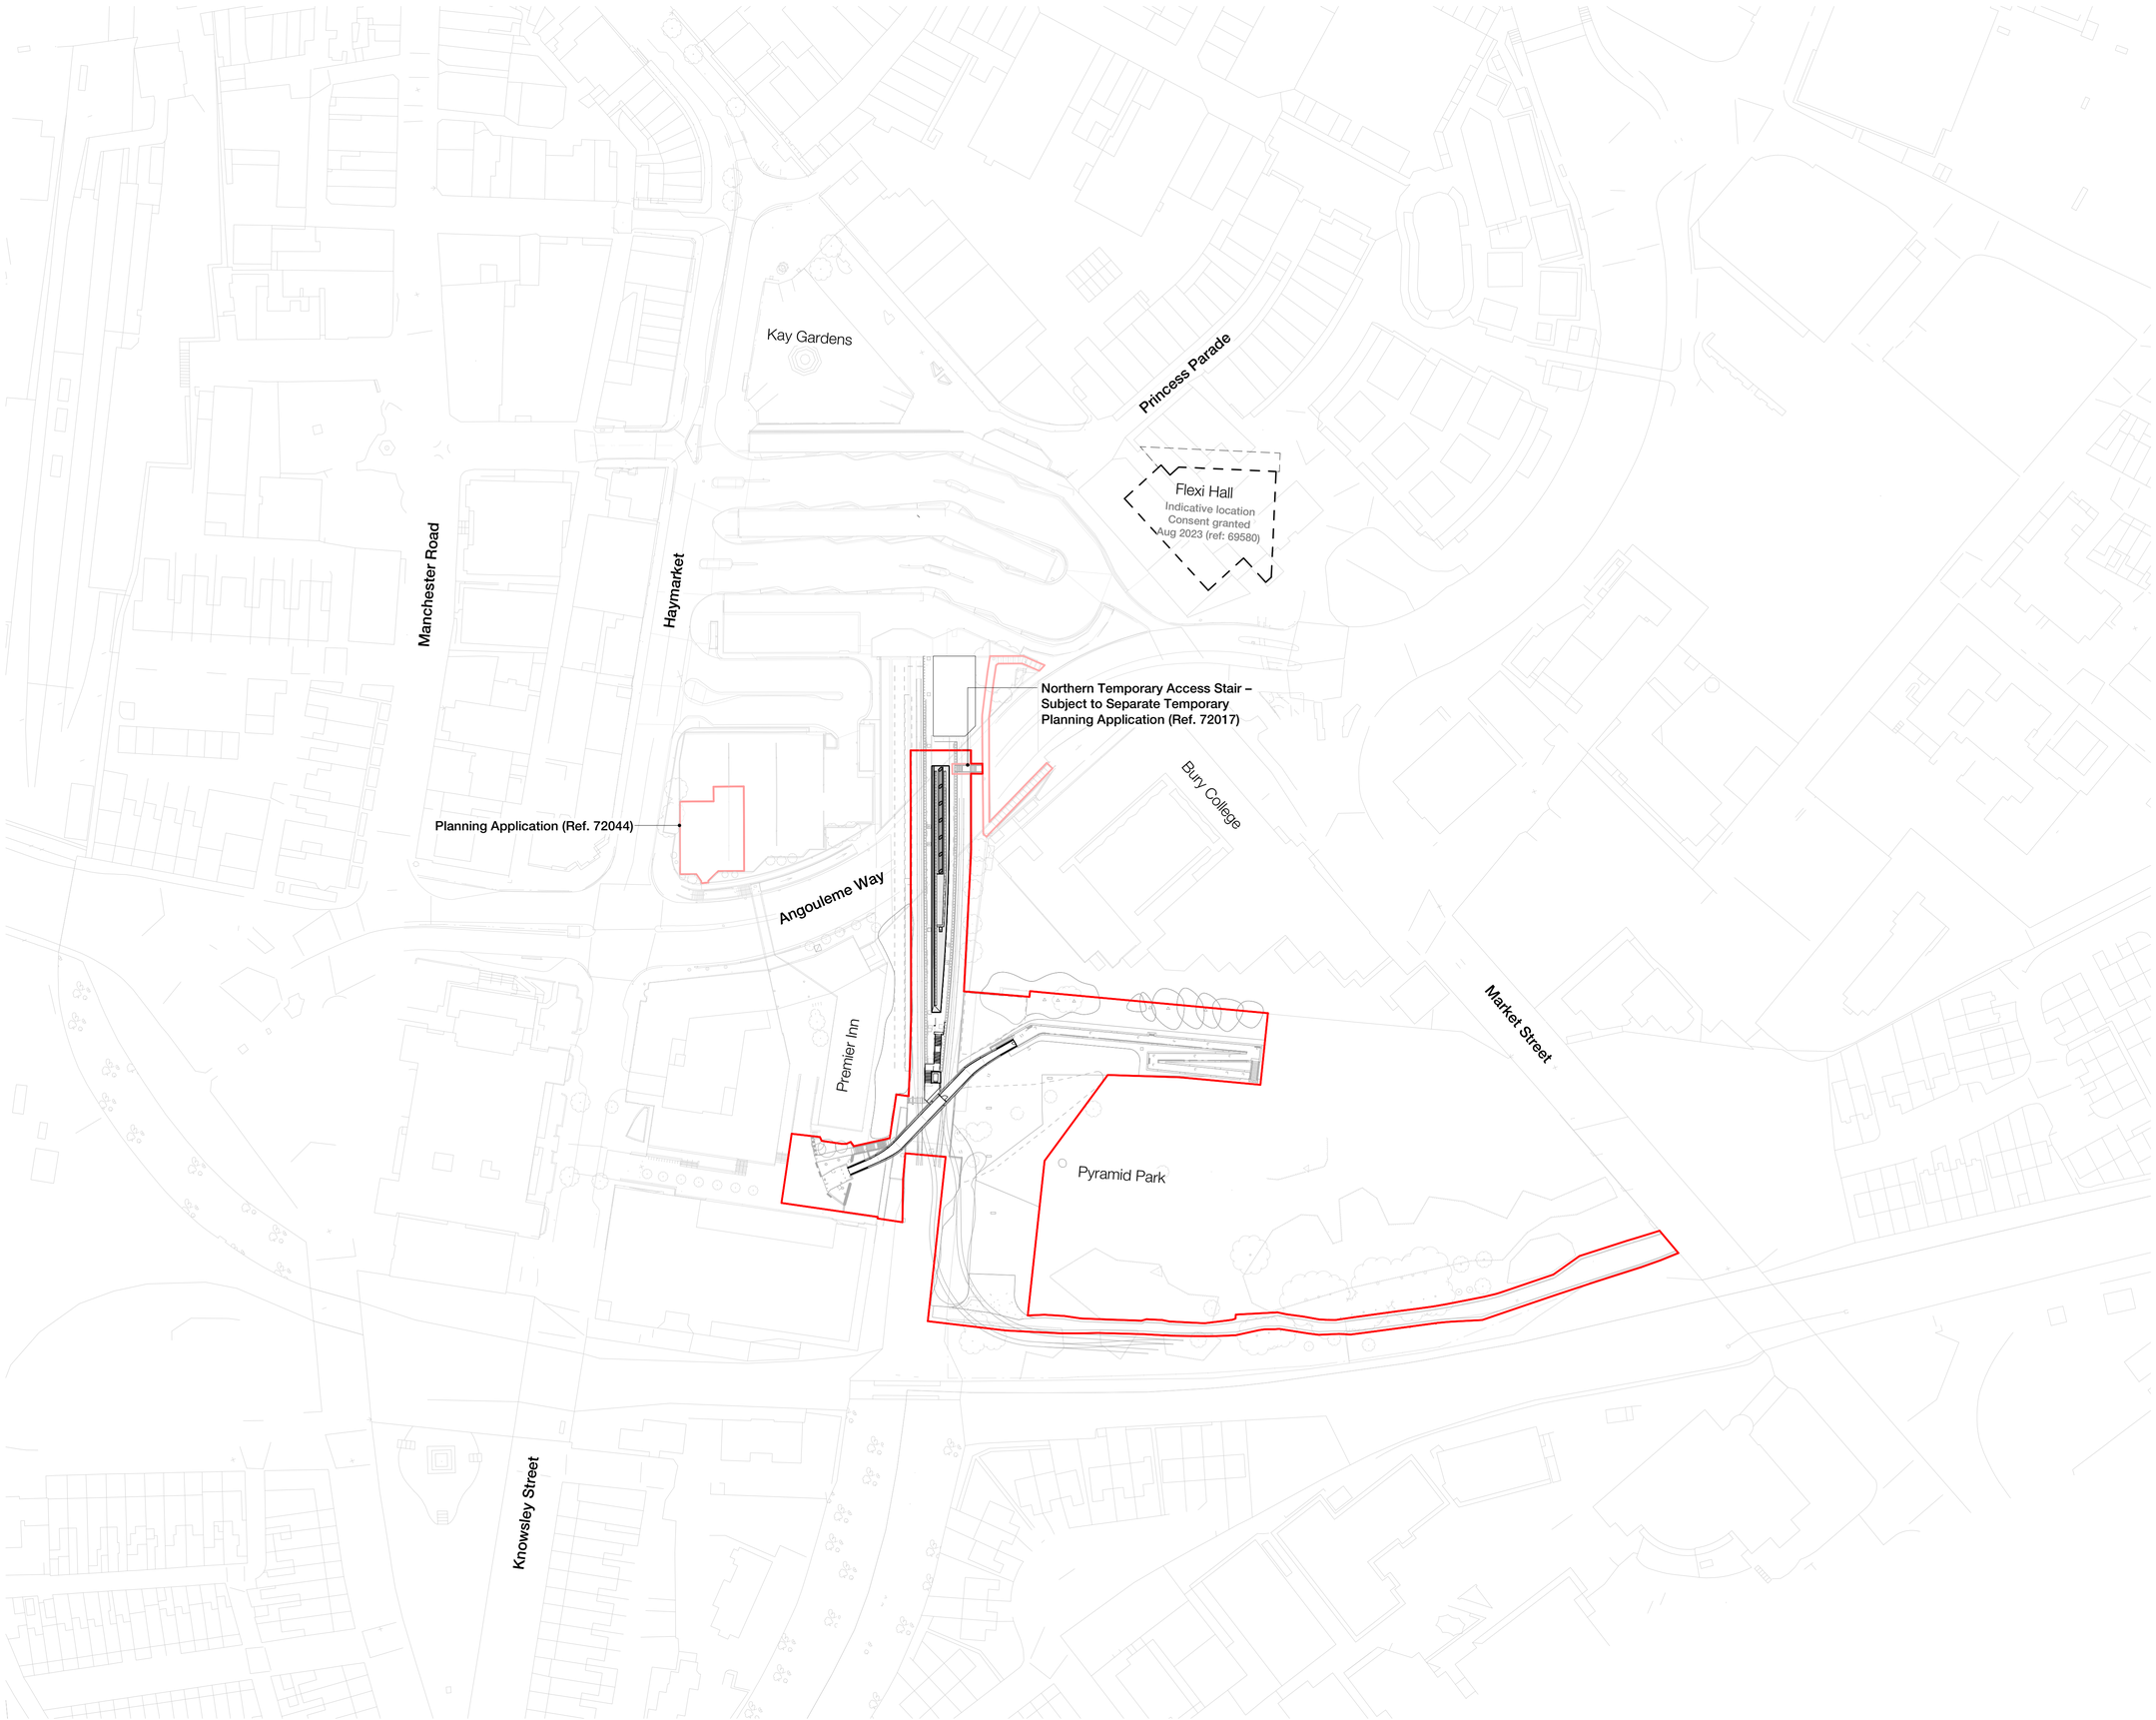

Copyright Hawkins\Brown Architects
No implied licence exists. This drawing should not be used to calculate areas for the purposes of valuation. Do not scale this drawing. All dimensions to be checked on the site by the contractor and such dimensions to be their responsibility. All work must comply with relevant British Standards and Building Regulations requirements. Drawing errors and omissions to be reported to the architect. To be read in conjunction with Architect's specification and other consultant information.

Rev	Description	Date
P01	Issued For Planning	27.03.25
P02	Updated Issue for Planning	18.06.26

26-28 Hilton Street
Manchester M1 2EH

mail@hawkinsbrown.com
hawkinsbrown.com

Hawkins\
Brown

Project
Bury Interchange
Haymarket St
Bury
BL9 0AY

N

Drawing
Proposed Site Plan

Scale @ A1		Date
1 : 1000		March 2025
Drawn By		**Checked By**
GP		EC
Job Number	**Status**	**Purpose of Issue**
16012	S2	For Planning

Drawing No.
16012-HBA-ZZZ-ZZZ-D-AR-080020

Rev
P02