


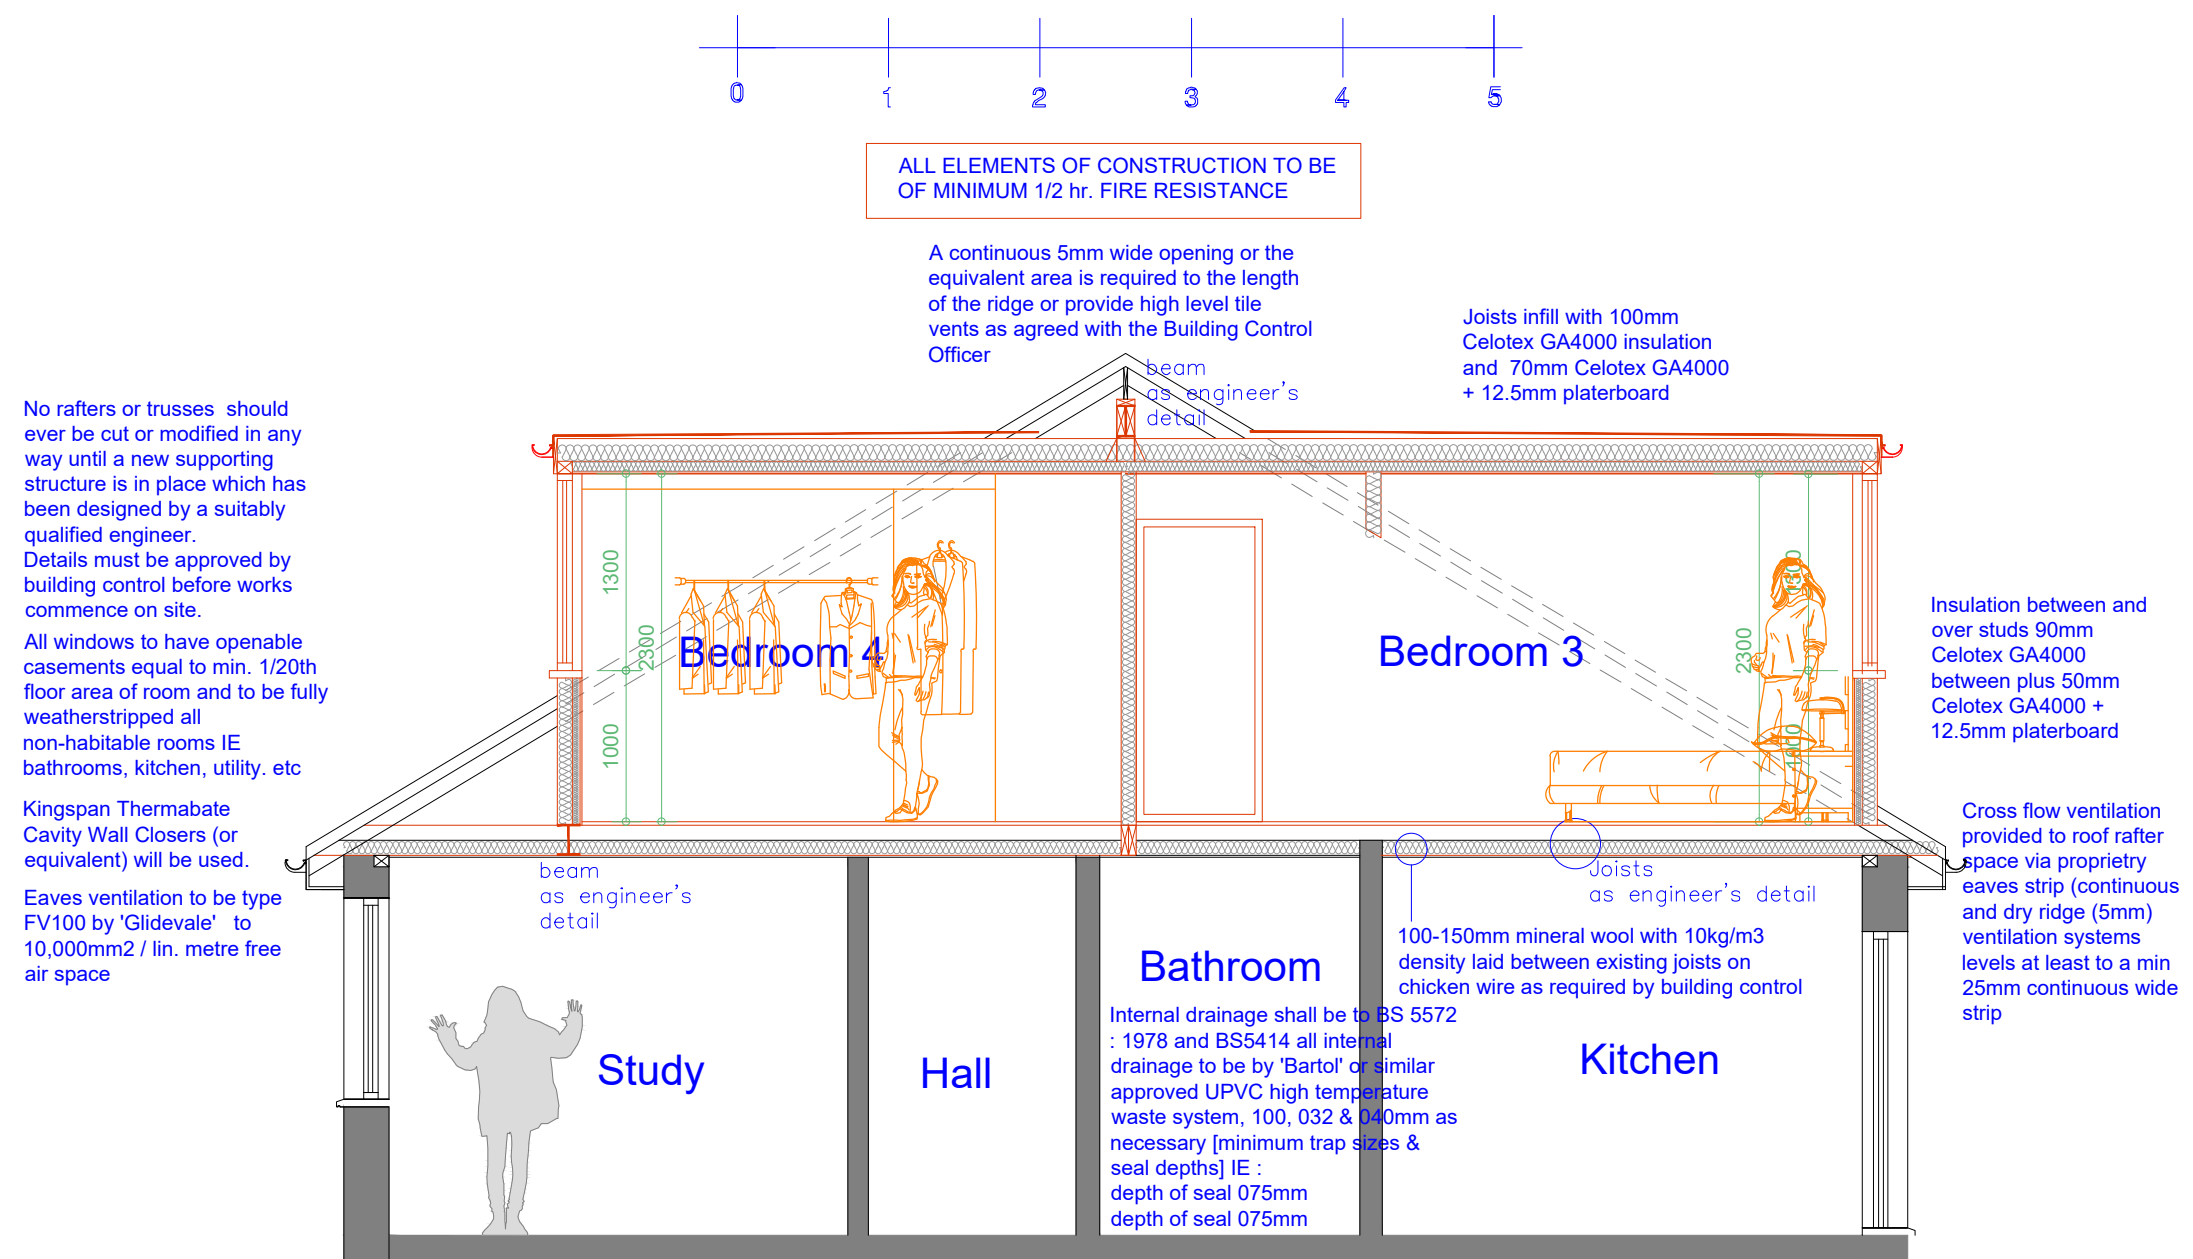

Proposed Section A-A
Scale 1:100

All dimensions are to be checked on site. This drawing shall not be scaled to ascertain dimensions.

Rev	Date	Description
Issued For : INFORMATION PURPOSES ONLY		
Client		
Mr. Zbigniew Jol		
Project		
79 Countess Ln, Radcliffe, Manchester M26 3NH Proposed Loft Conversion.		
Scheme - Drawing Title		
Proposed Section.		
03	Date	17.06.26
Drawing No.	Revision	Scale
		1:100 @A3
Plans To Build It Ltd Tel: 0161 728 5730 Mob: 07741175755 www.planstobuildit.com		