
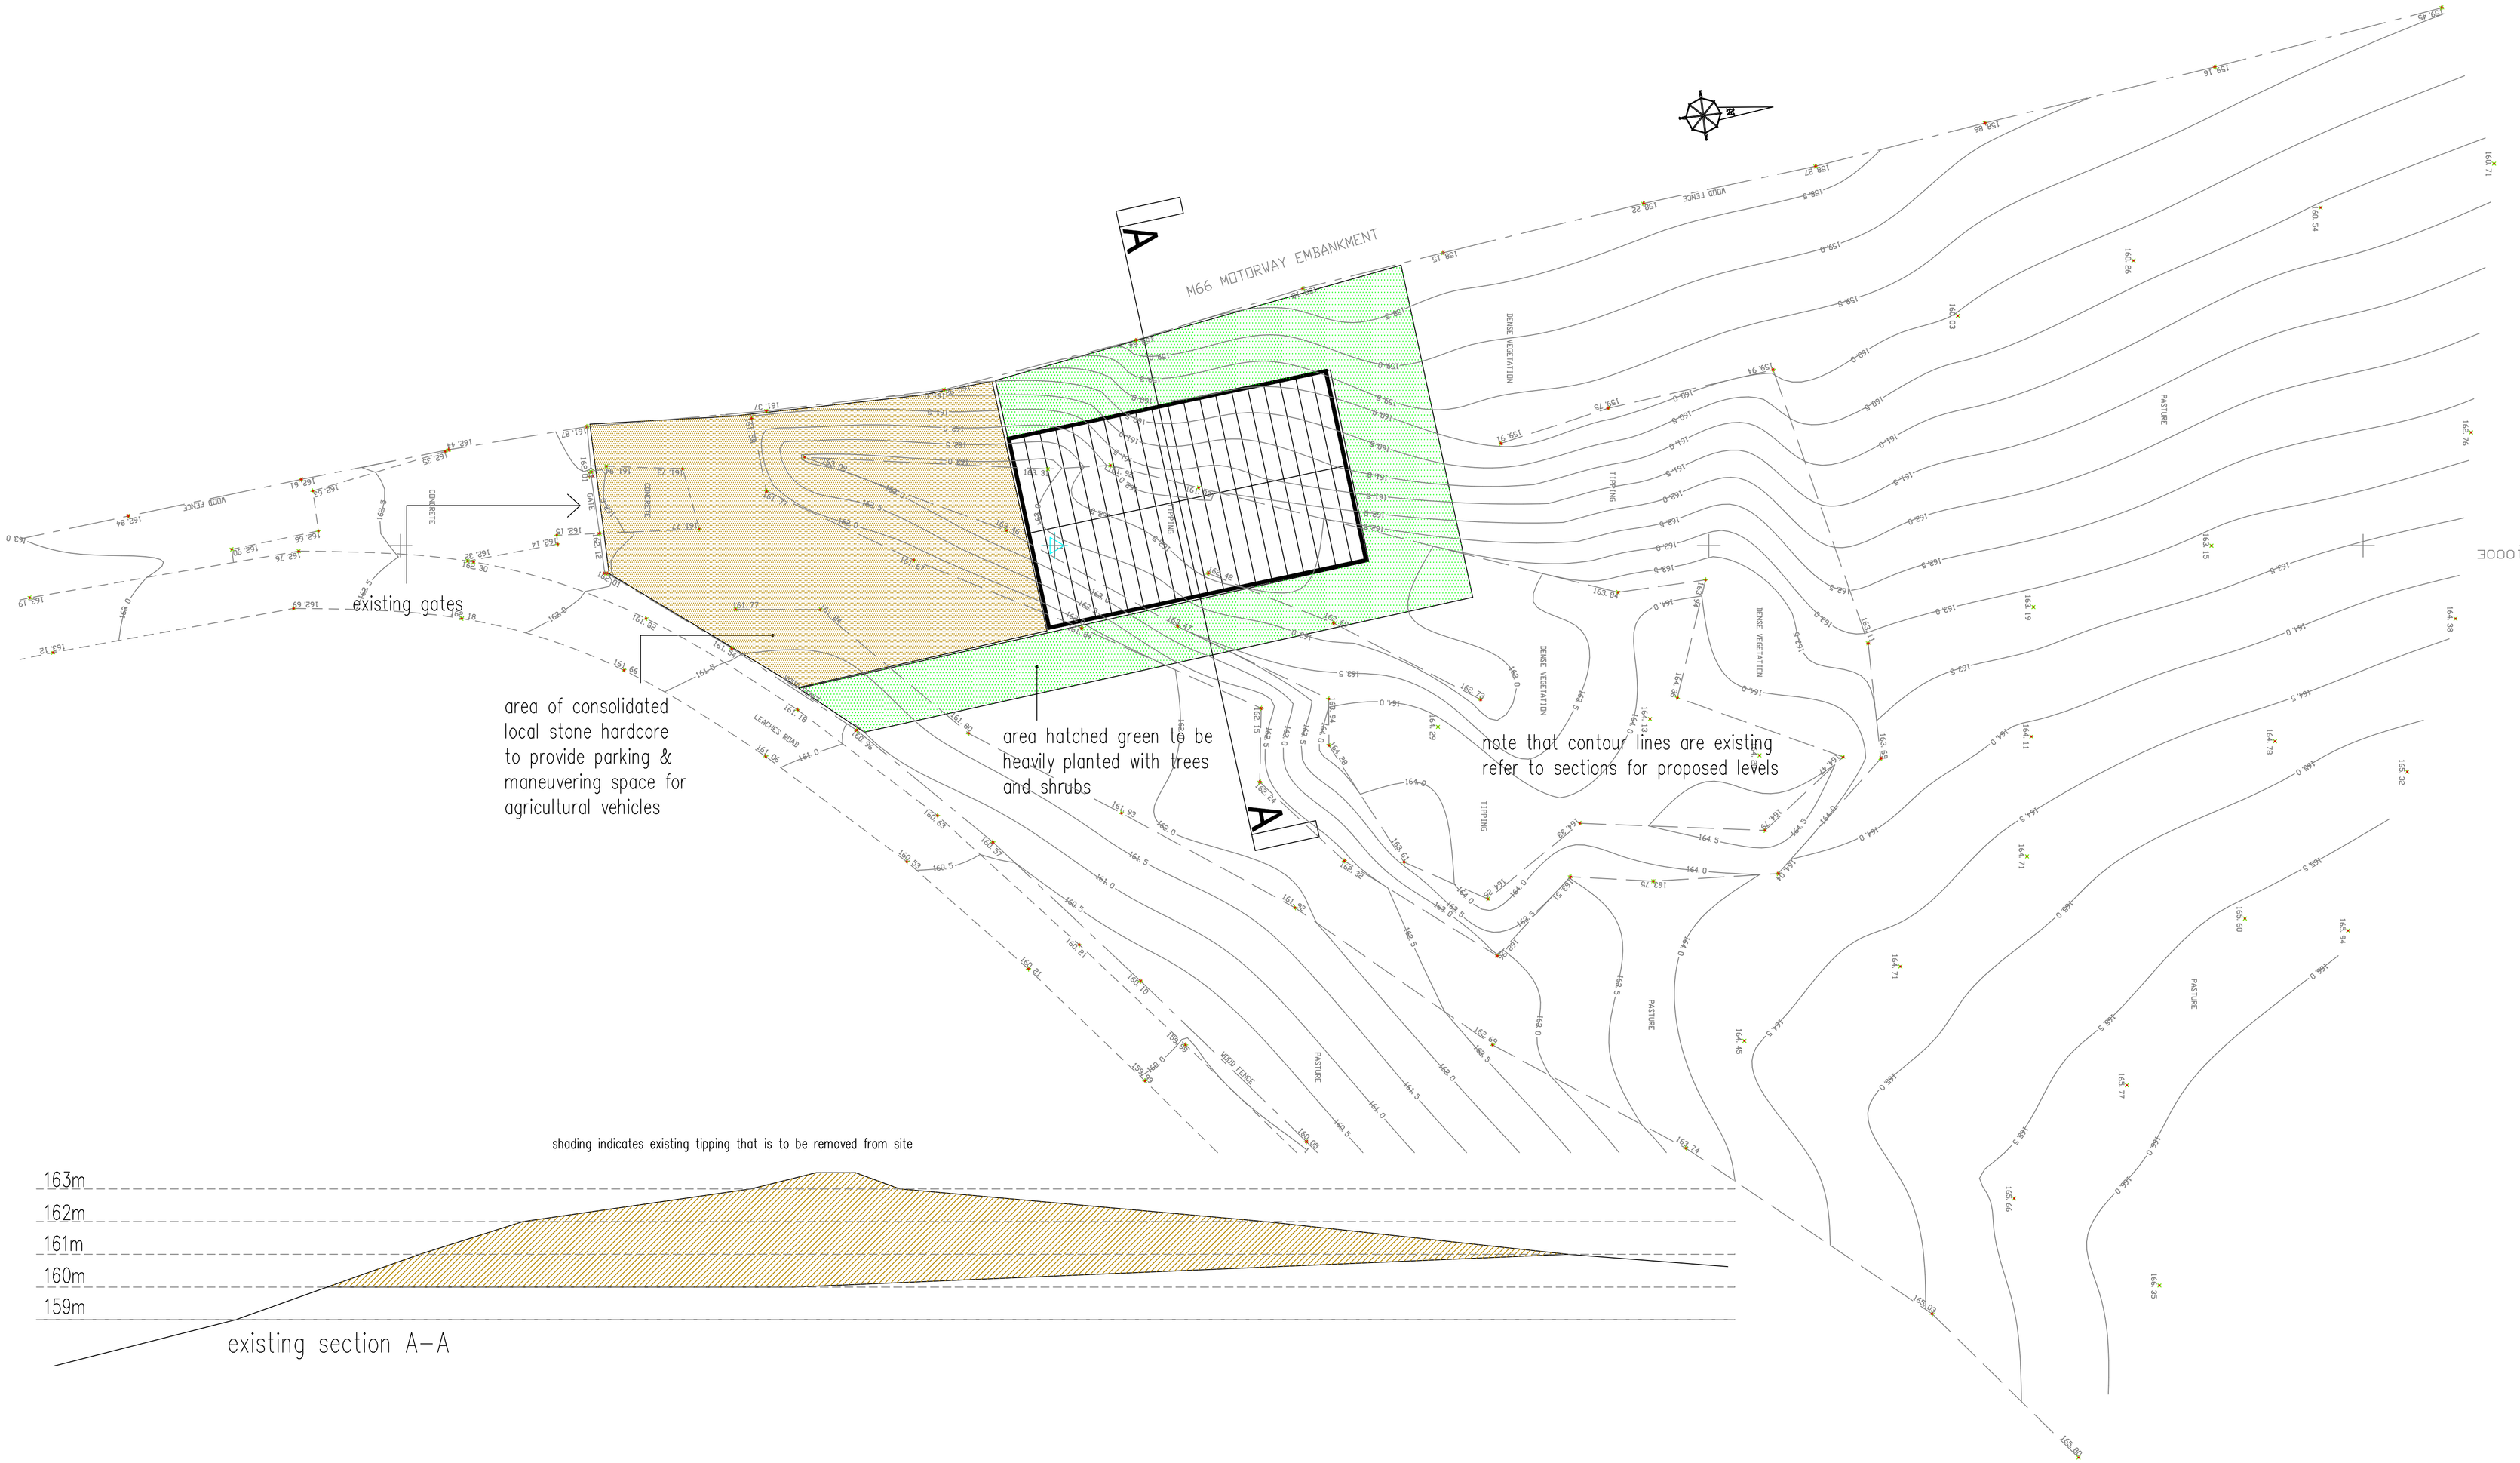


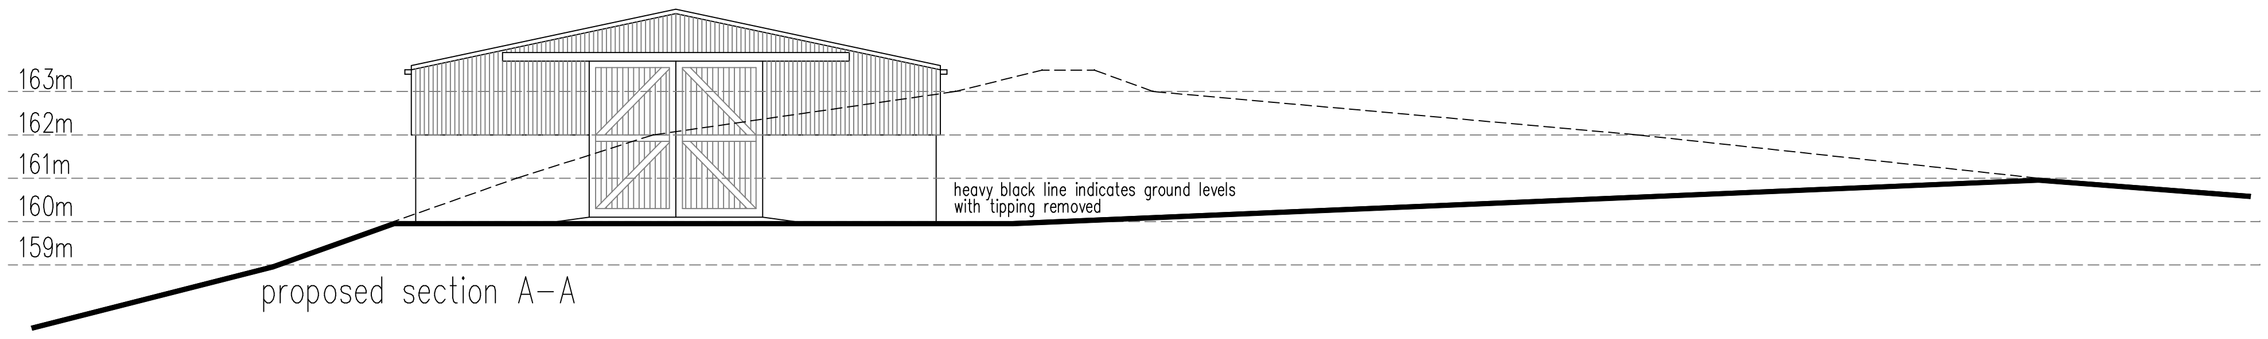

proposed agricultural storage unit
on agricultural land at

Whalley Road
Shuttleworth

scale 1:200 @ A1

0m 20m

linear scale 1:200 @ A1

drawing number JB-31-05-23-B

Rae Connell Associates Building Design and Planning Consultants
214 Burnley Road Bacup Lancashire 01706 873000