



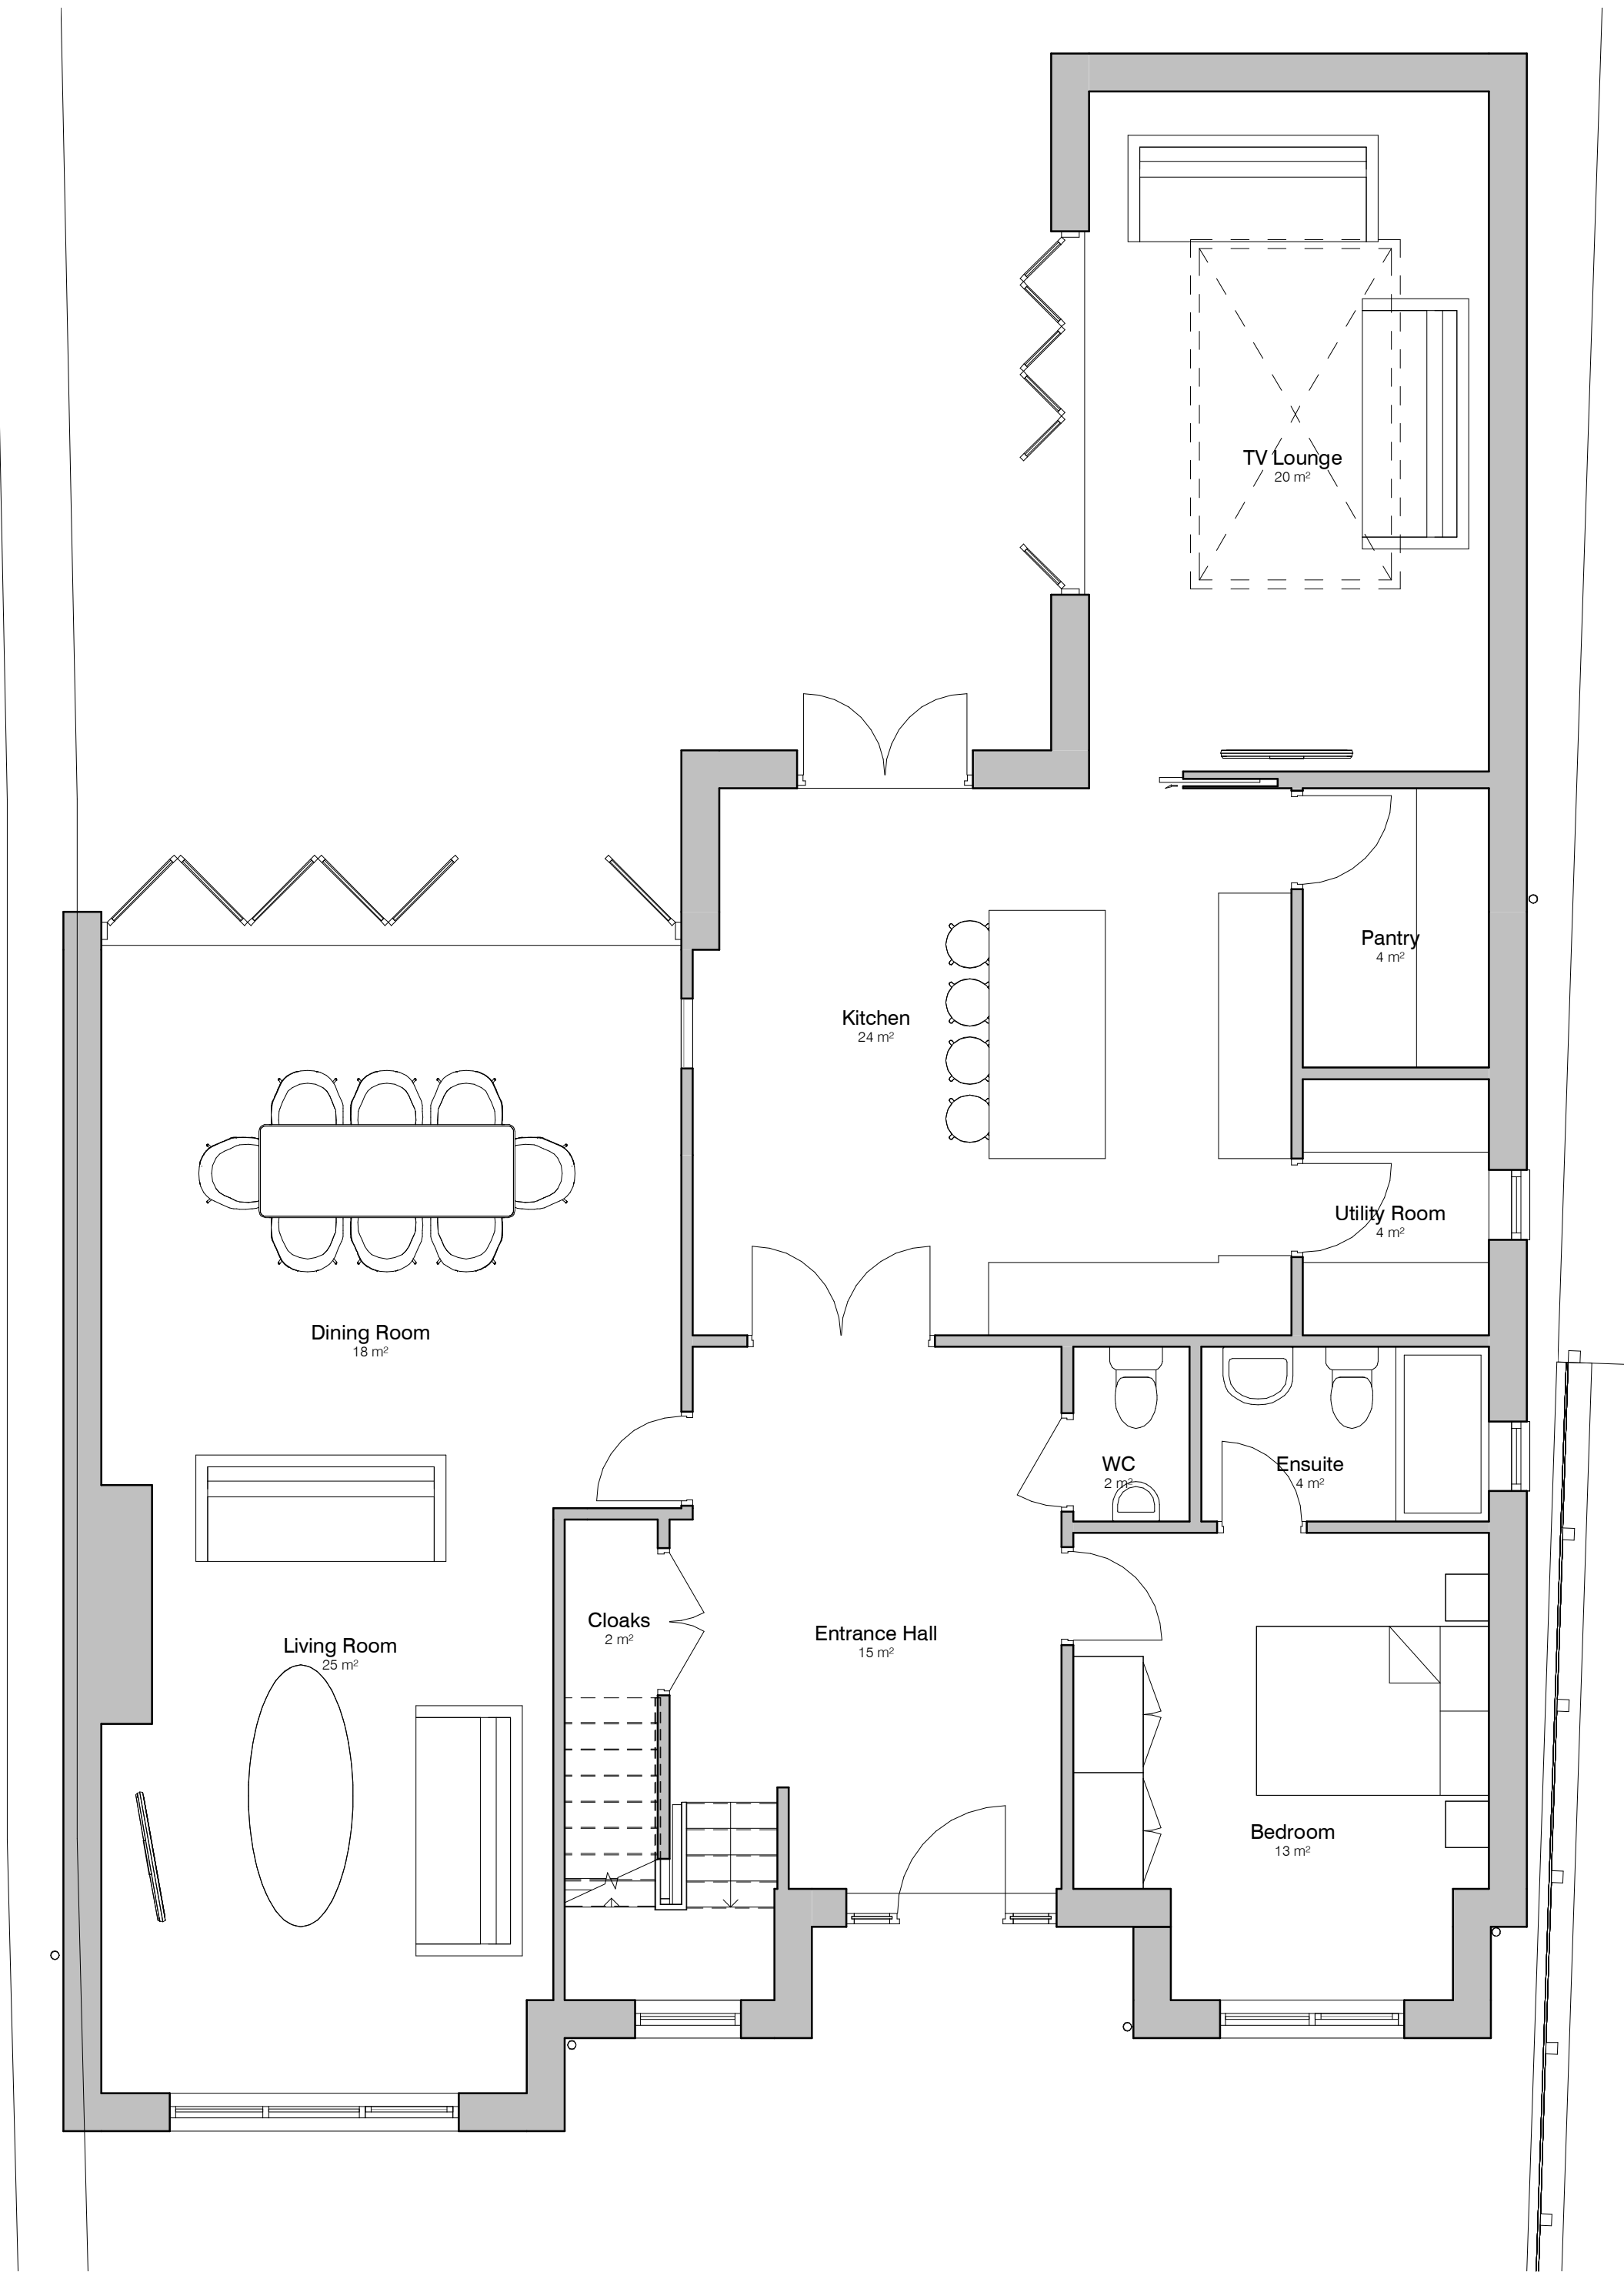


5. Level 0 - GA Proposed
1 : 50

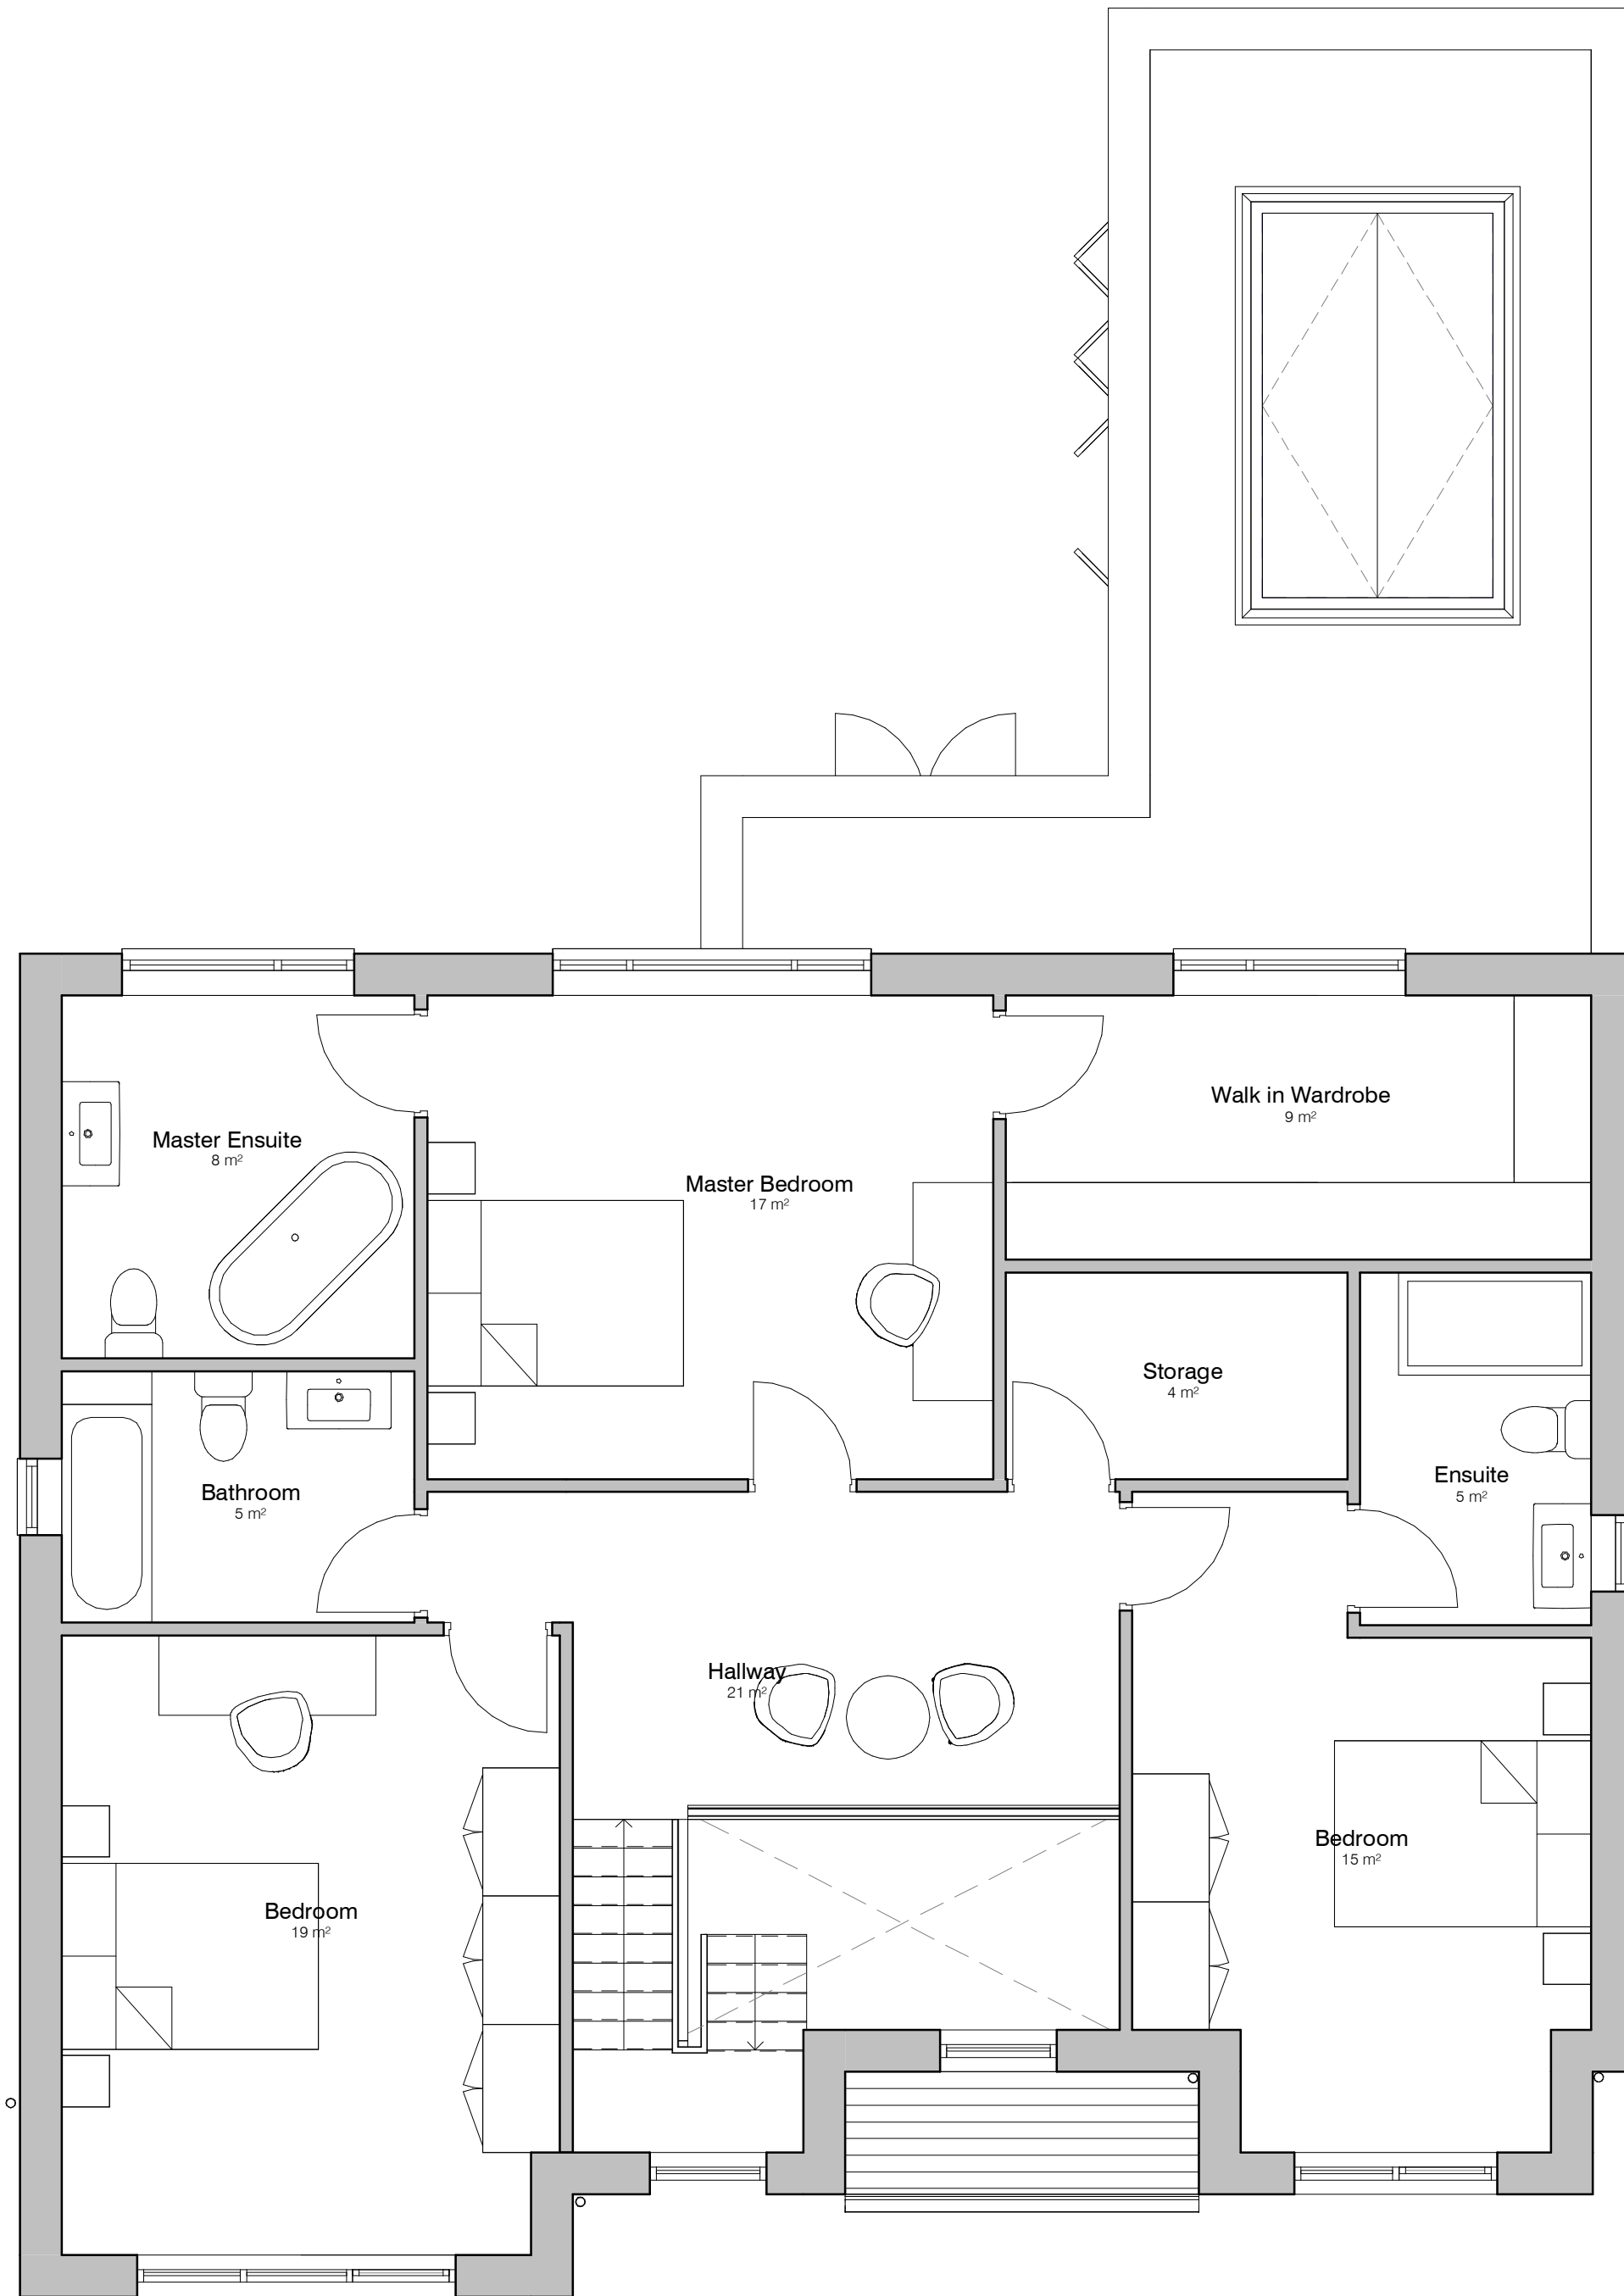

6. Level 1-P - GA Proposed
1 : 50

Notes
All side windows to be obscured.

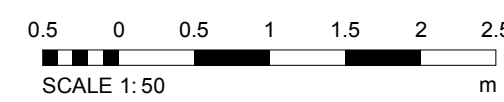

PROJECT	29 Ferndale Avenue	SCALE & A1	As indicated	DATE	04 Feb 2022	DRAWN BY	ET
CLIENT	Mr Zahir Nabi	STATUS	PLANNING	PROJECT NO.	DA22005.	DRAWING NO.	003.
TITLE	Proposed GA Plans and Elevations	REV.	1	NOTES	THIS DRAWING MUST NOT BE REPRODUCED WITHOUT WRITTEN CONSENT. ALL DIMENSIONS AND MATERIALS SHALL BE CHECKED AND CONFIRMED IN THE APPROPRIATE TO BE SHOWN TO THE DRAWING. ALL DIMENSIONS SHALL BE IN ACCORDANCE WITH CURRENT STATUTORY REGULATION. 

