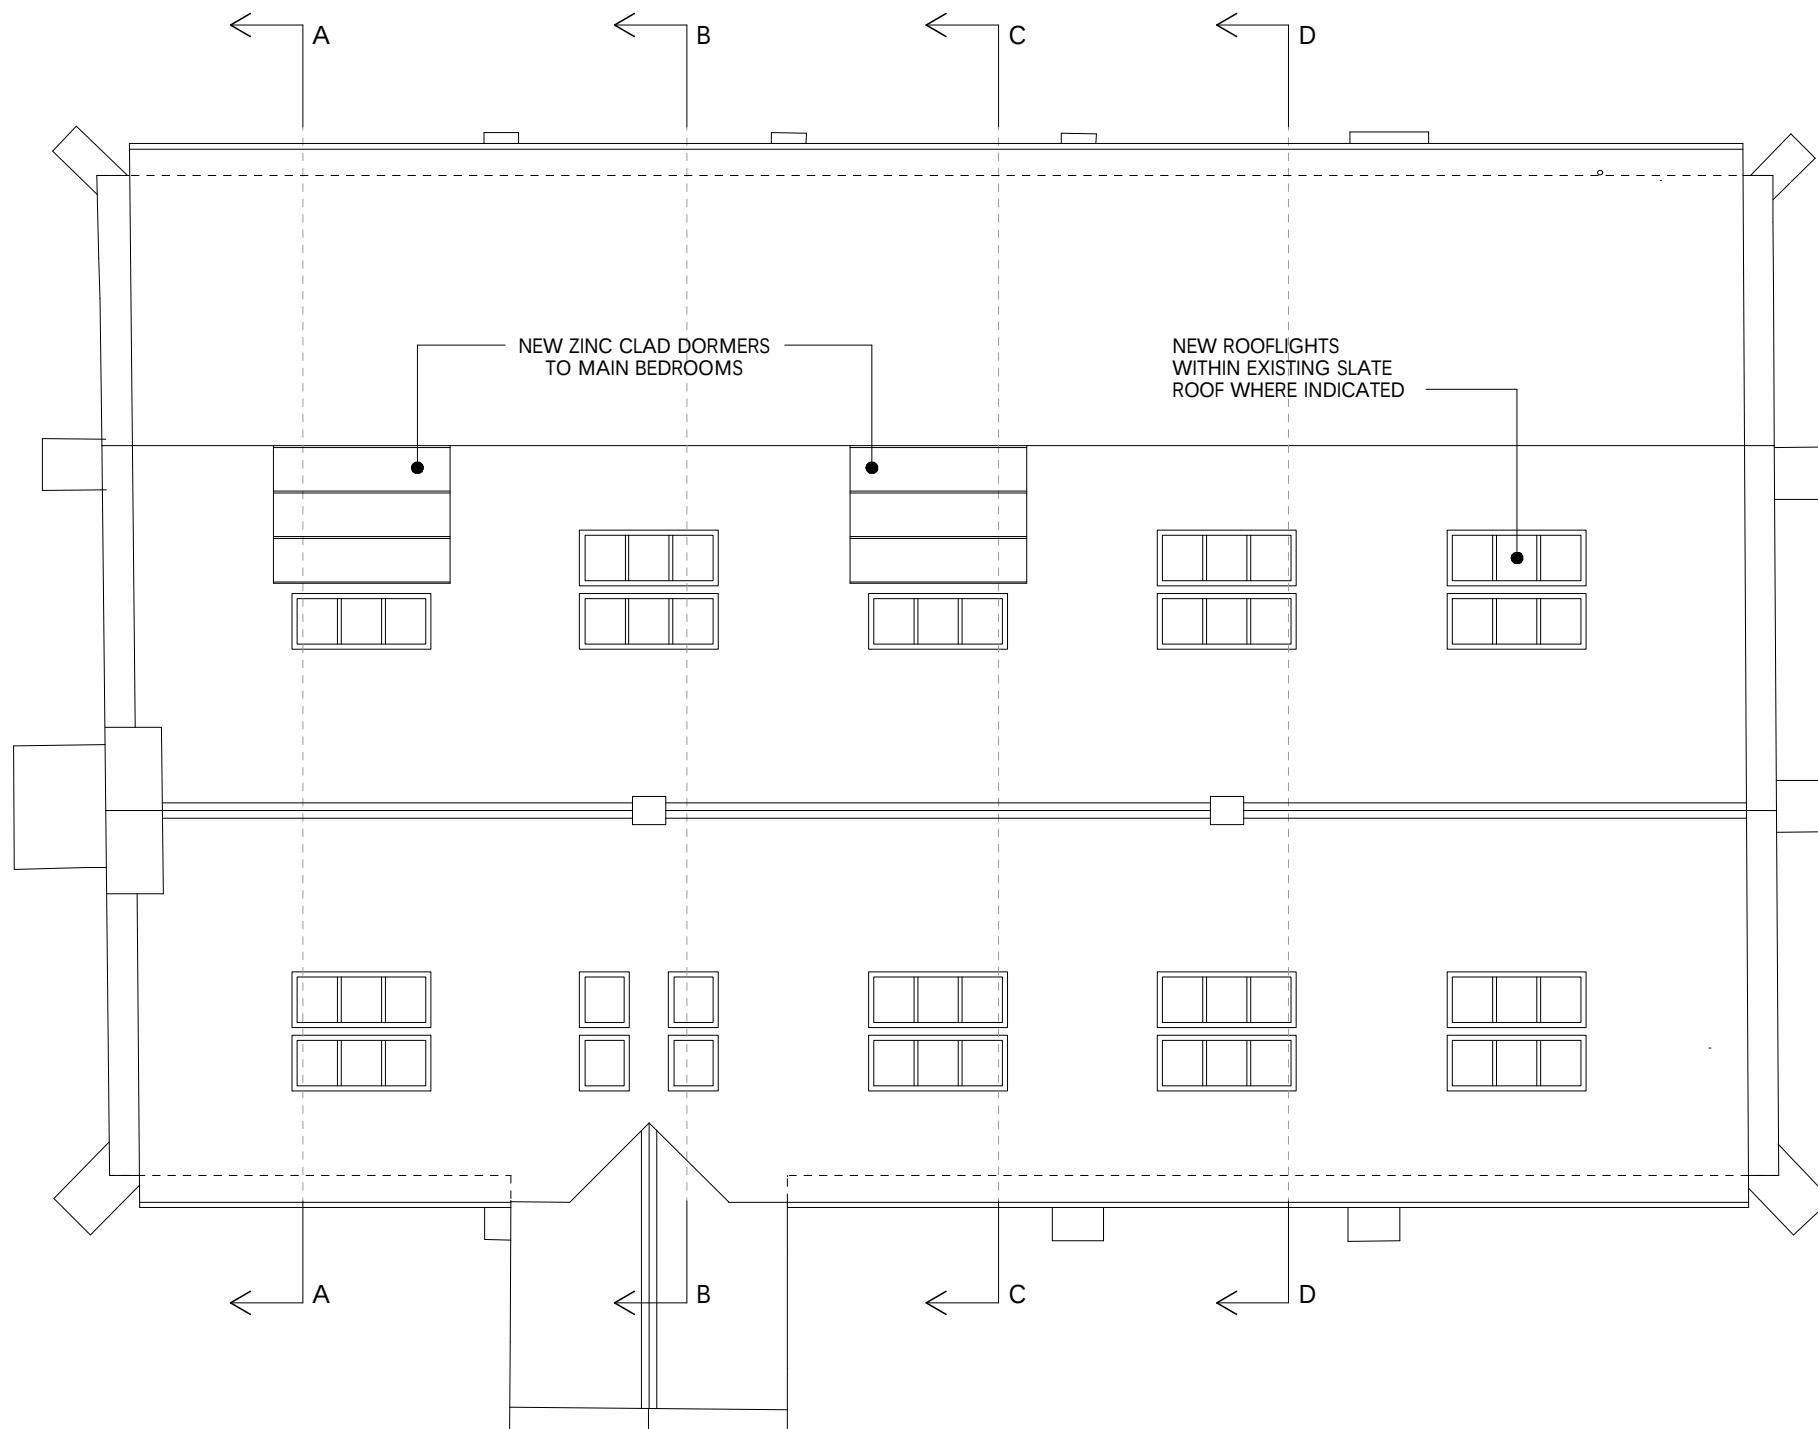


0 1 2 3 4 5  
Metres

**Jonathan Davidson Architects**

Architecture, Planning & Industrial Design

47 Hilton Street  
MANCHESTER  
M1 2EF

t: 0161 711 0835  
e: [inbox@jddavidsonarchitects.com](mailto:inbox@jddavidsonarchitects.com)  
w: [www.jddavidsonarchitects.com](http://www.jddavidsonarchitects.com)

Client Mr D Apenteng

Project **St John in the Wilderness**  
Whalley Rd, Shuttleworth

Scale & Date 1:100 @ A3 Sept 2021

Document **Planning Drawing**  
**Proposed Roof Plan**  
Status For information

|         |     |    |      |   |
|---------|-----|----|------|---|
| Doc Ref | 367 | PD | 0008 | - |
|---------|-----|----|------|---|