


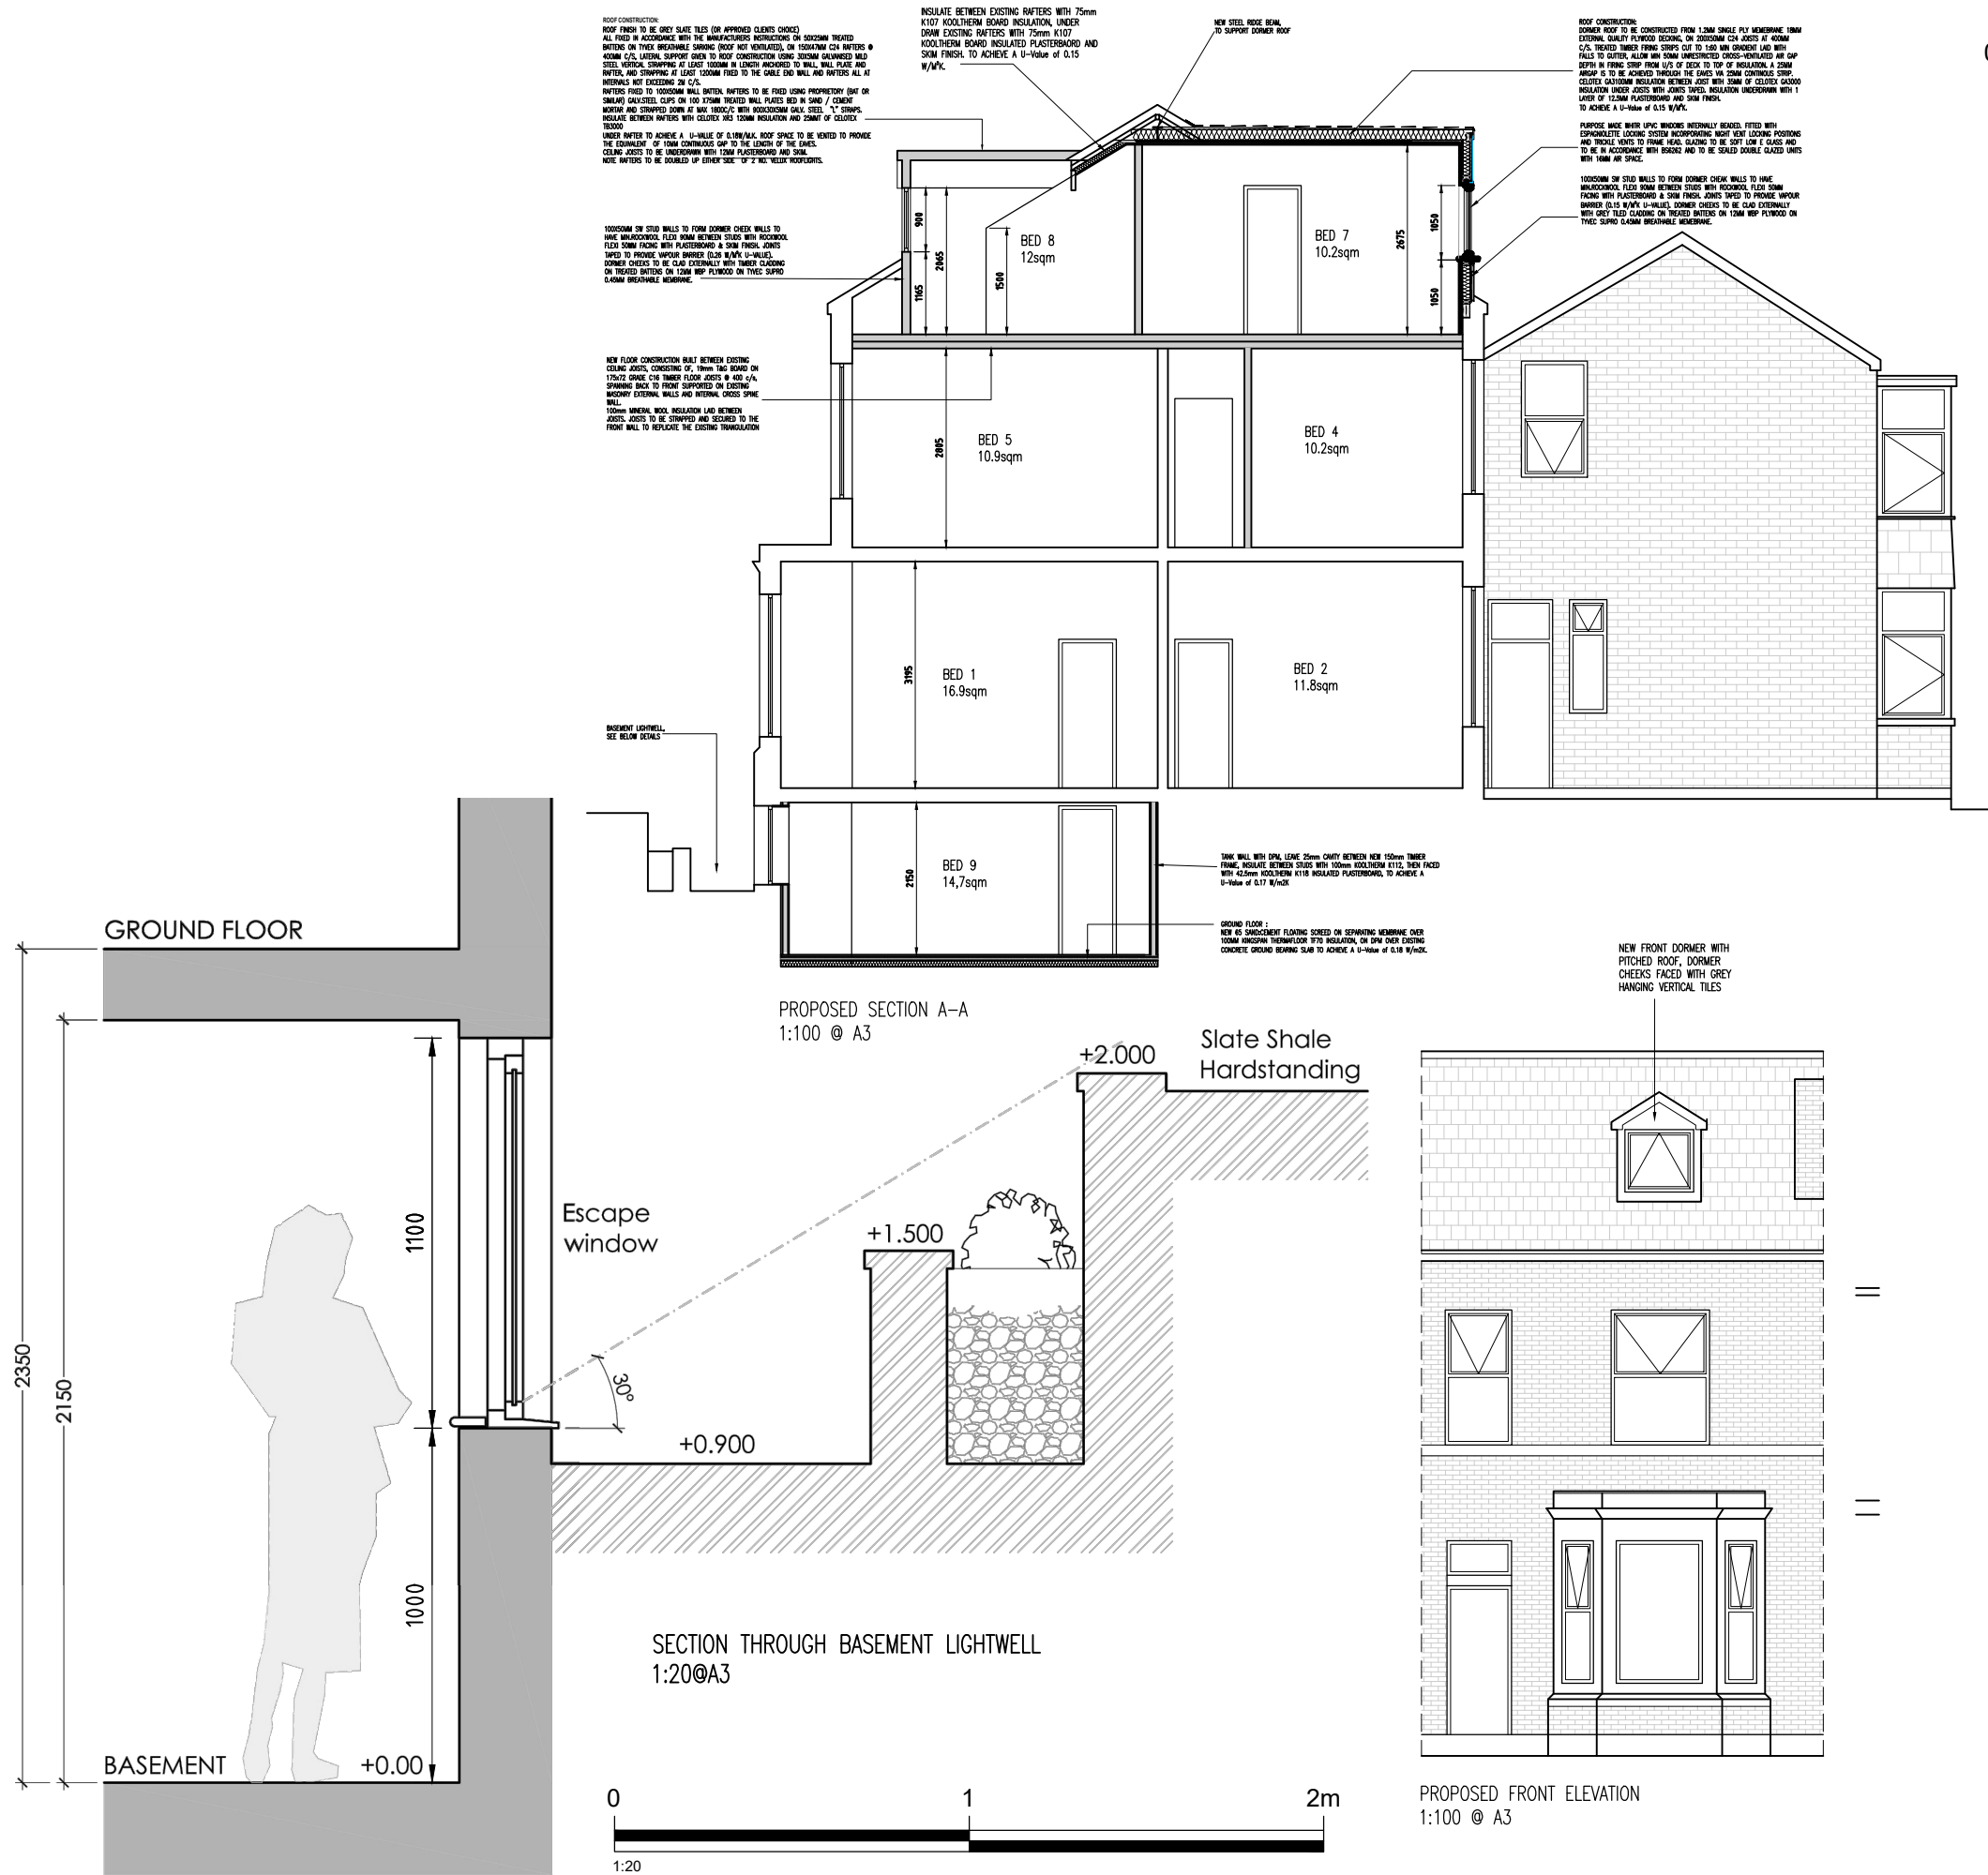

C1	Amendments after planning consultant	06.10.23	MG
Rev	Amendments	Date	Ints
Mark Gordon Design + Associates			
Project			
193 WALMERSLEY ROAD, BURY, BL9 5DF			
Drawing Title			
PROPOSED ELEVATIONS AND SECTION			
Drawn	TW	Checked	—
Date	SEP 2023	Scale	A3 1 : 100
Drawing No.	193WR/204/BR	Rev.	C1