

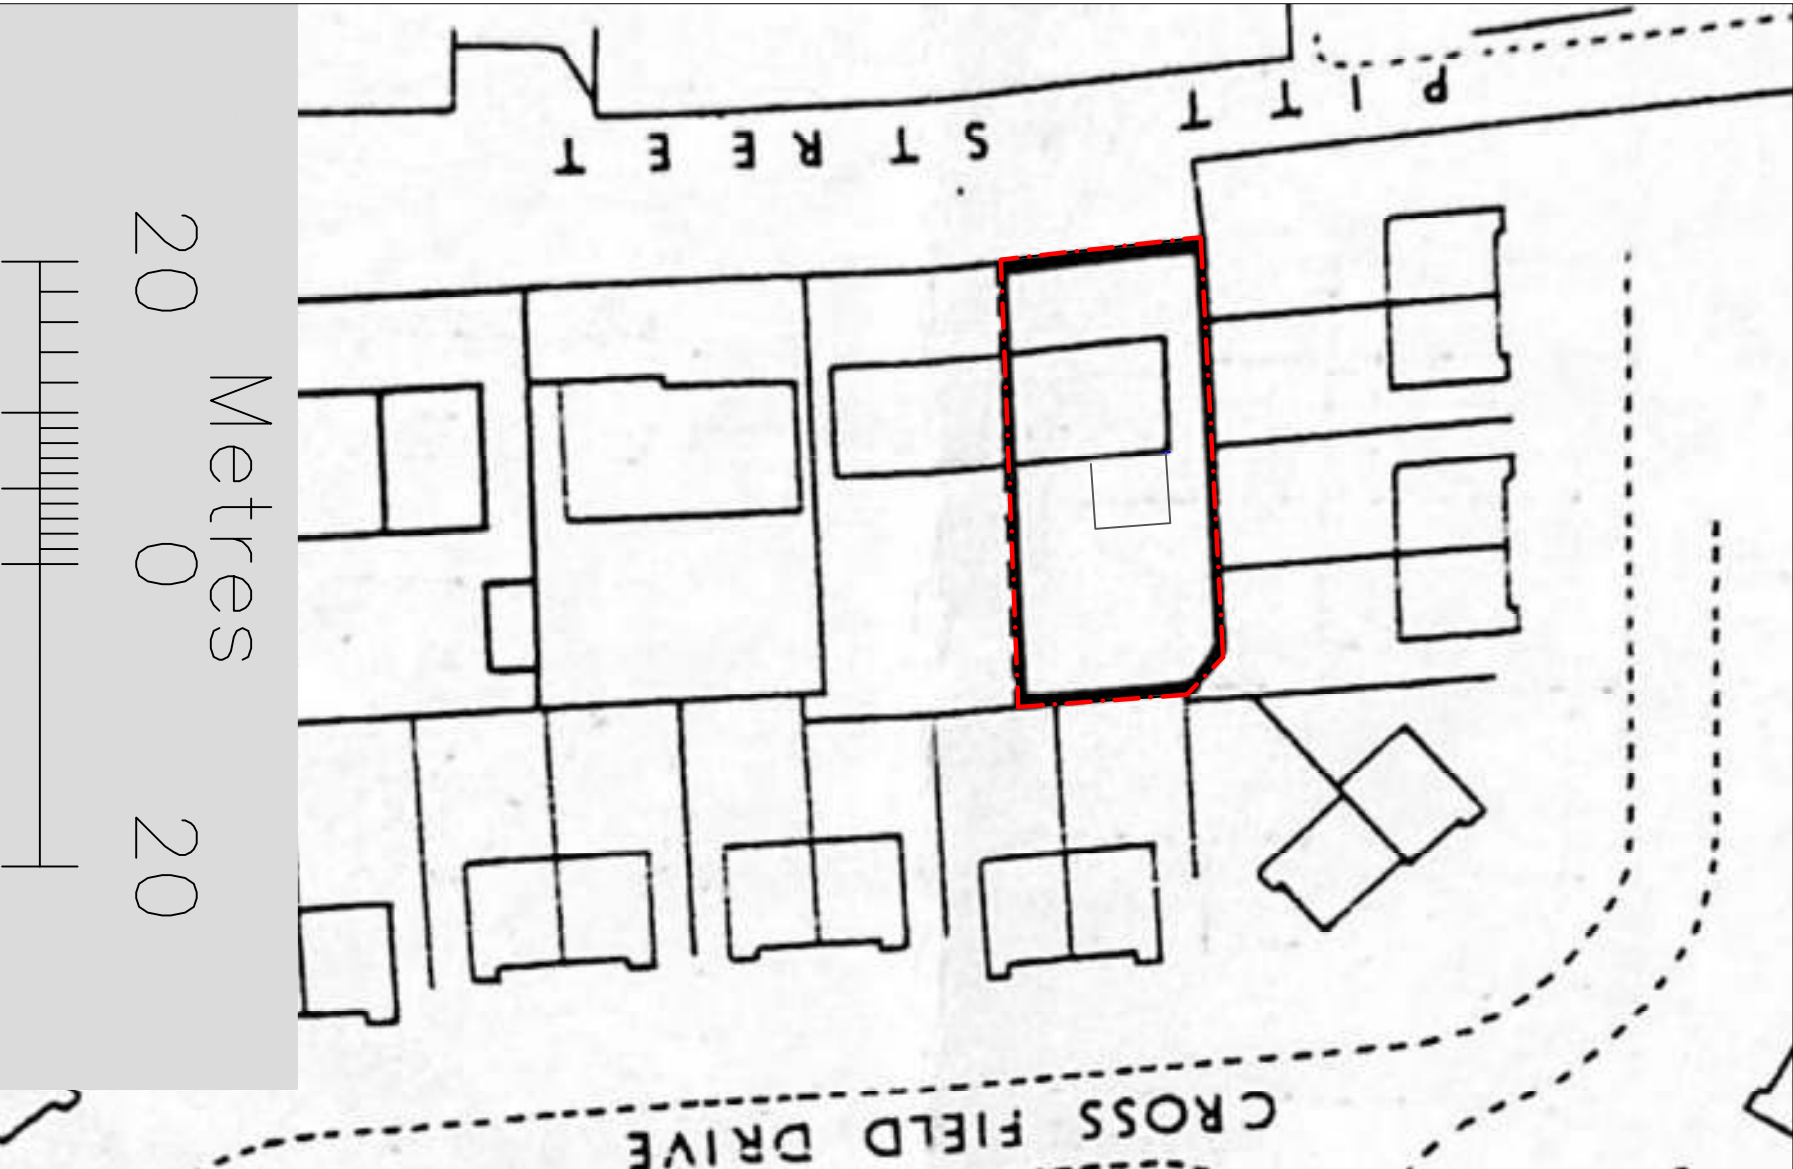


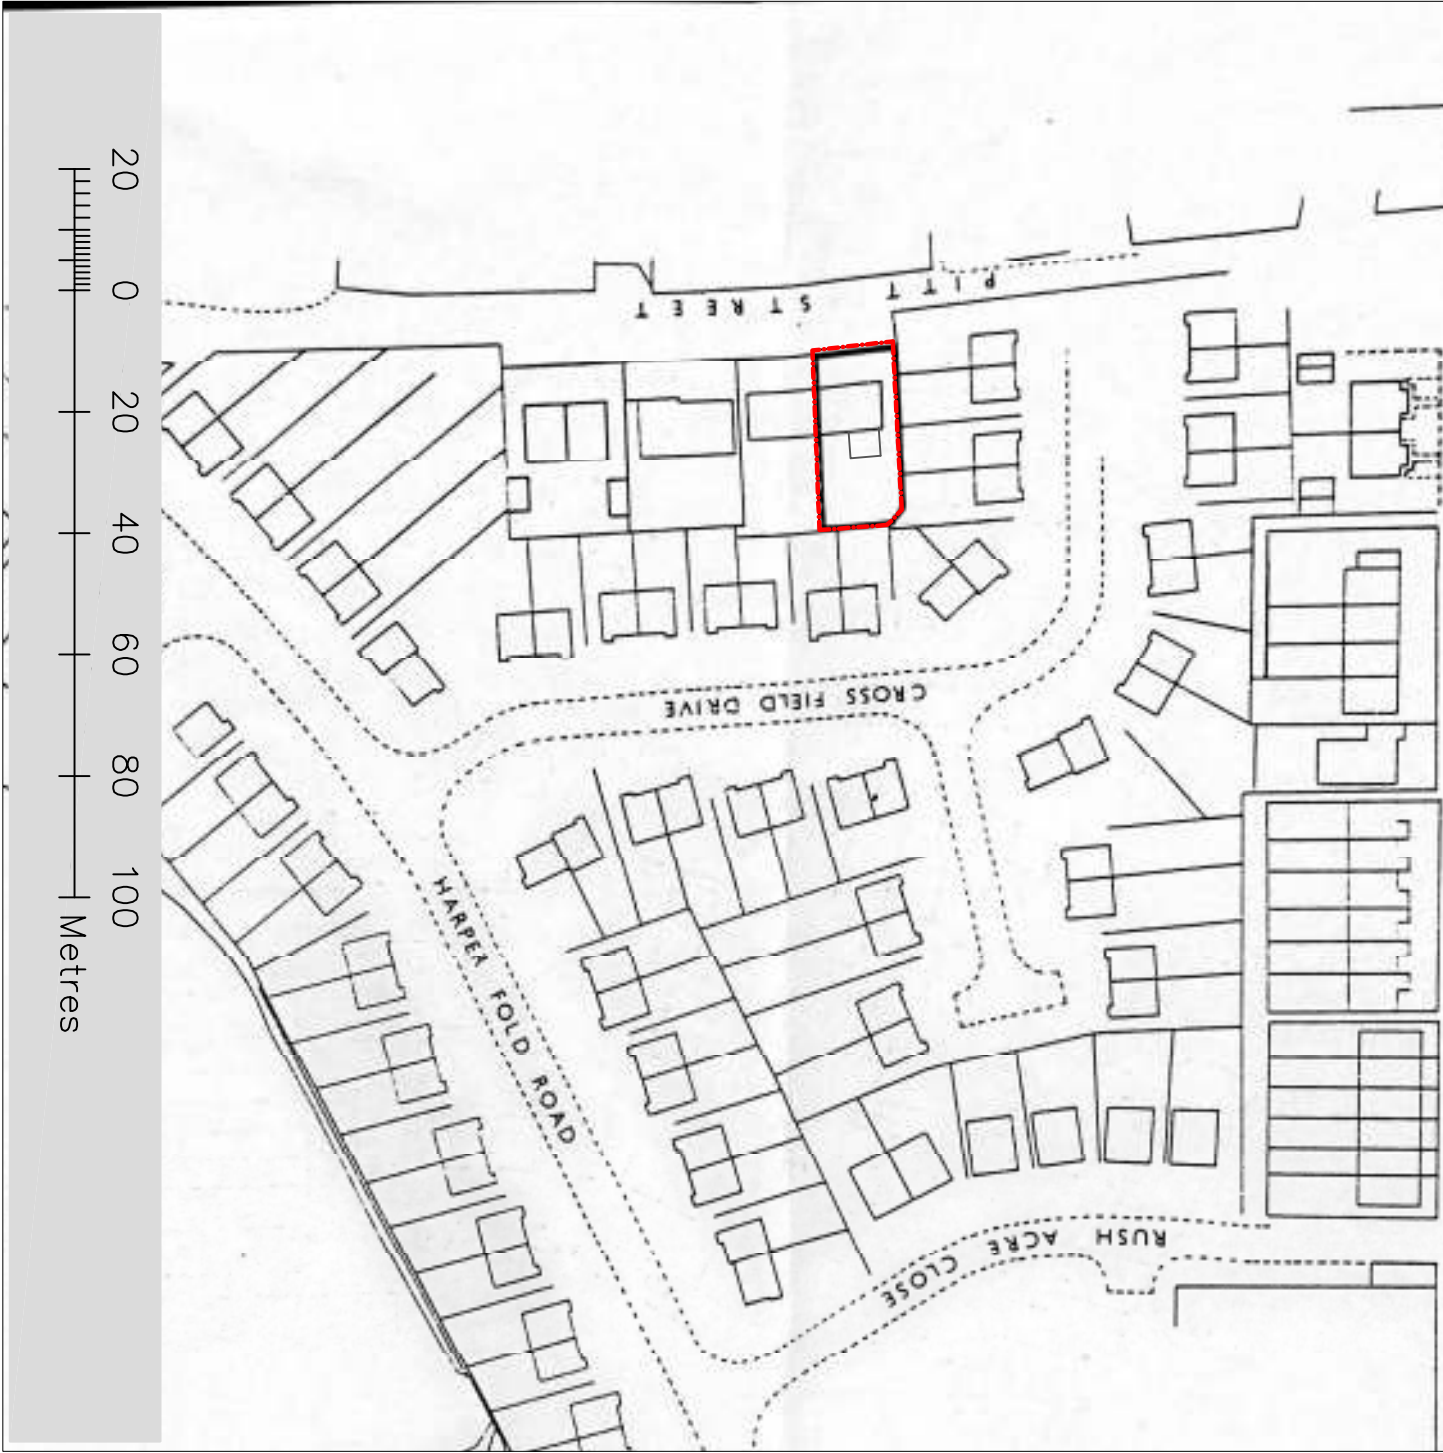

Block Plan (Scale 1:500)

Do not scale from this drawing		
NO.	DATE	AMENDMENT
		BY
• This is a preliminary scheme based upon an enlarged O.S. extract. • Subject to site survey, ground investigation, & services report. • Unless otherwise stated expert highway advice has not yet been received. • © Copyright Reserved.		

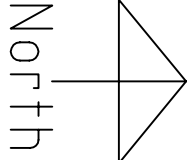

Location Plan (Scale 1:1250)
Site area = 4.00 sq m

RICHARD J. BAKER The Studio, 17 Maden Road, Boreham, Essex CM9 4SU Tel: 0277 208672 Mobile: 07800 802200			
Design: Surveys, Property Advice			
PROJECT		TITLE	
1 Pitt Street Rodcliffe Manchester M26 3TF		Location and Block plan	
CLIENT	Ellis	DATE	Sept, 2023
SCALE	various@A3	DRAWN	R.J.B.
		JOB NO.	1PS
		DWG NO.	000
		Checked	