
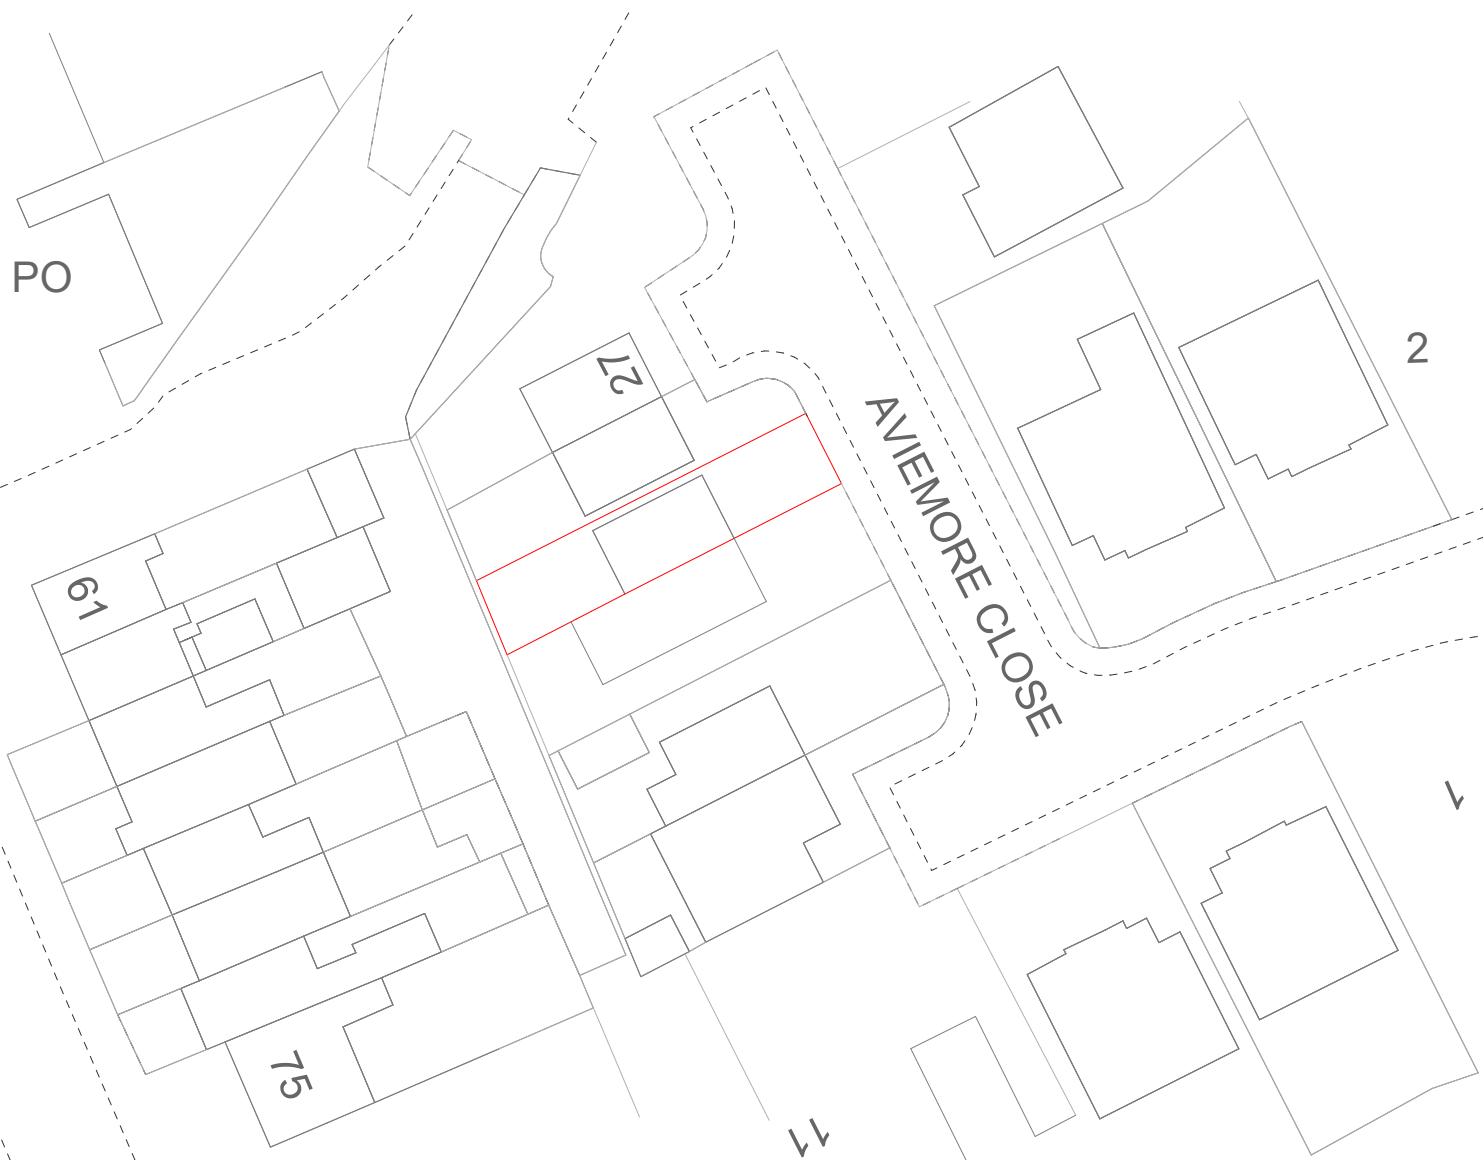


EXISTING SITE PLAN

N

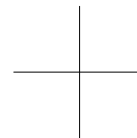

0

20

40

60

80

Metres