



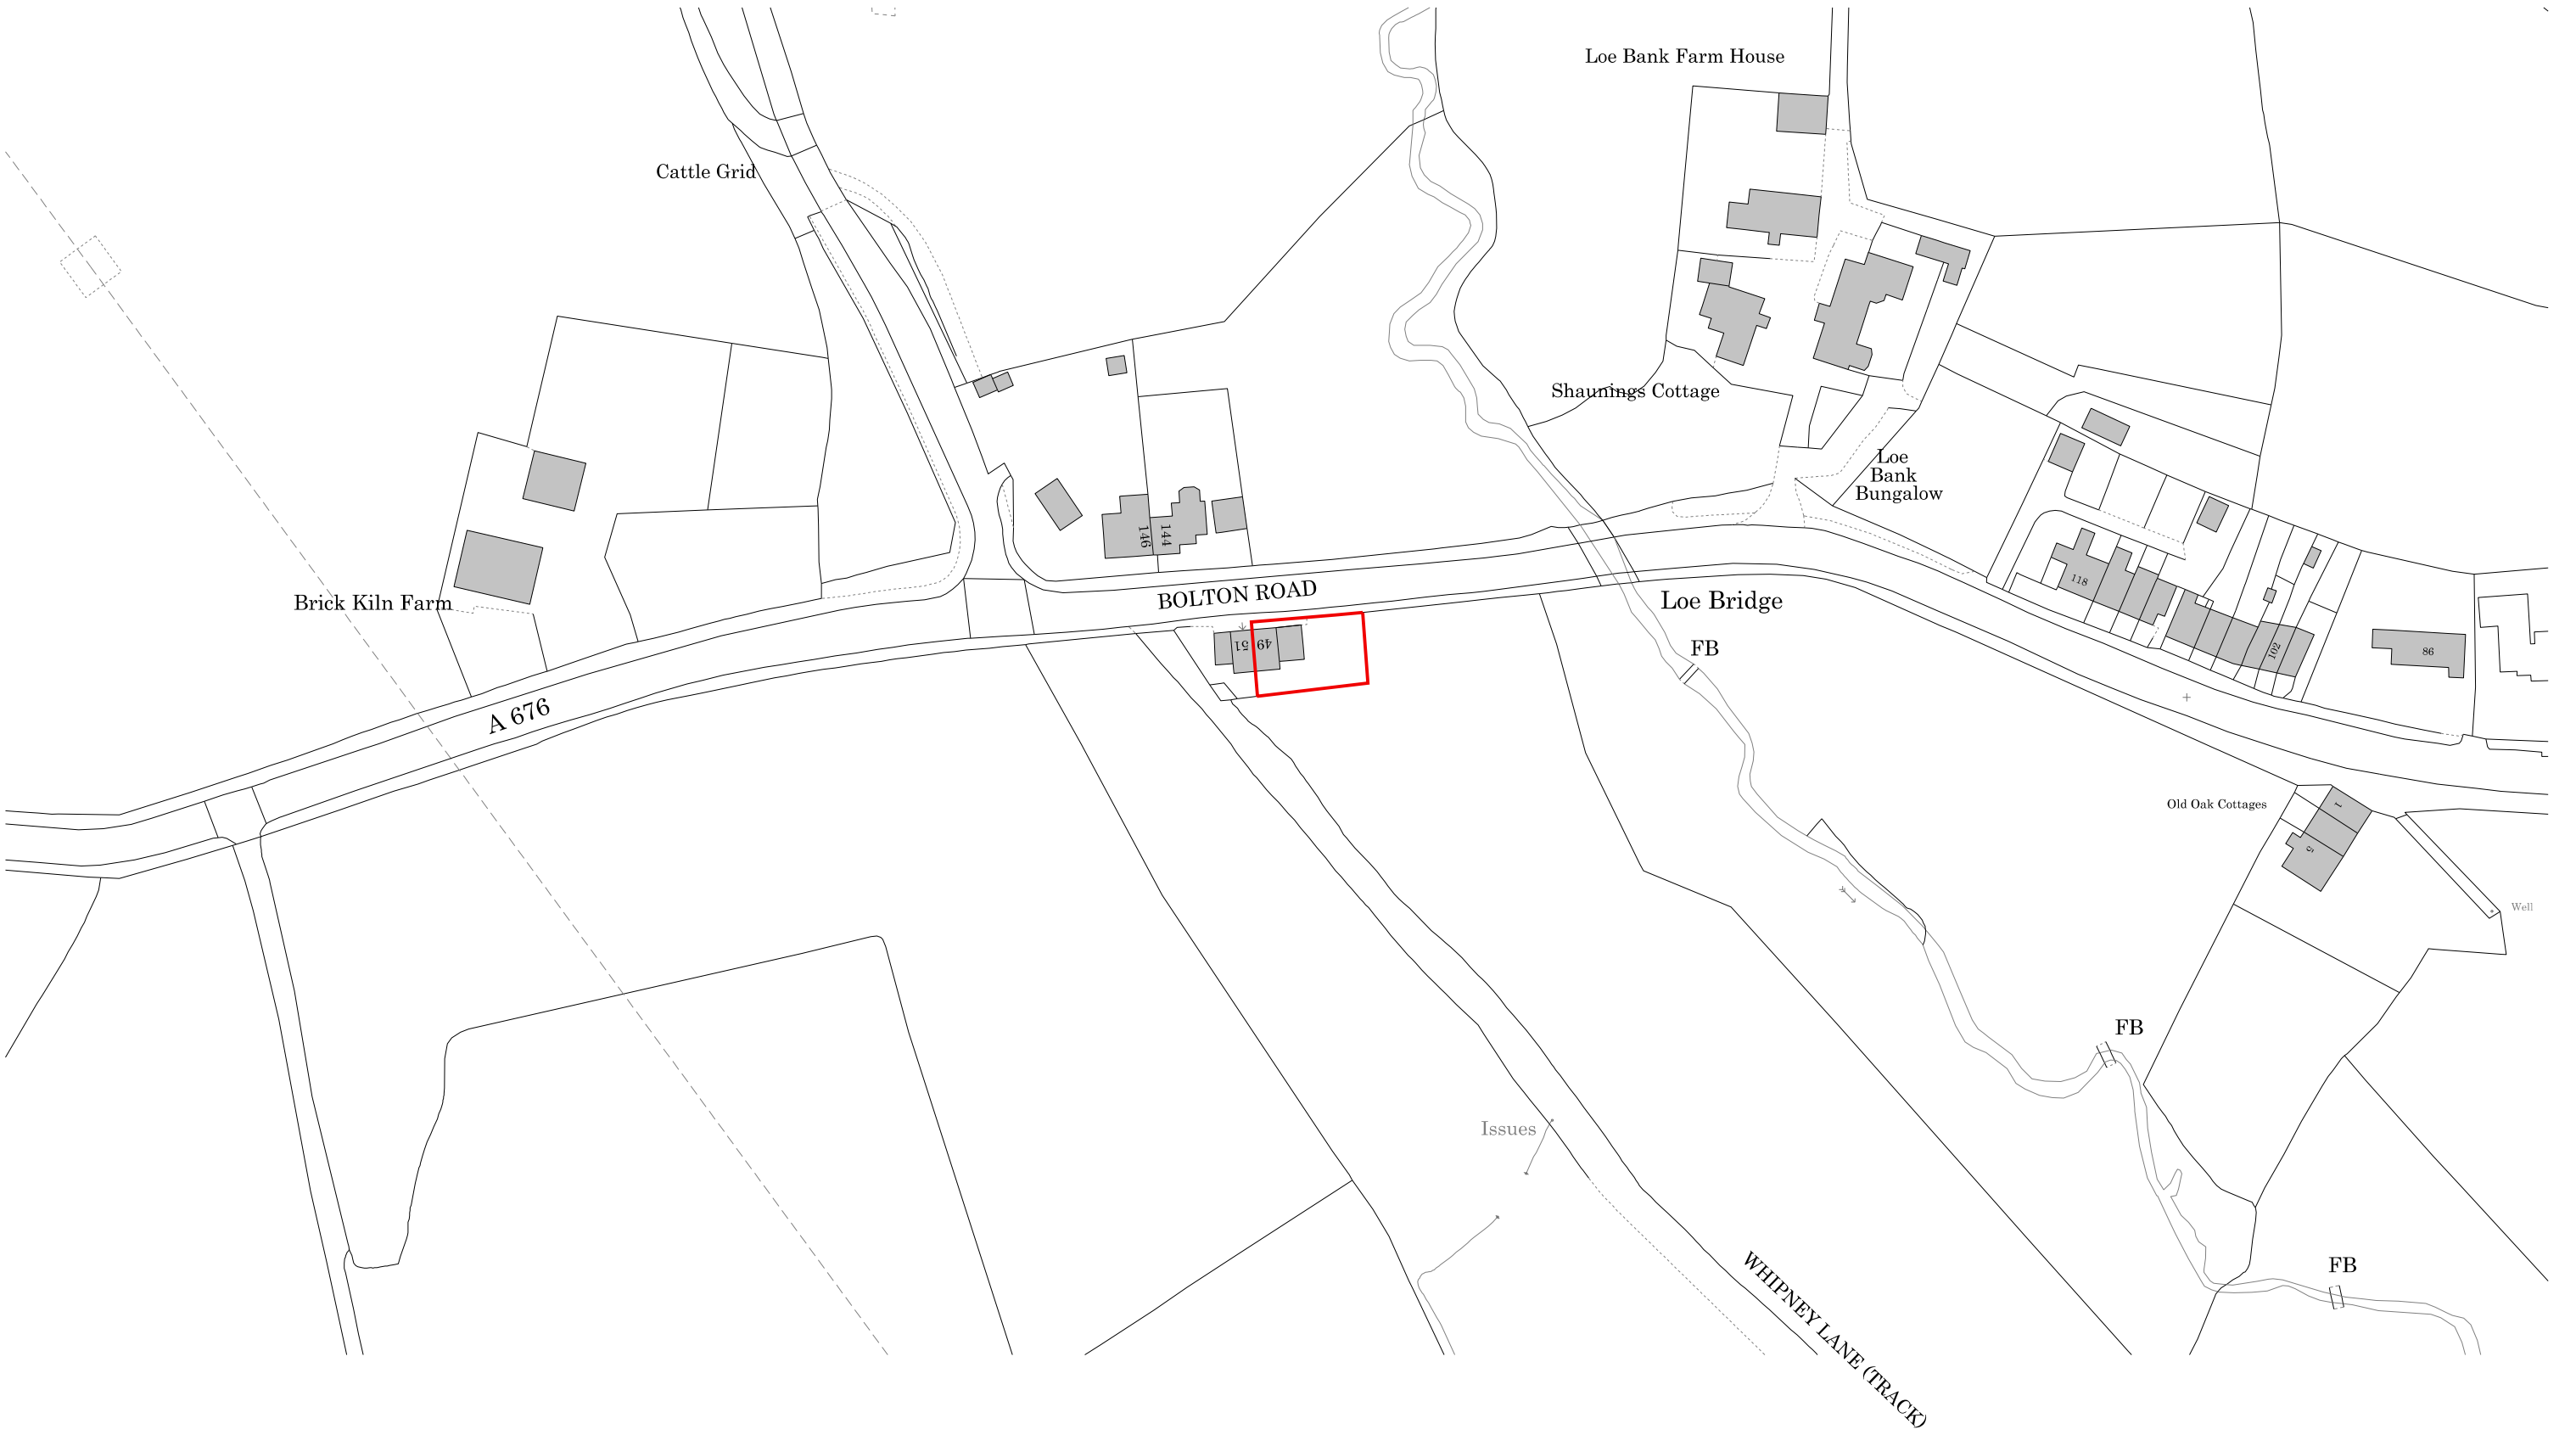

Red line indicates site boundary

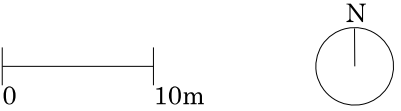

Copyright of this drawing is vested in PWR. Architecture + Design and it must not be copied or reproduced without written consent. Figured dimensions only are to be taken from this drawing. Do not scale from this drawing.



CONSTRUCTION - It is considered that the proposed works are within the scope of a competent Contractor and as such no unusual hazards have been identified. Refer to relevant Key/ Schedule/ Designers Risk Assessment.

Project:

49 Bolton Road

Title:

Site Location Plan

Scale:

1:1250
@ A3

Origin Date:

21/11/20

Drawn:

SP

Checked:

SP

Status:

Planning

Project:

Drawing No:

49 Bolton Road_P_
Location plan

Rev:

-

[Studio POWER]