


PROPOSED SIDE
VIEW A
(MODERN IN FILL)
BOUNDARY WALL
1:200

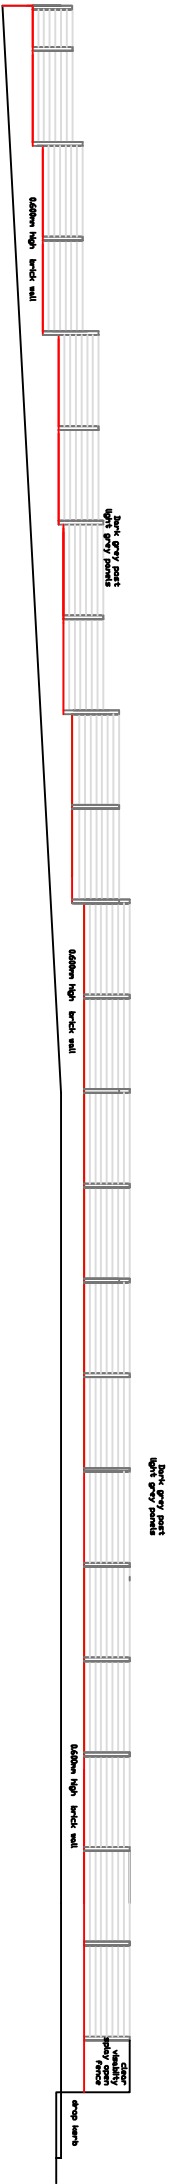

PROPOSED SIDE
VIEW B
(MODERN IN FILL)
BOUNDARY WALL
1:200

DO NOT SCALE OF THIS DRAWING
TAKE ALL DIMENSIONS ON SITE
(builders Note)
Do not start any works until
all the approvals have been
obtained.
Any discrepancy to be reported
to Plans Drawn as soon as
possible.

drawn: **DRW**

client:
JAGJEET KAUR',
26, HILLINGDON ROAD,
WHITEFIELD,
M45 7QJ,

drawing title:
DOUBLE STOREY REAR AND
FRONT & SIDE EXTENSIONS,
RAISE ROOF HEIGHT,
NEW BOUNDARY WALLS
AND INTERNAL ALTERATIONS
DETACHED SUMMER HOUSE
FRONT DROP KERB

Project:
BURY M.B .COUNCIL
PLANNING &
BUILDING CONTROL
APPLICATION

PLANS DRAWN
tel.no
07952934281
07856609593
email
Bawhnterbottom
@aol.com
www.plansdrawn.org

date:	SEPT. 2021		
Project no.	drw. no.	A3 paper	
HR26	10		