
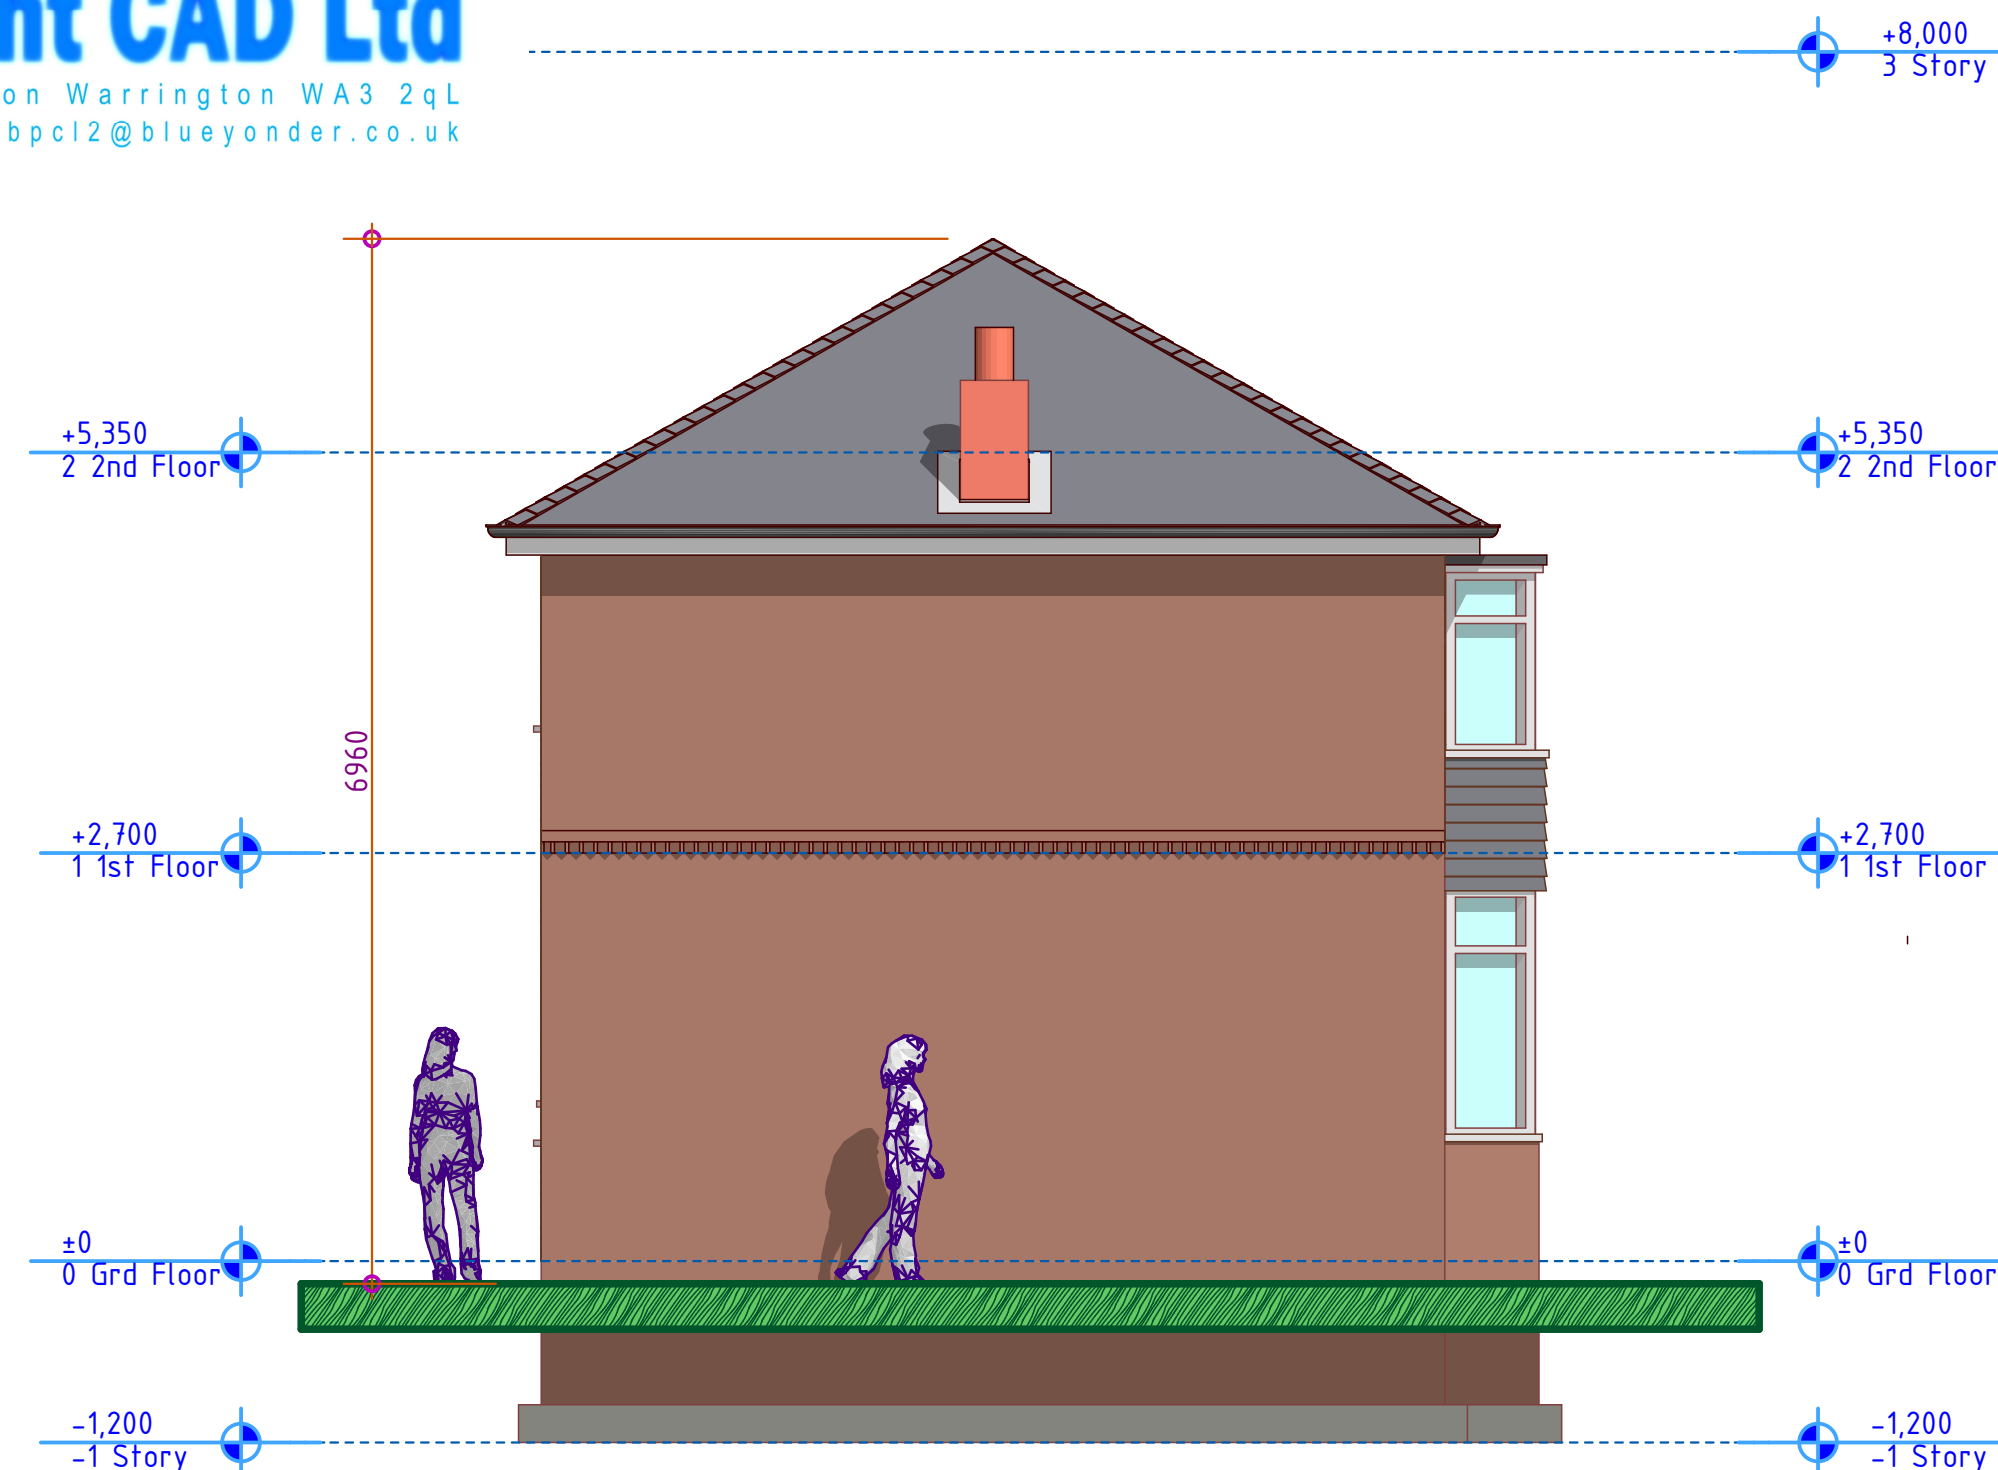
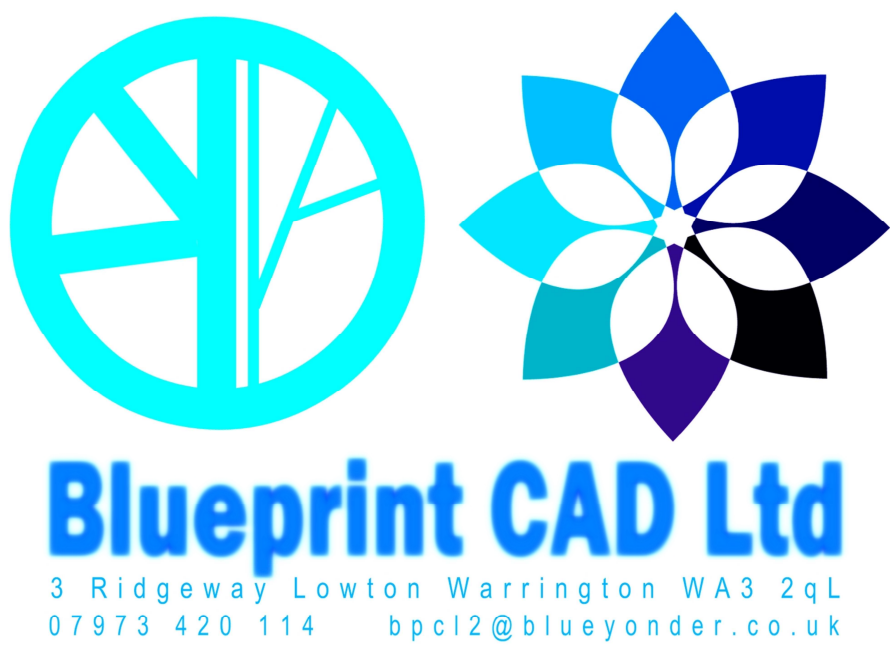



SITE ADDRESS
174 HEYS ROAD, PRESTWICH,
MANCHESTER, M25 1QL.
THE CONSTRUCTION OF A
PART SINGLE STOREY PART
TWO STOREY EXTENSION AT
THE FRONT AND REAR OF
THE EXISTING DWELLING
HOUSE + DORMER LOFT
CONVERSION TO REAR WITH
GABLE BUILD-UP TO BOTH
SIDES + RAISING RIDGE BY
790mm + RENDERING ALL
EXTERNAL WALLS +
EXTERNAL & INTERNAL
ALTERATIONS.

Revision A
24/01/23

All dims are to be
checked on
site by builder.

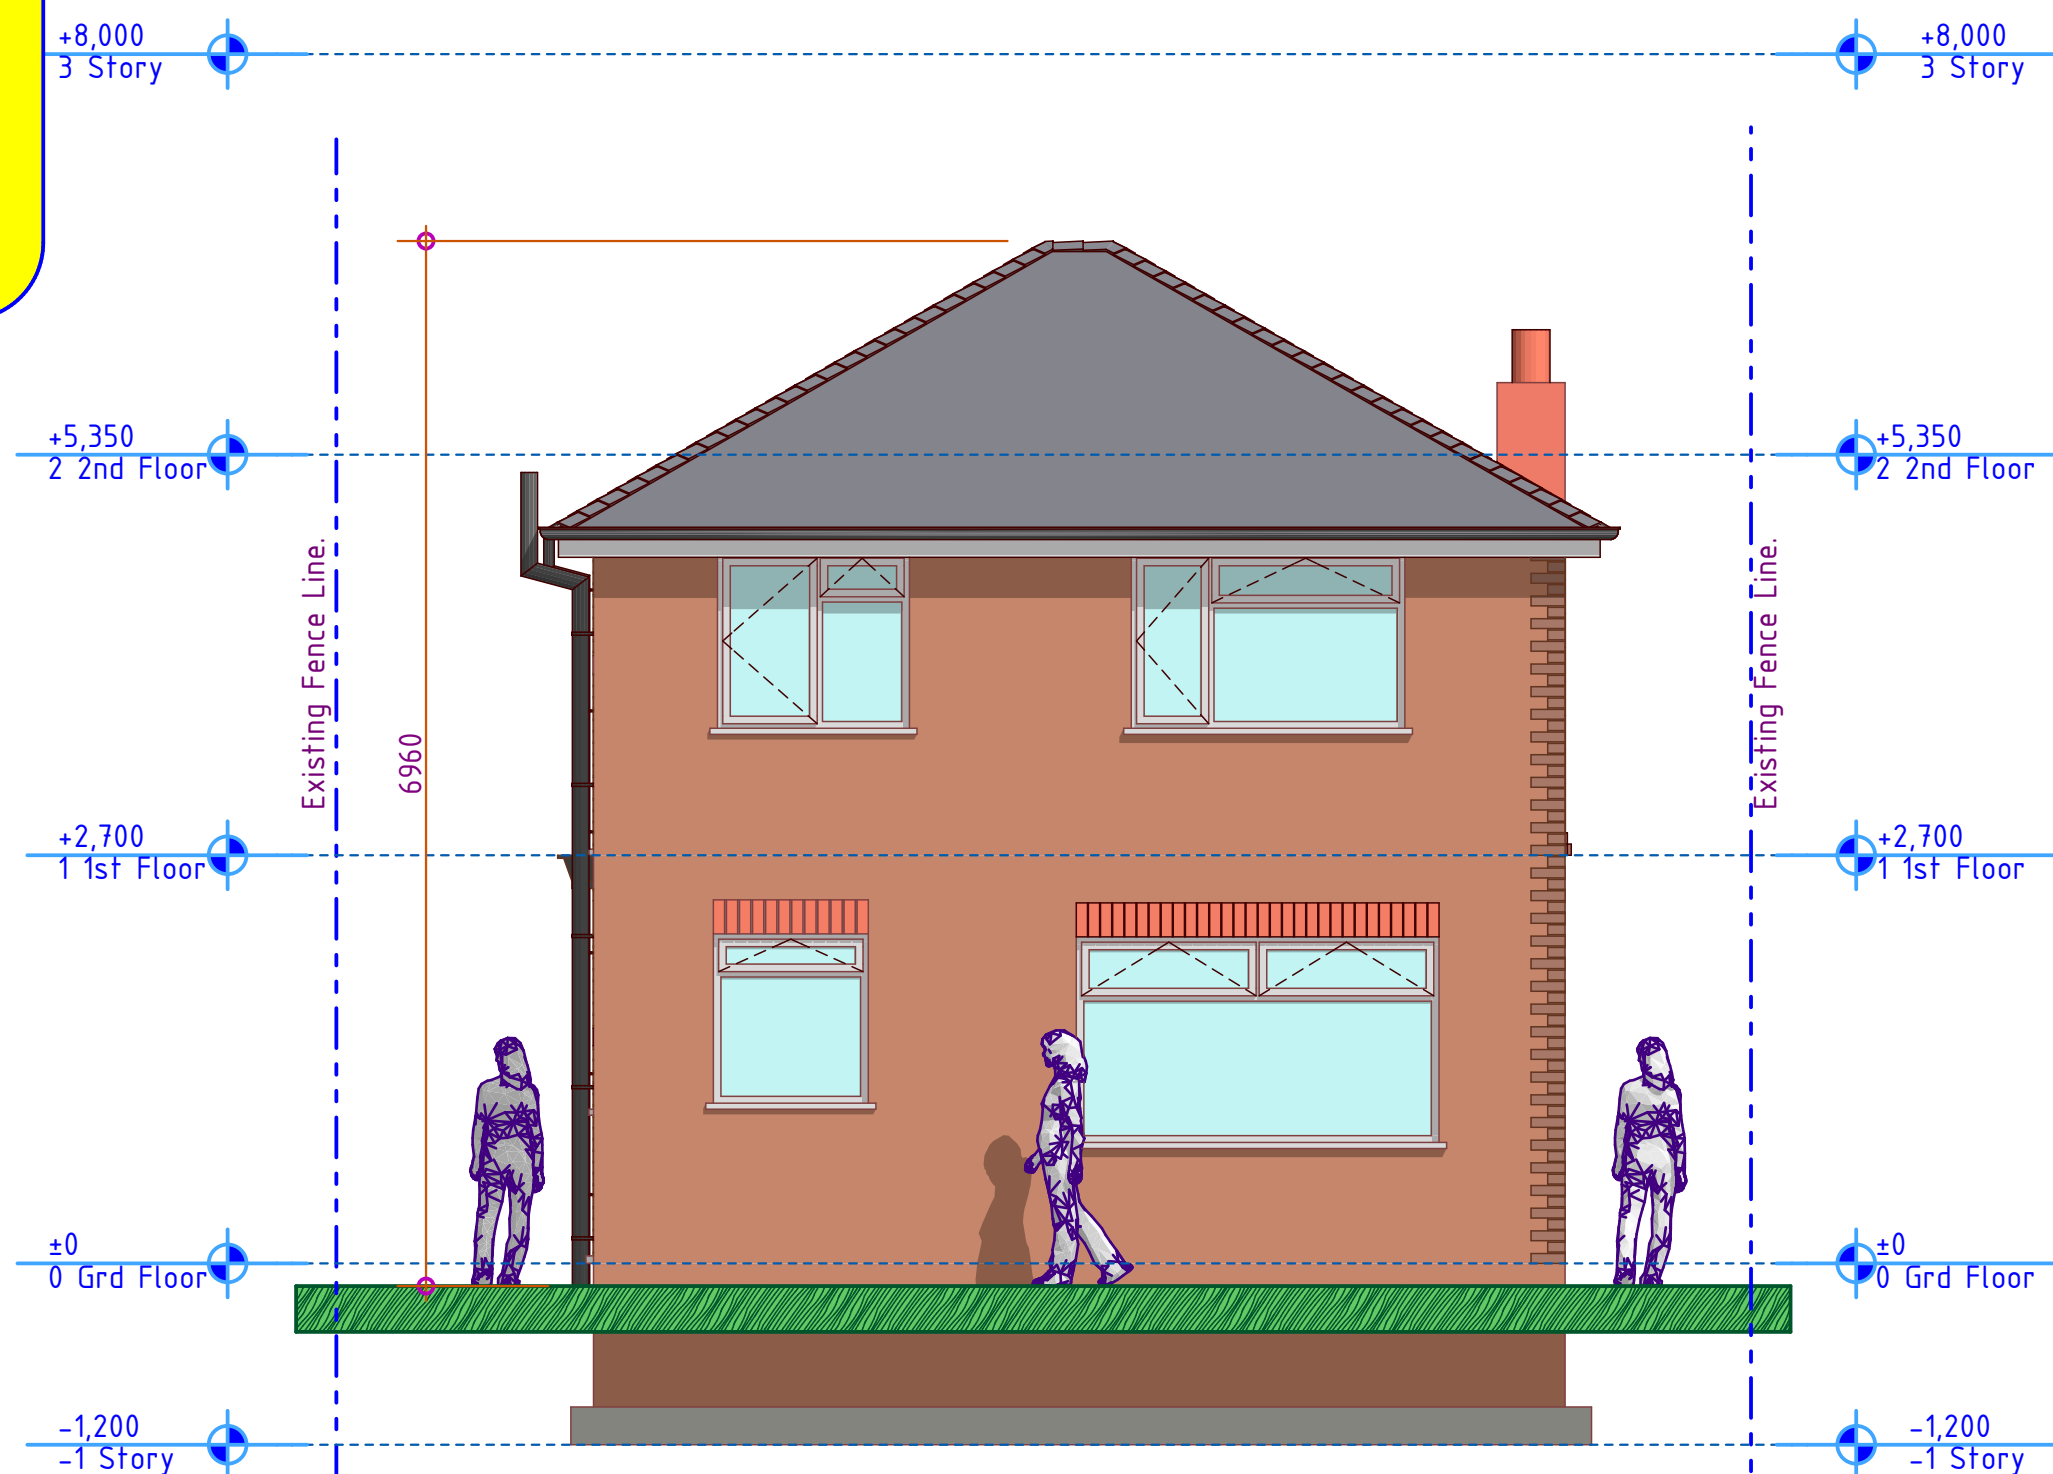


Brickwork & Mortar Colour

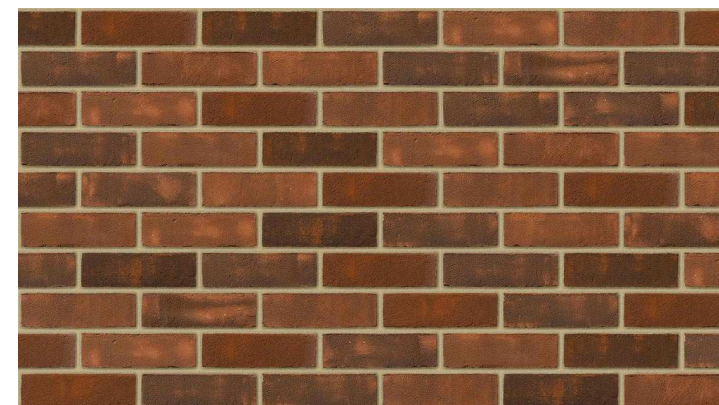

Kingscourt Country Manor
OLD ENGLISH RED - ENGELS

Marley Roof Tiles

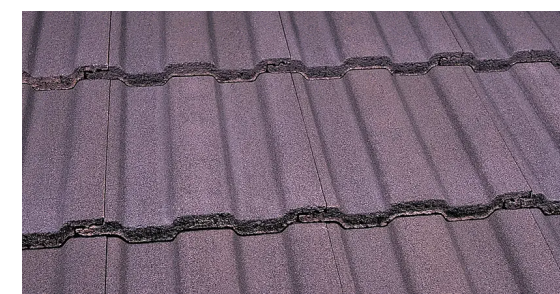

Marley Ludlow Major
'Antique Brown'

Silicon Render Colour



2500 Chalk

