



©2020 Cellnex
All rights reserved. No part of this publication may be reproduced, stored in a retrieval system or transmitted in any form or by any means (Electronic, Mechanical, Photocopying, Recording or otherwise), without the prior written consent of the Company.

NOTES

BASED UPON ORDNANCE
SURVEY DIGITAL DATA
WITH THE PERMISSION OF
THE CONTROLLER OF HER
MAJESTY'S STATIONARY
OFFICE, © CROWN
COPYRIGHT. LICENCE NO.
100038864

O.S. LANDRANGER MAP
No. 109

	PROJ No			
	PROJ No			
	PROJ No			
	PROJ No			
1	PROJ No	3MN095	14/12/21	TCSTCS
ISS	REVISION	DATE	DRN	APP



CELLNEX UK
R+, 4TH FLOOR, 2 BLA GRAVE STREET, READING, RG1 1AZ
Tel. 020 4526 8553


SITE No 87891
BURY YORK STREET B
LAKELAND FURNISHING (YORK ST
YORK STREET
BURY
GREATER MANCHESTER
BL9 7AR

NGR SD 81144 10828
OS GRID 381144 410828


TITLE
LOCATION PLAN

SCALE	SEE DRAWING		
DRAWN	TCS	08/12/21	
APPROVED	TCS	14/12/21	

DRG No.	Sheet 1 of 1	Rev
87891-00-004-ML001		1

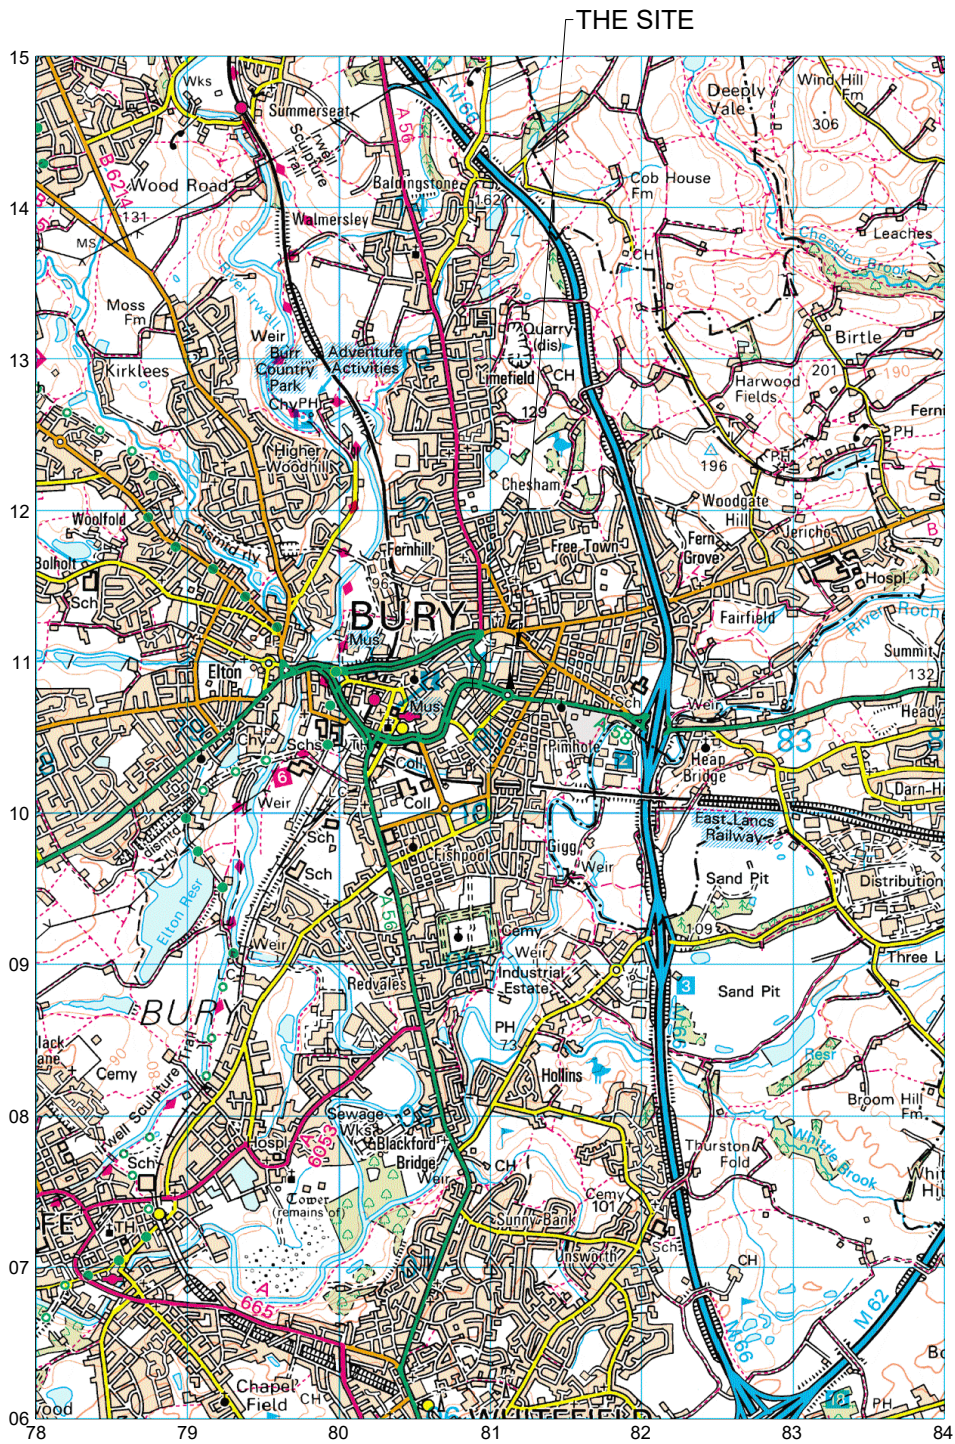

LOCATION PLAN
SCALE 1:50,000

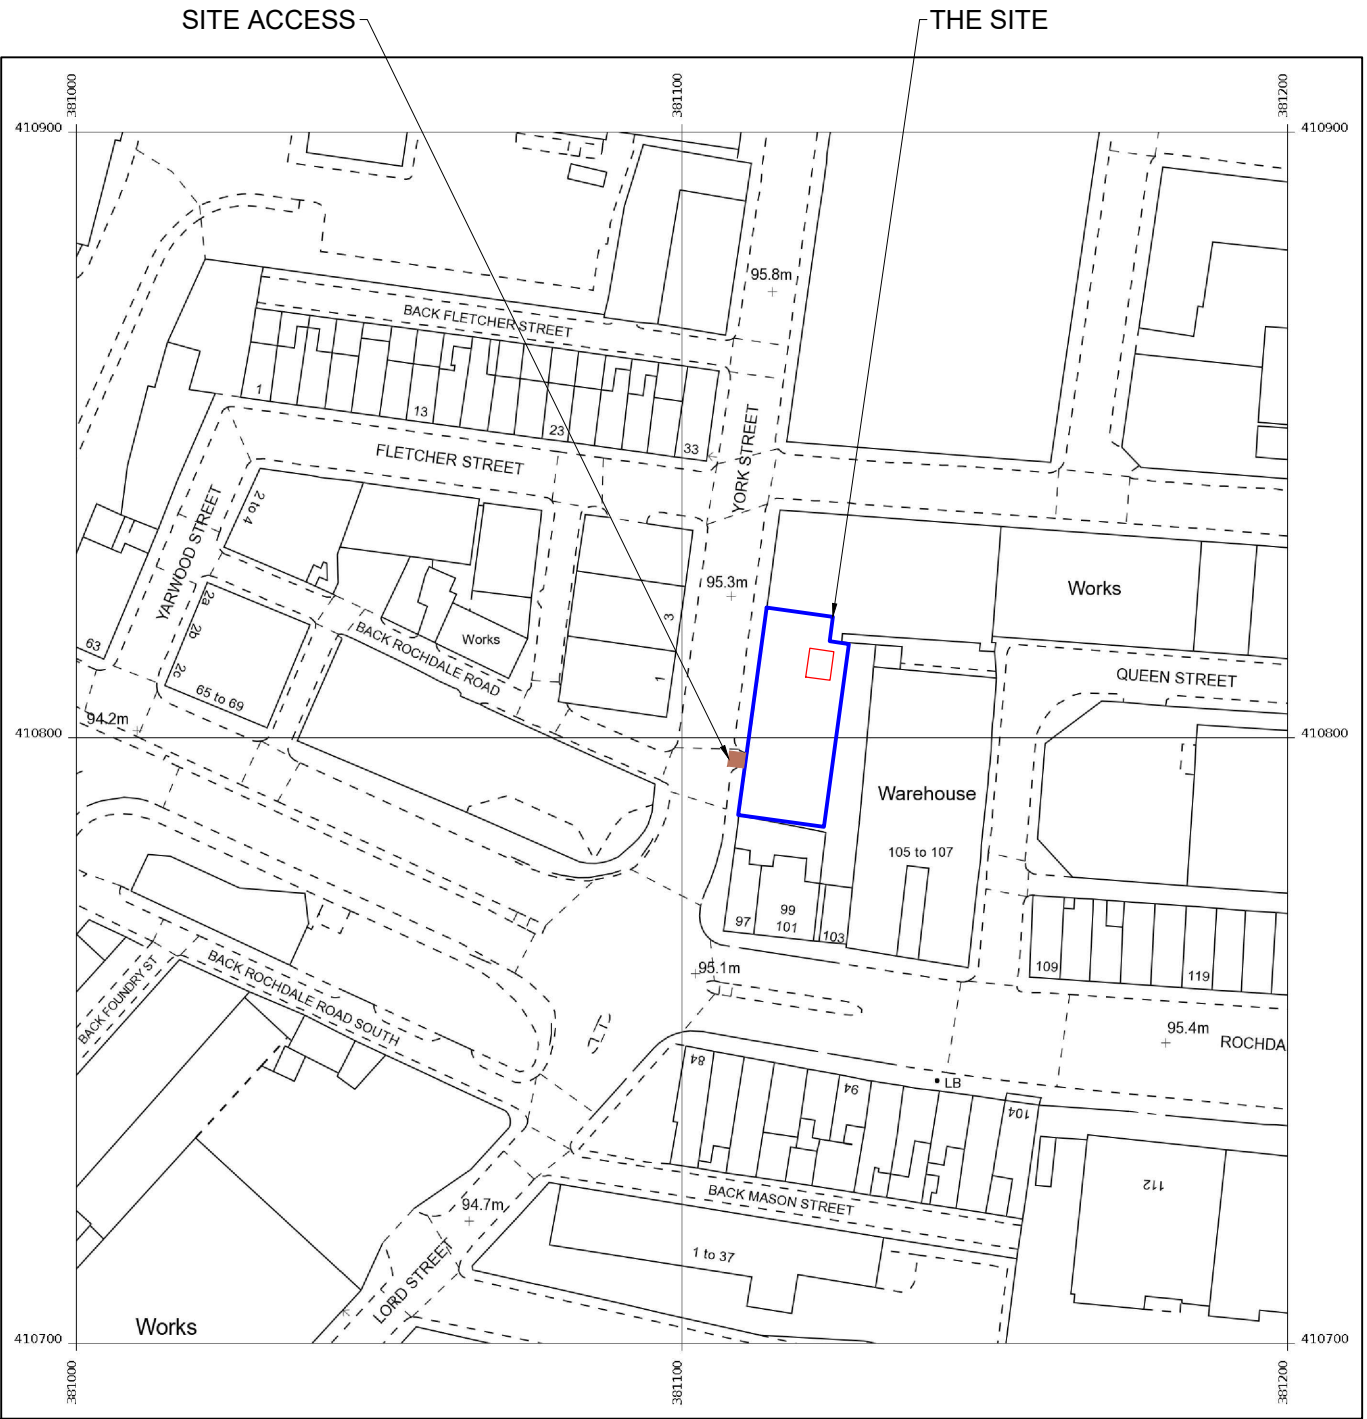

LOCATION PLAN
SCALE 1:1250