




CHESHAM FOLD ROAD ELEVATION

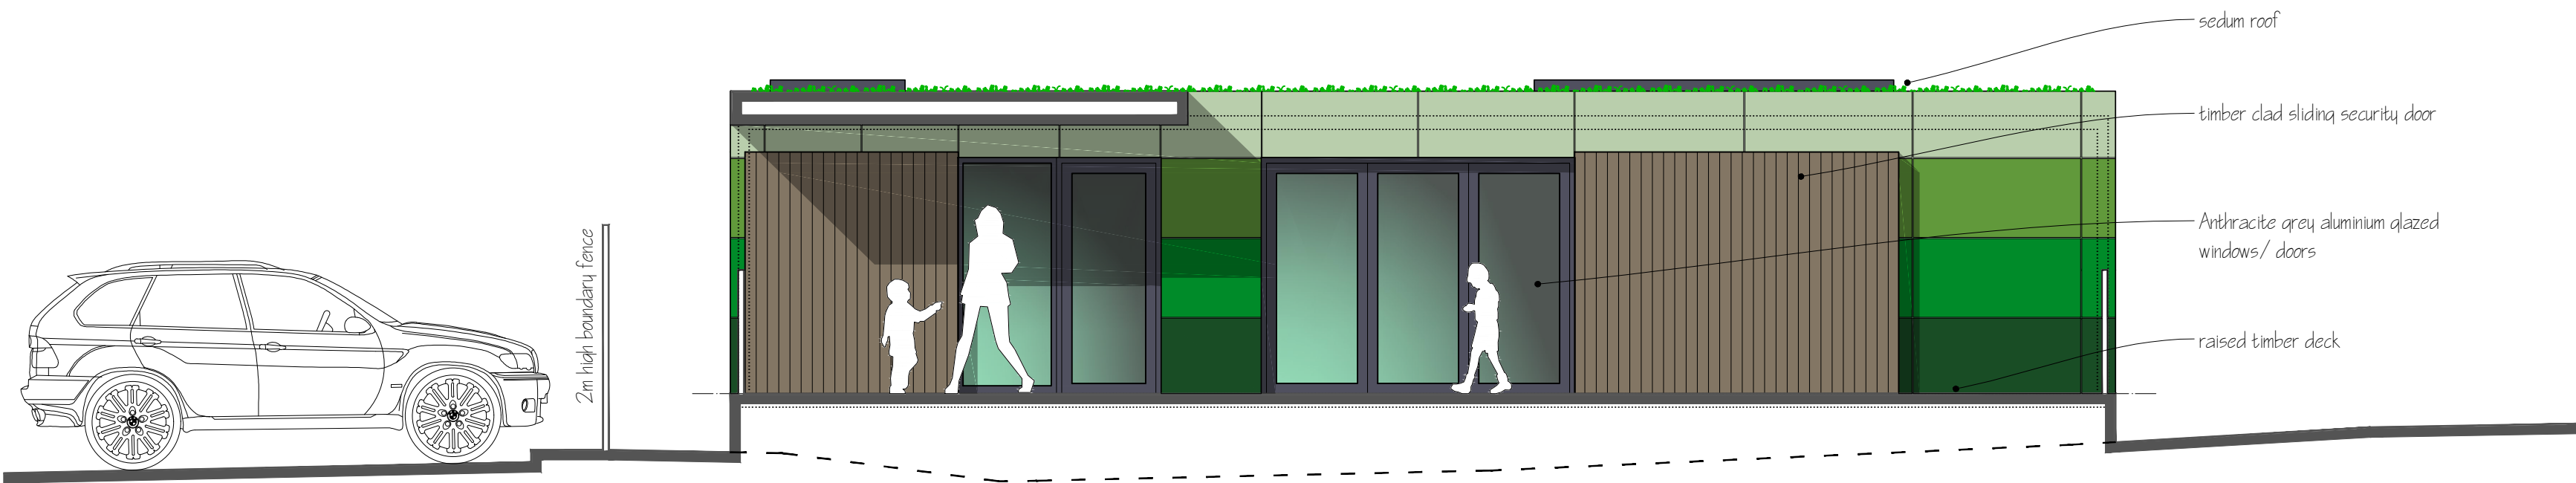


FRONT (EAST) ELEVATION

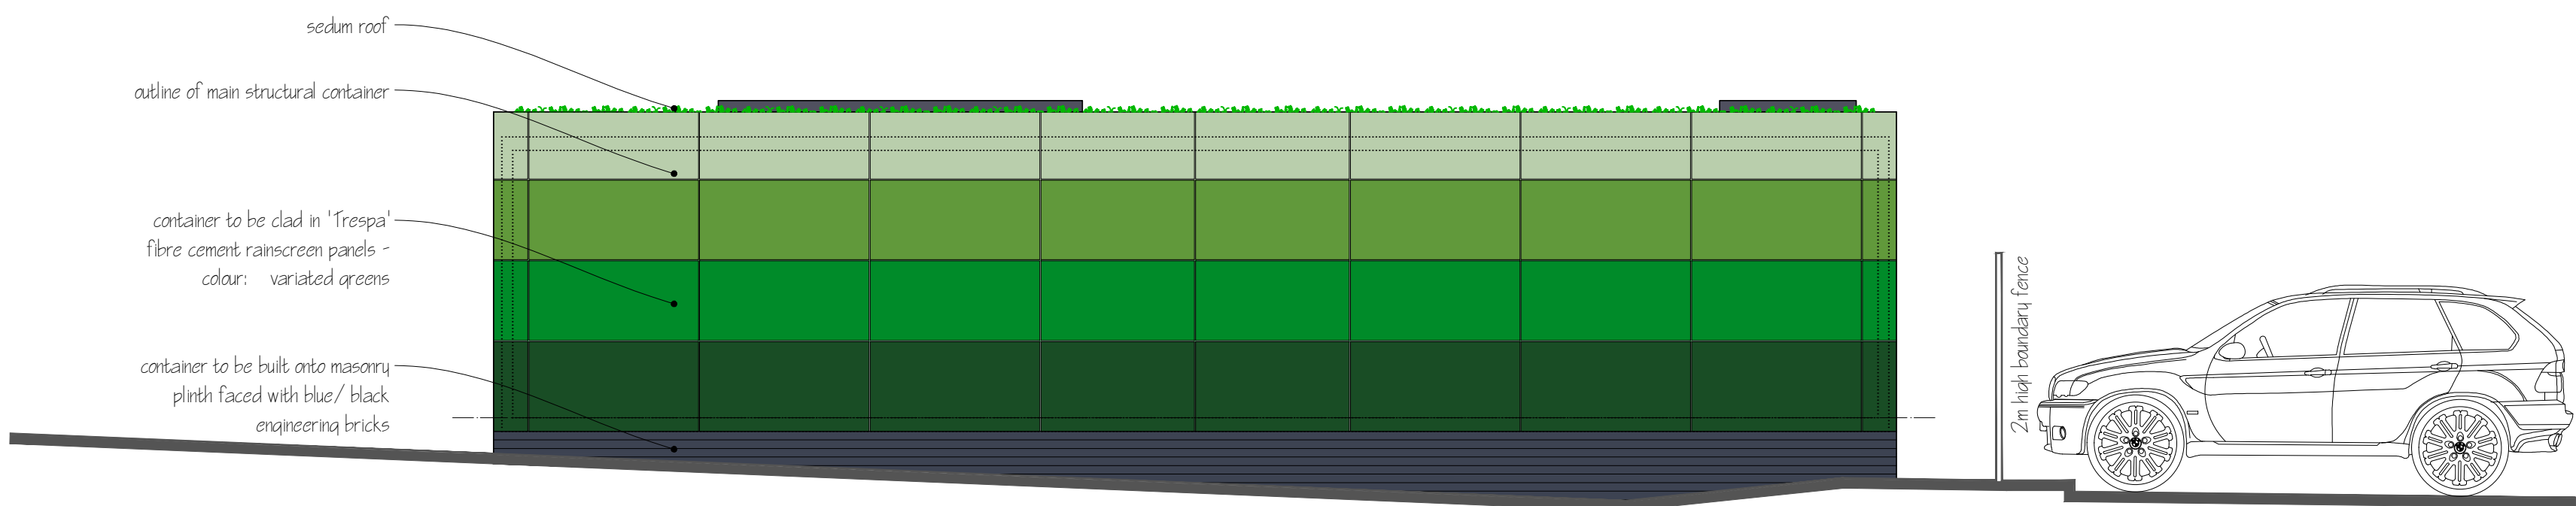

REAR (WEST) ELEVATION

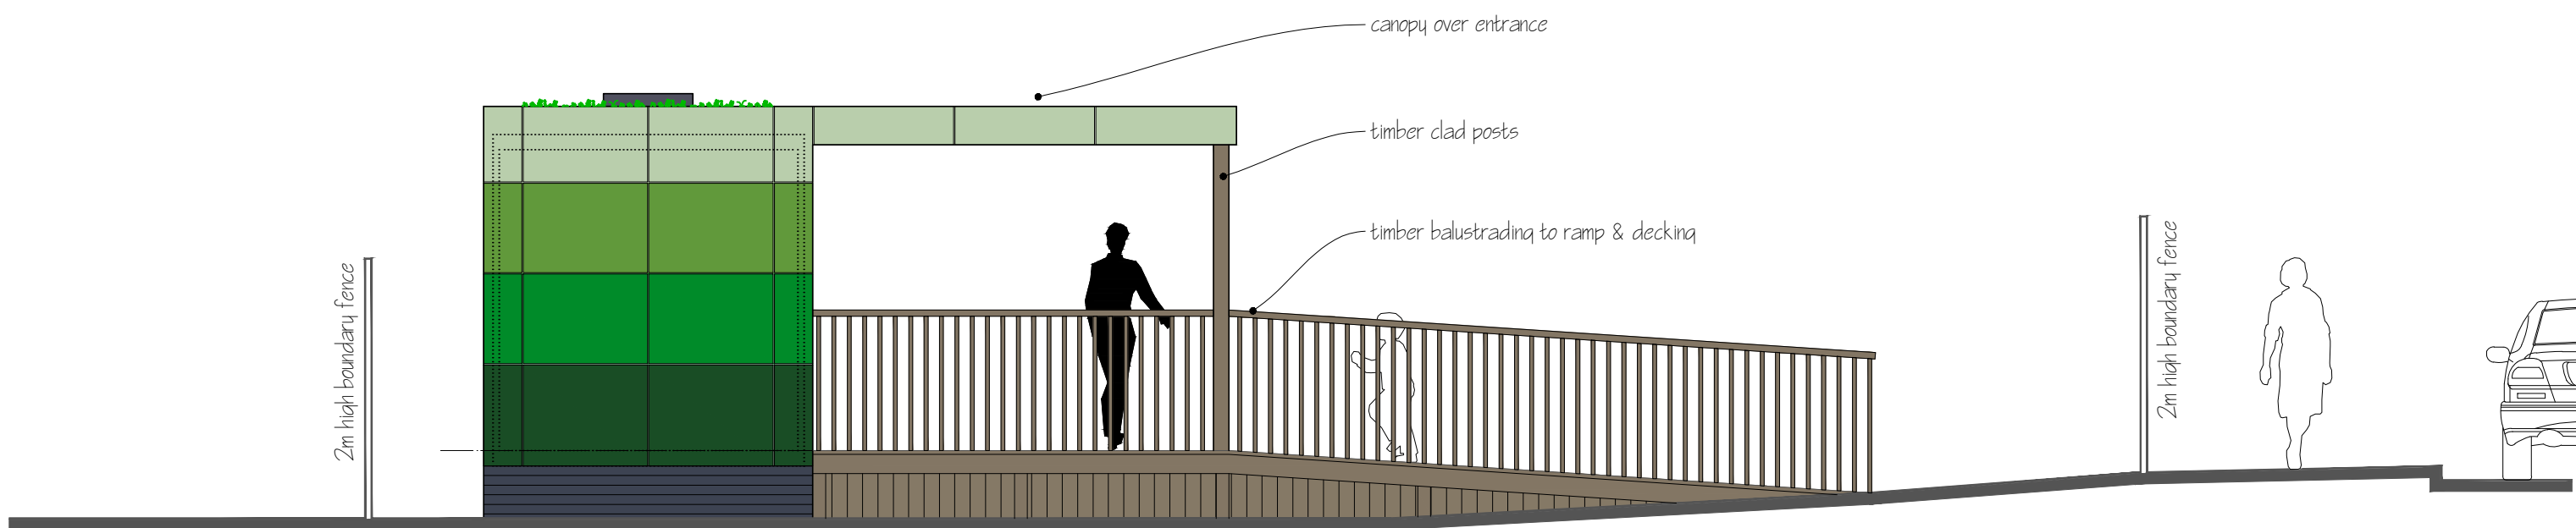

SIDE (SOUTH) ELEVATION

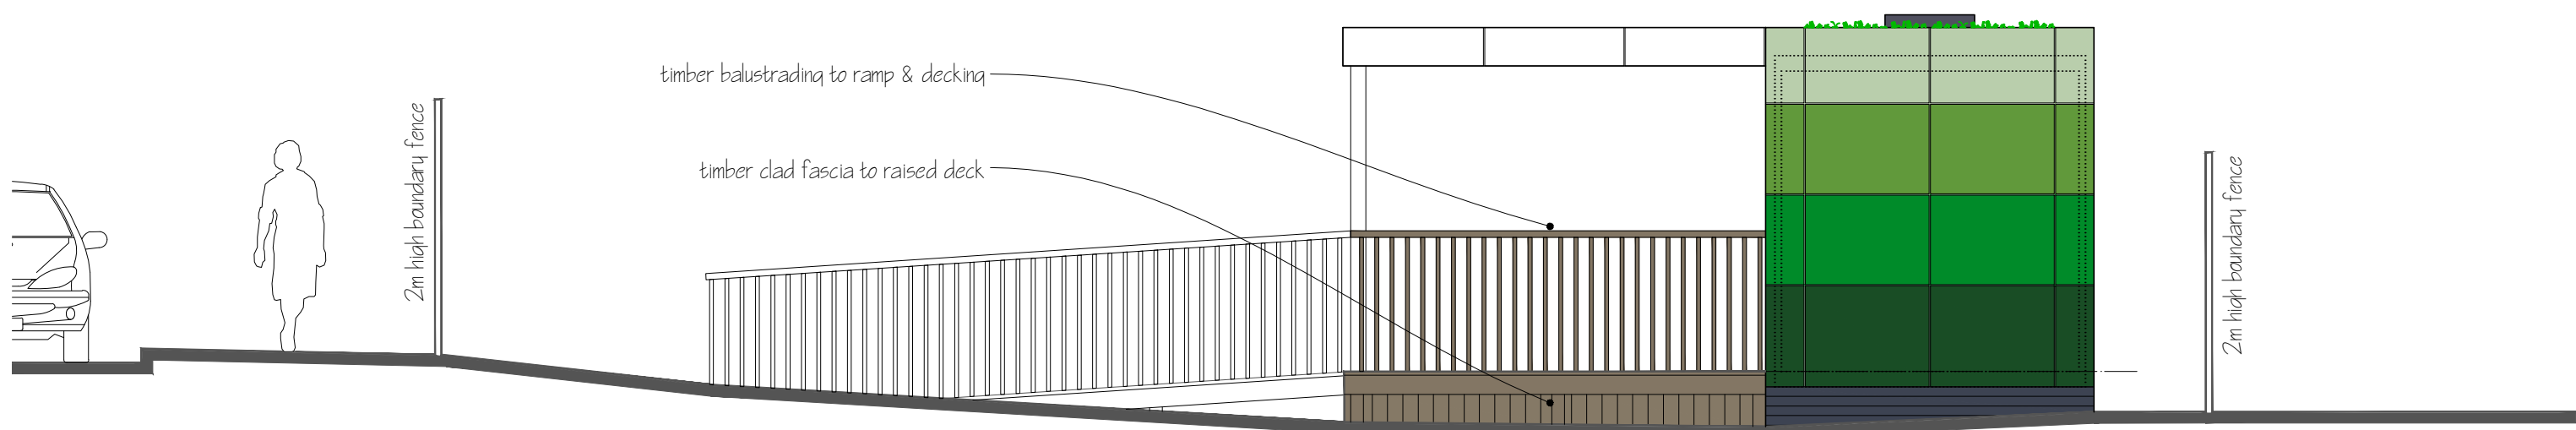

SIDE (NORTH) ELEVATION

Project	PROPOSED CLASSROOM HOYLE NURSERY, BURY
Drawing	PROPOSED ELEVATIONS
Client	HOYLE NURSERY
Drawn	CPS
Scale	1:50 @ A1
Dwg. No.	21/618-12
Dwg. Size	A1
Date	MAY 2022

JOHN HOLT ARCHITECTS LTD.

Scale 1:50 @ A1
0 1 2 2.5m

3 MANCHESTER ROAD BURY LANCASHIRE BL9 0DR
TELEPHONE 0161 764 8314 FACSIMILE 0161 764 6995
E-MAIL mail@hollarchitects.co.uk
DO NOT SCALE DRAWING