


Figures



Client: Mala NW Ltd				Title: Site Location & Boundary Plan				
Site: Engine Shed, Summerseat				Scale (see scale bar): 1:25,000 & 1:2,000 @ A4			Figure: 1	Revision:
Job No.: LKC 24 1122	Drawn By: HM	Checked By: CC	Drawn: June 2024					

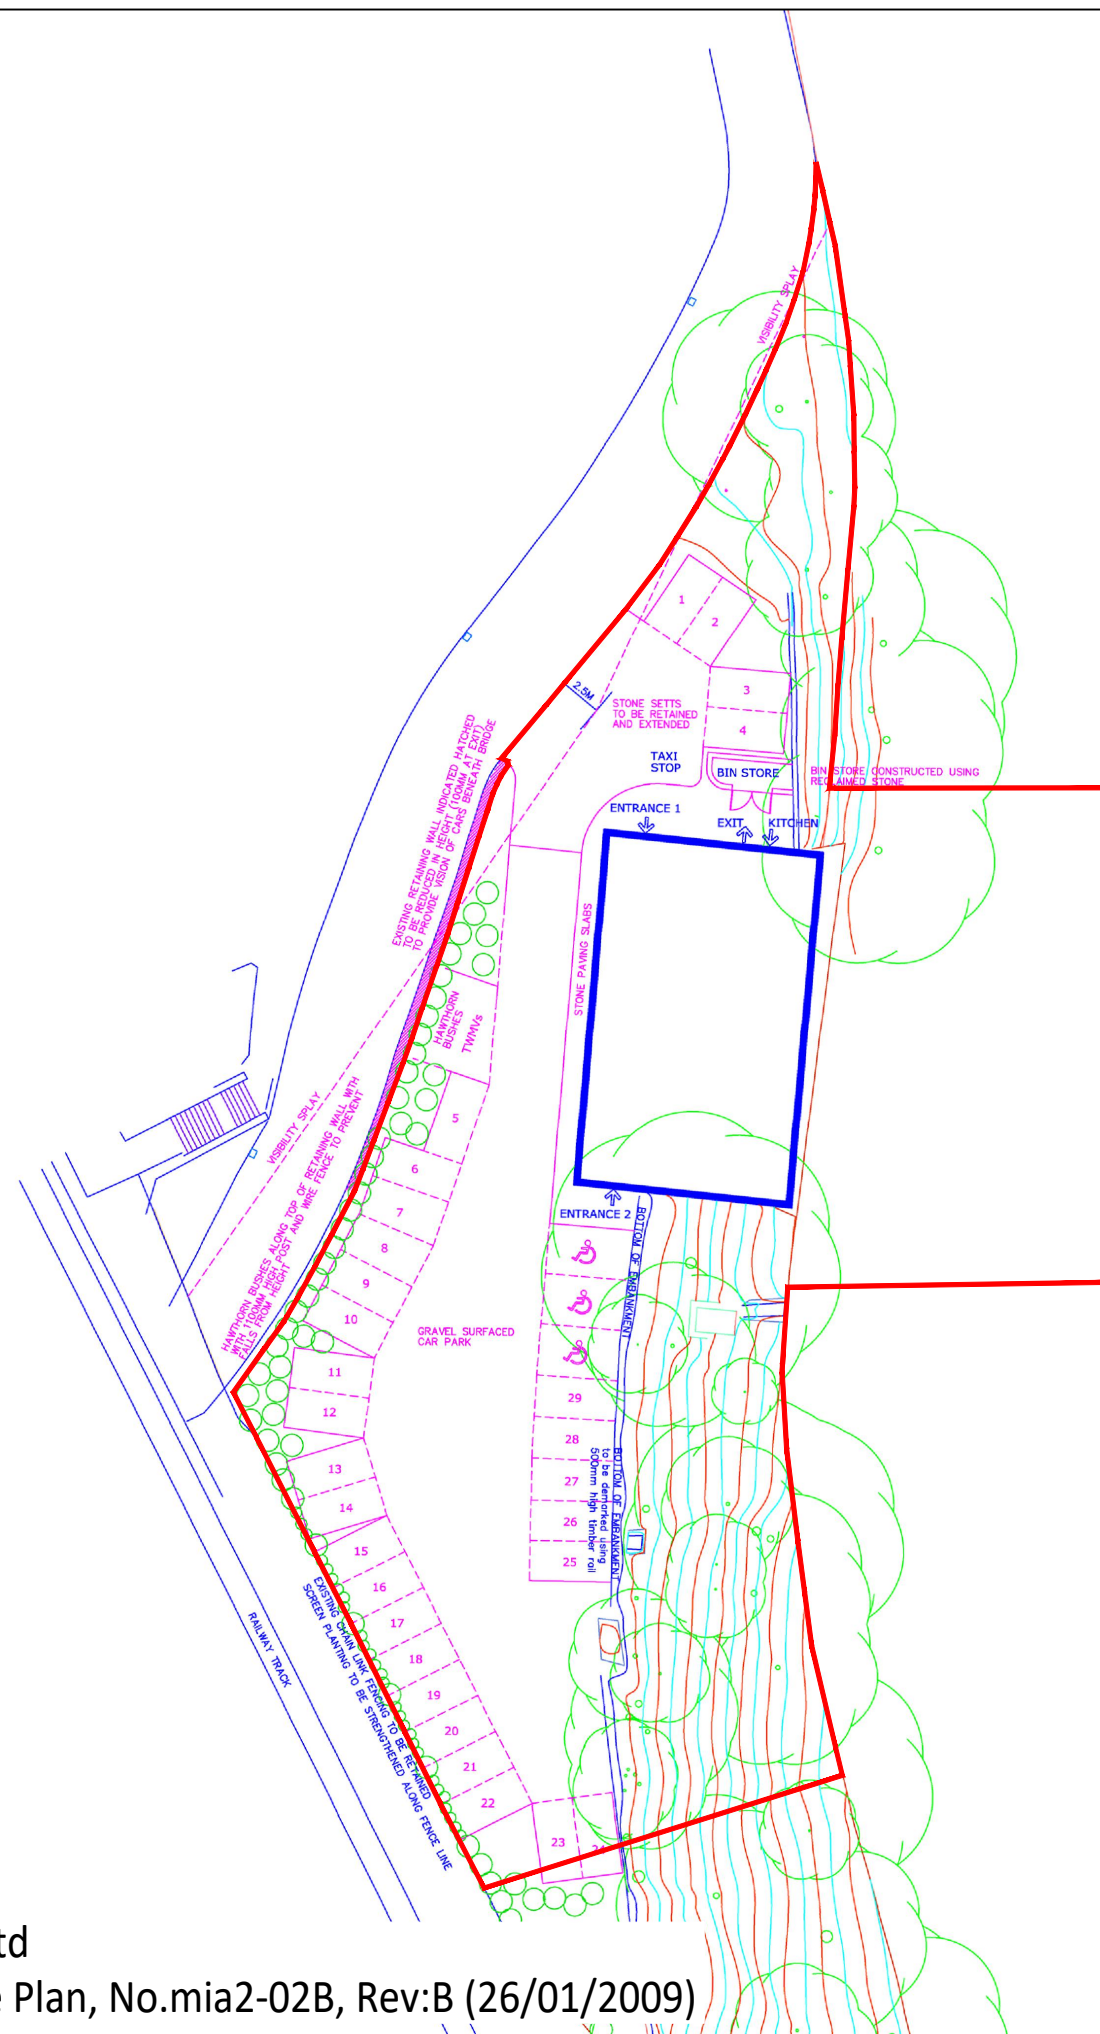

Sampling Locations and features annotated by LK Consult Ltd are approximate and are based upon observed measurements unless otherwise stated. Do not scale from this drawing and work from marked dimensions only. All dimensions and features should be confirmed on site by the Contractor. Where this drawing includes information provided to LK Consult Ltd by others, LK Consult Ltd gives no warranty, representation or assurance as to the accuracy of such information.



Job No.: LKC 24 1175		Scale (See Scale Bar): See Scale Bar	Figure: 2	Revision:
Drawn By: AC	Checked By: HM	Drawn: Jul 2024		