



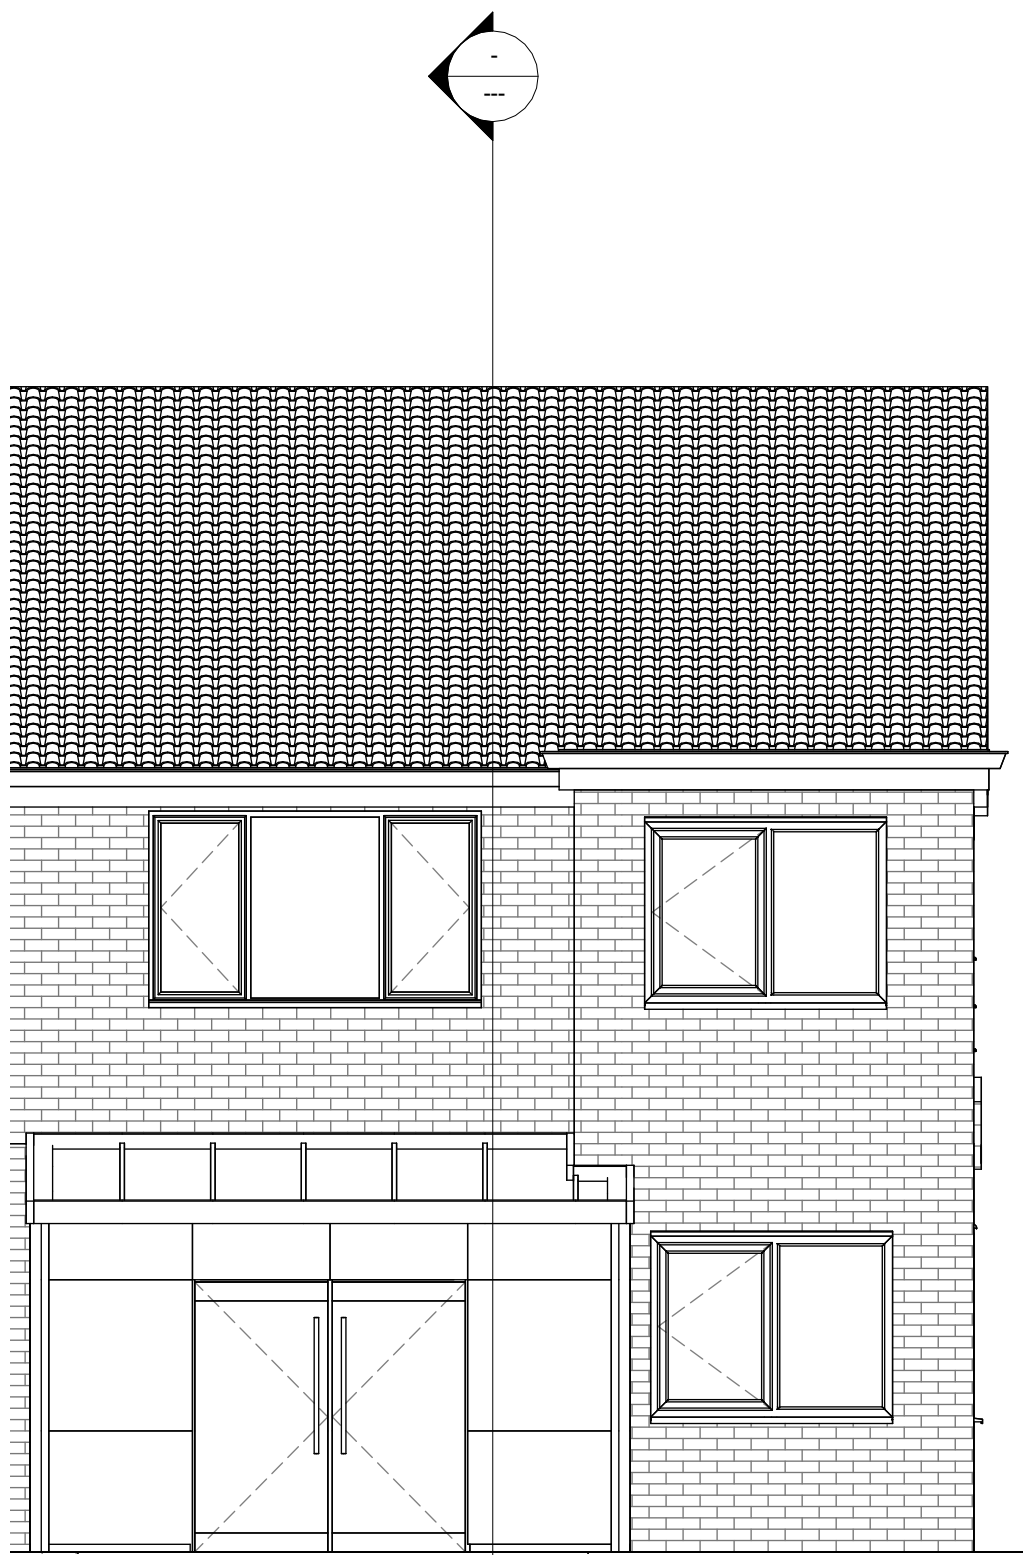


1 North EXISTING
1 : 50

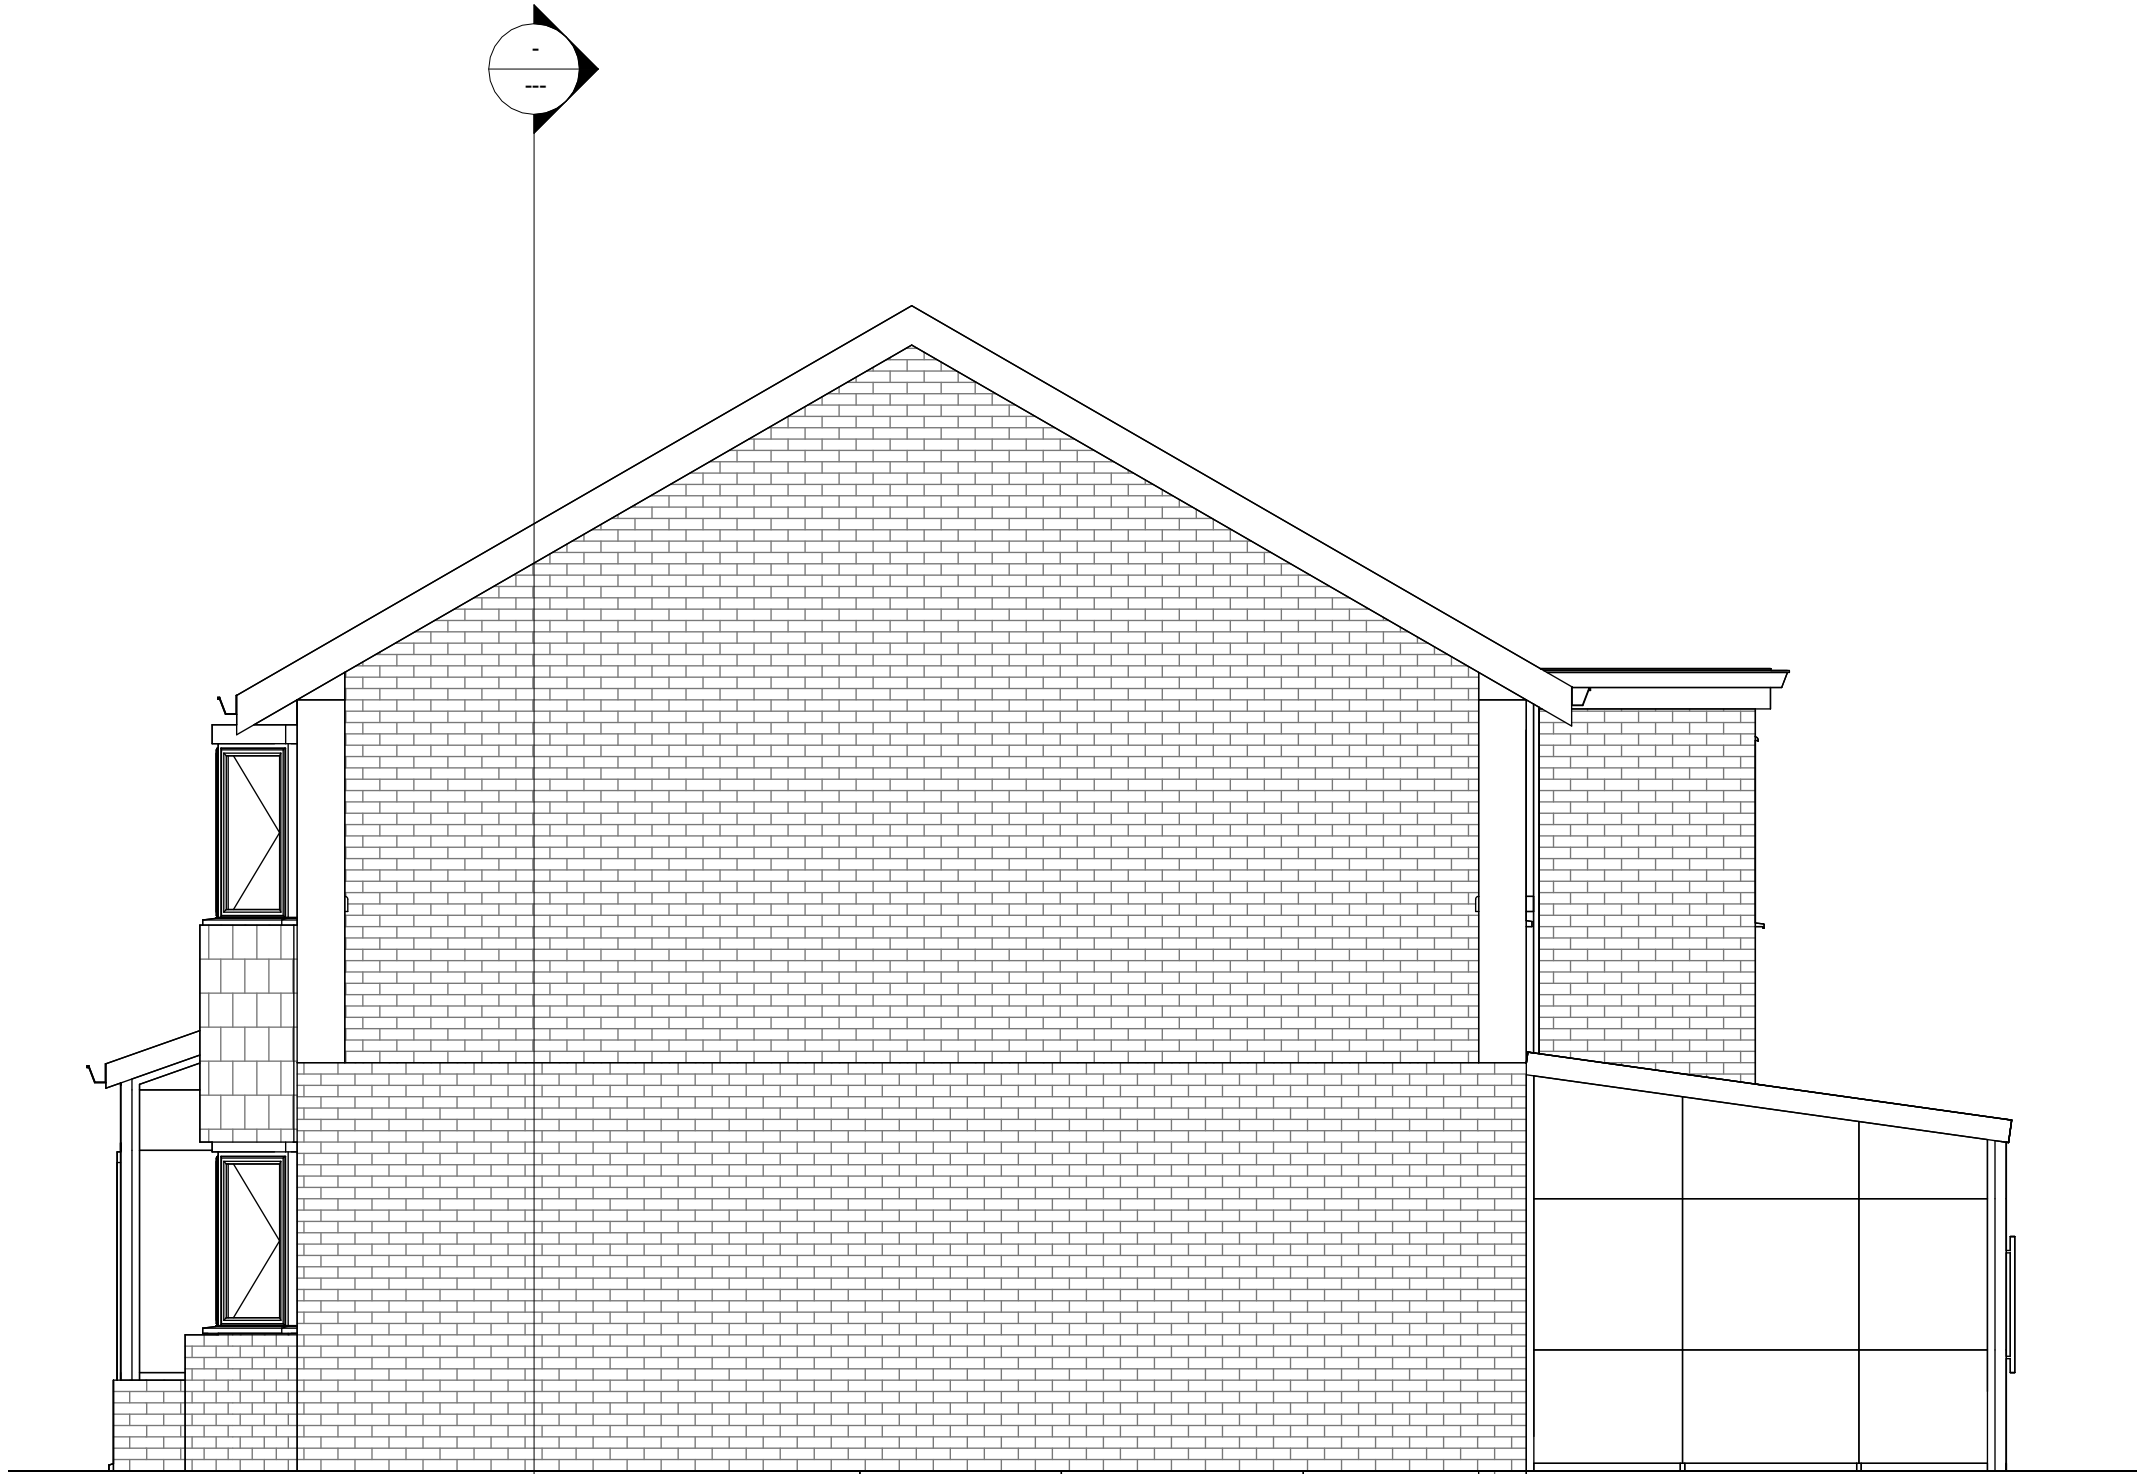

2 East EXISTING
1 : 50



3 South EXISTING
1 : 50

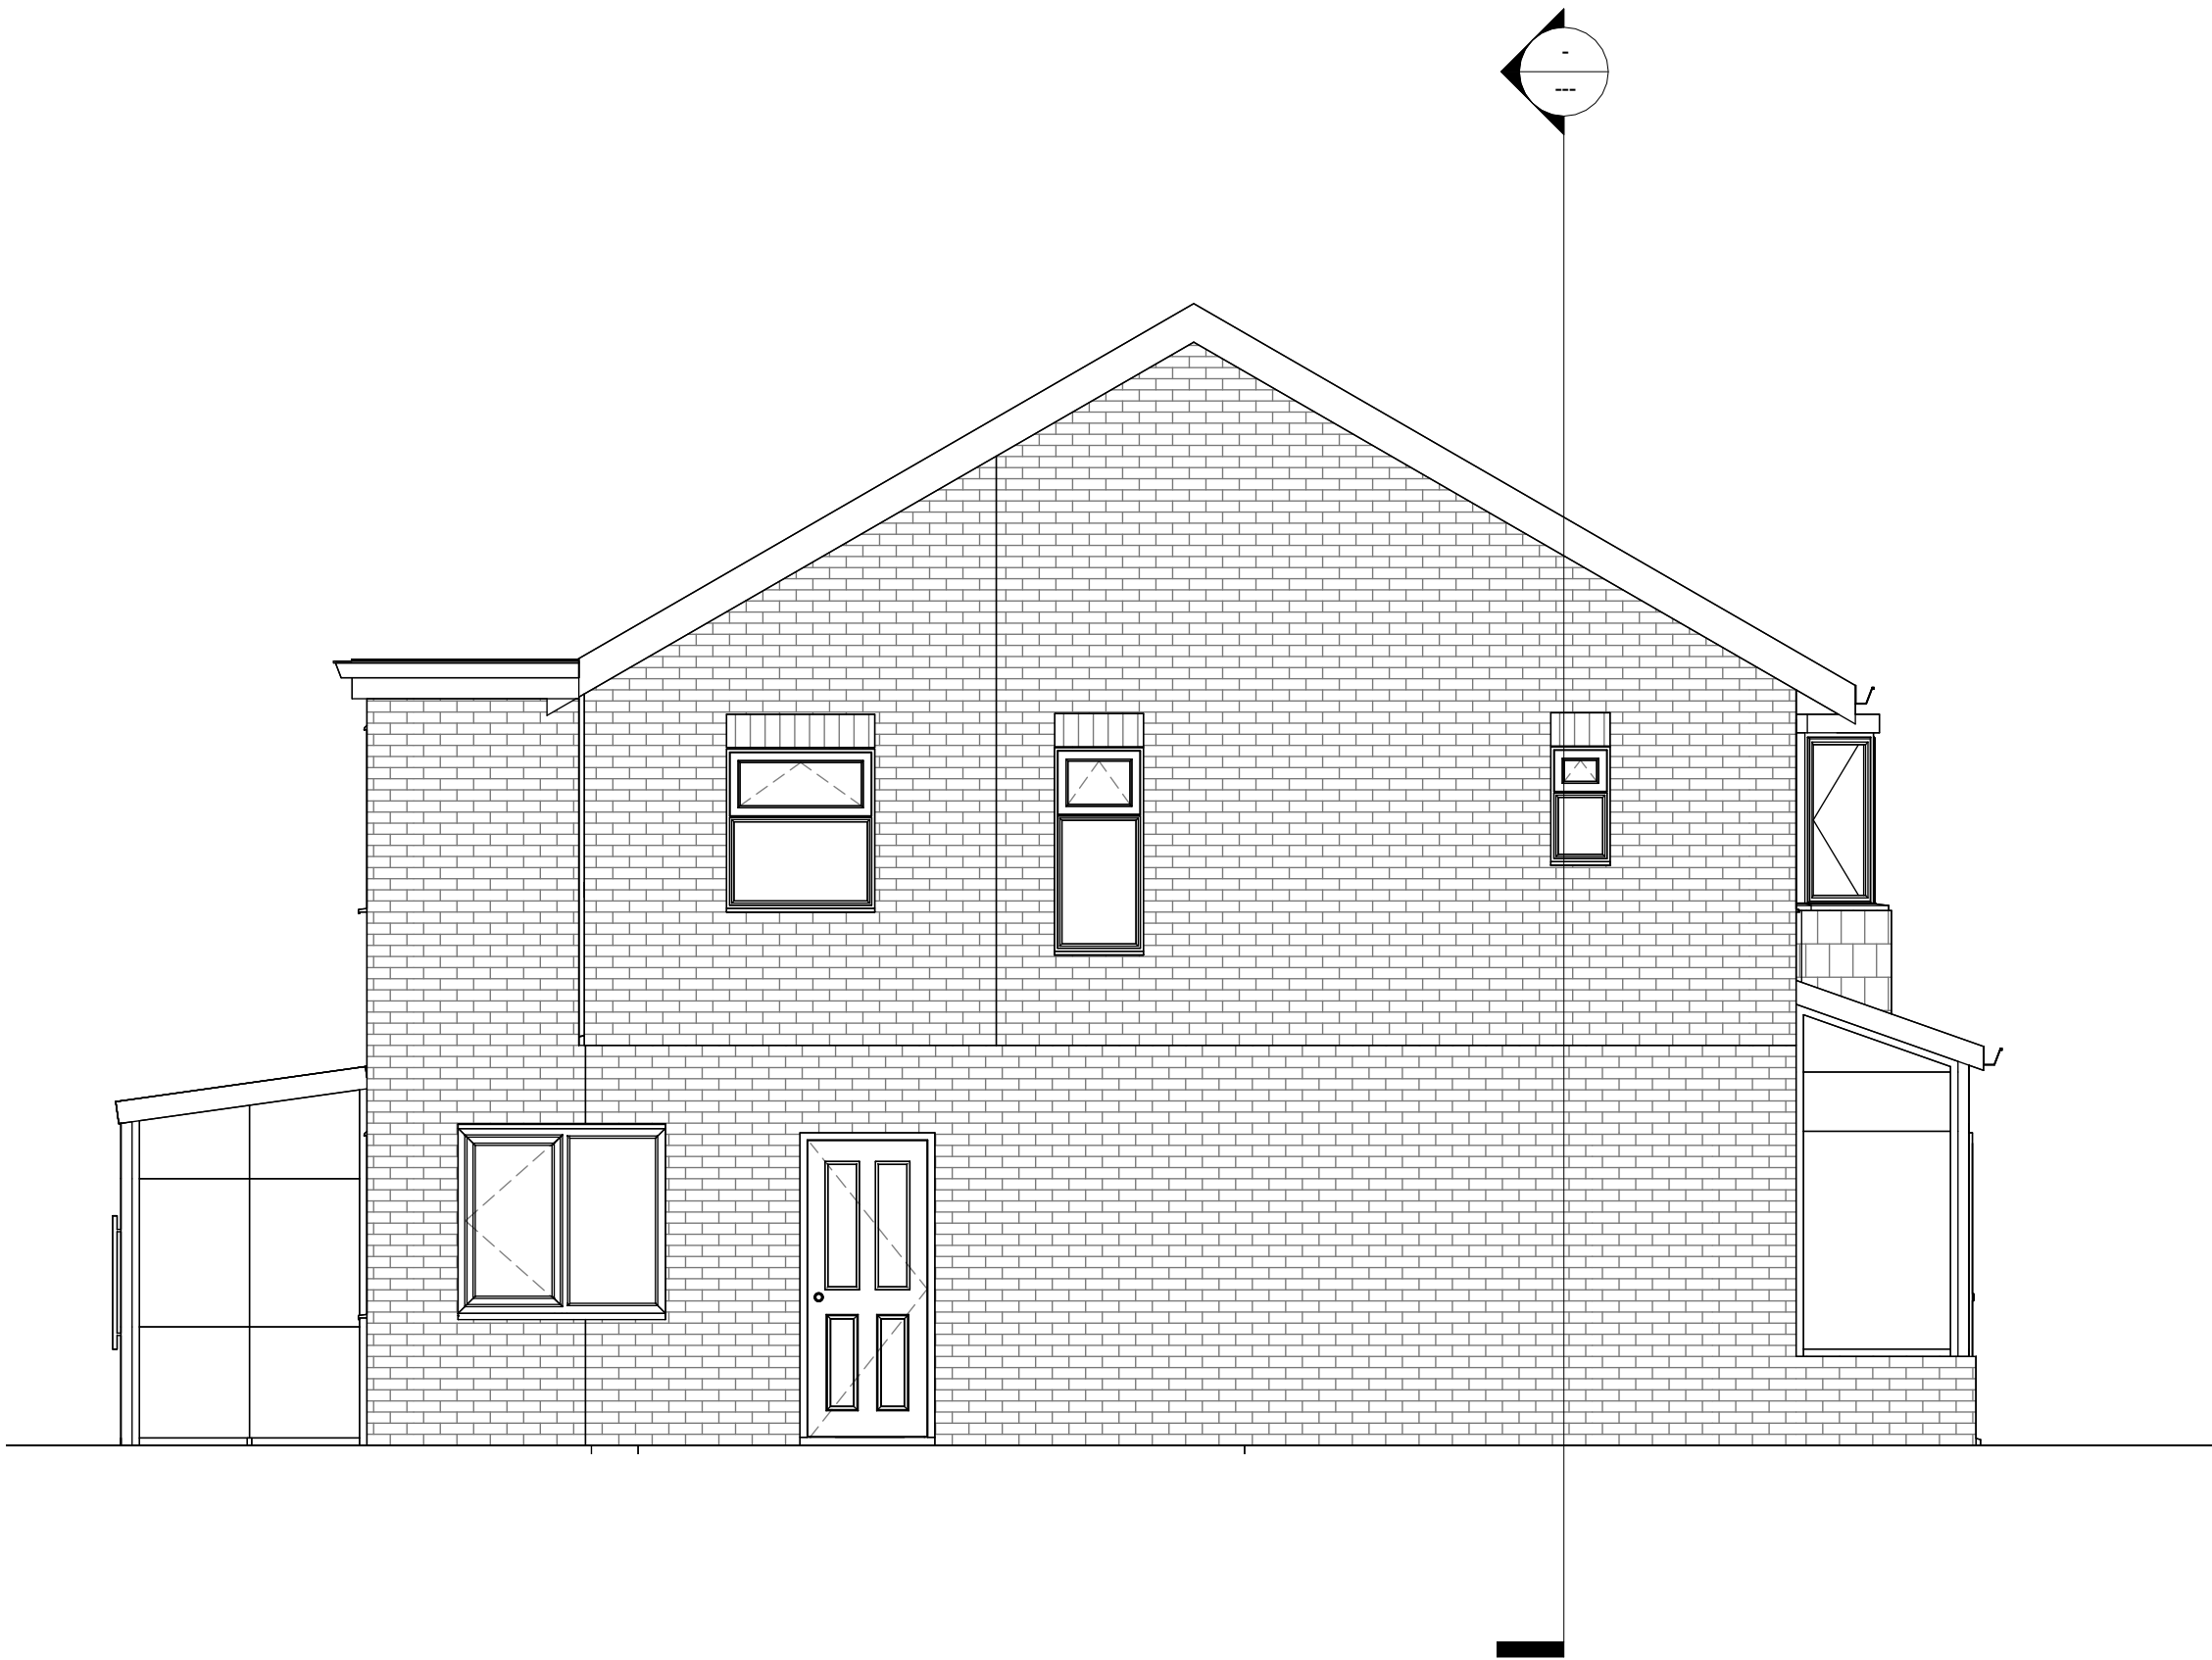

4 West EXISTING
1 : 50

Rev	Description	Date	Dr by	App by
original by		date created		
NK		11/27/20		NK



NK Architectural Services
Office 02, 1st Floor
227 Finney Lane, Heald Green
Cheshire
SK9 6PT
07756824647
www.nkarchitecturalservices.co.uk
enquiries@nkarchitecturalservices.co.uk

client name OWNER			
project 16 BARNARD AVENUE MANCHESTER M45 6TY- REAR SINGLE STOREY AND SIDE DOUBLE EXTENSION			
drawing EXISTING ELEVATIONS			
computer file C:\Users\NKAR\OneDrive\NKAR\16 BARNARD AVENUE\16 BARNARD V1.rvt		plot date	
project number 2021.0042.2247	scale 1 : 50	@A1	
drawing number A102	rev	issue status BUILDING REGS	

This drawing is to be read in conjunction with all related drawings. All dimensions must be checked and verified on site before commencing any work or producing shop drawings. The originator should be notified immediately of any discrepancy. This drawing is copyright and remains the property of NK Architectural Services.