


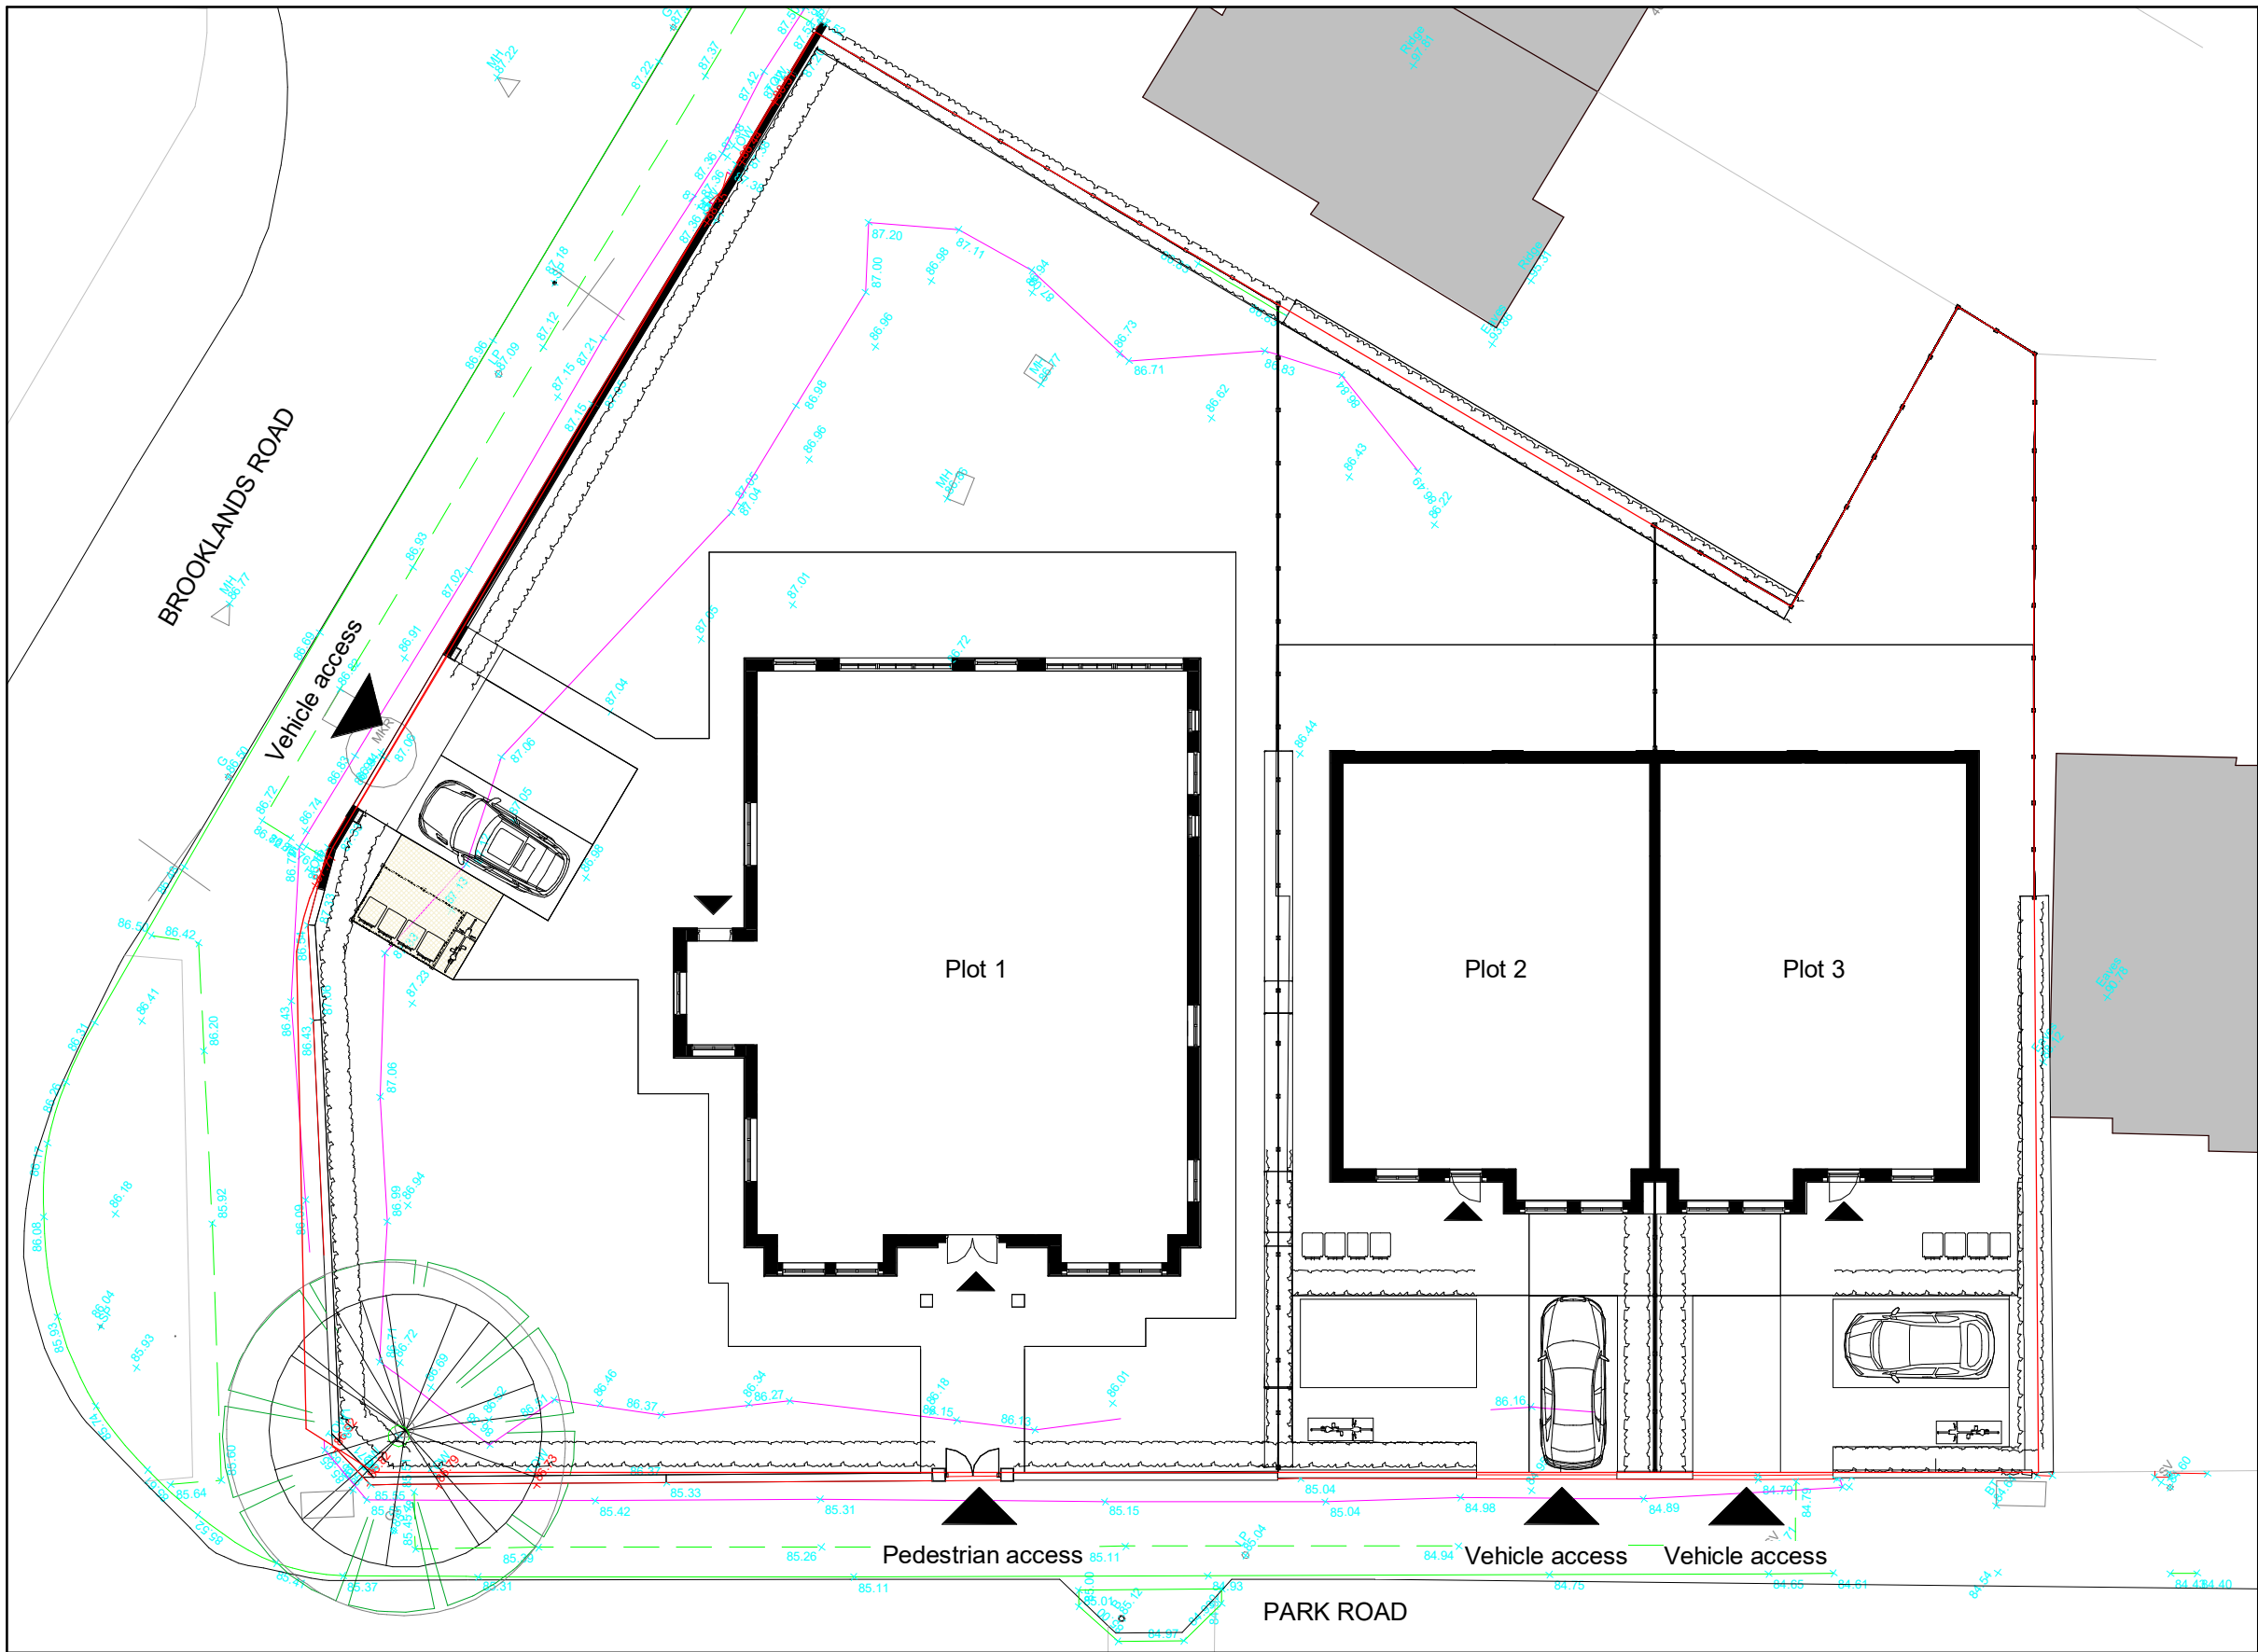

PROJECT
72 Park Road - Site

CLIENT
Mr S. Reichman

SCALE @ A3
1 : 200

DATE
20 JUL 2022

DRAWN BY
SP

STATUS
PLANNING

TITLE
Landscaping on Existing Topo

PROJECT NO.
DA22012.

DRAWING NO.
201.

REV.



REV DESCRIPTION BY DATE

DA DEBTAL | ARCHITECTURE

72 BURY NEW ROAD, MANCHESTER, M25 0JU
E: OFFICE@DEBTAL.CO.UK W: WWW.DEBTAL.CO.UK

T: +44 (0)161 773 1630