





1. Street Elevation - Park Road - Existing
1 : 200

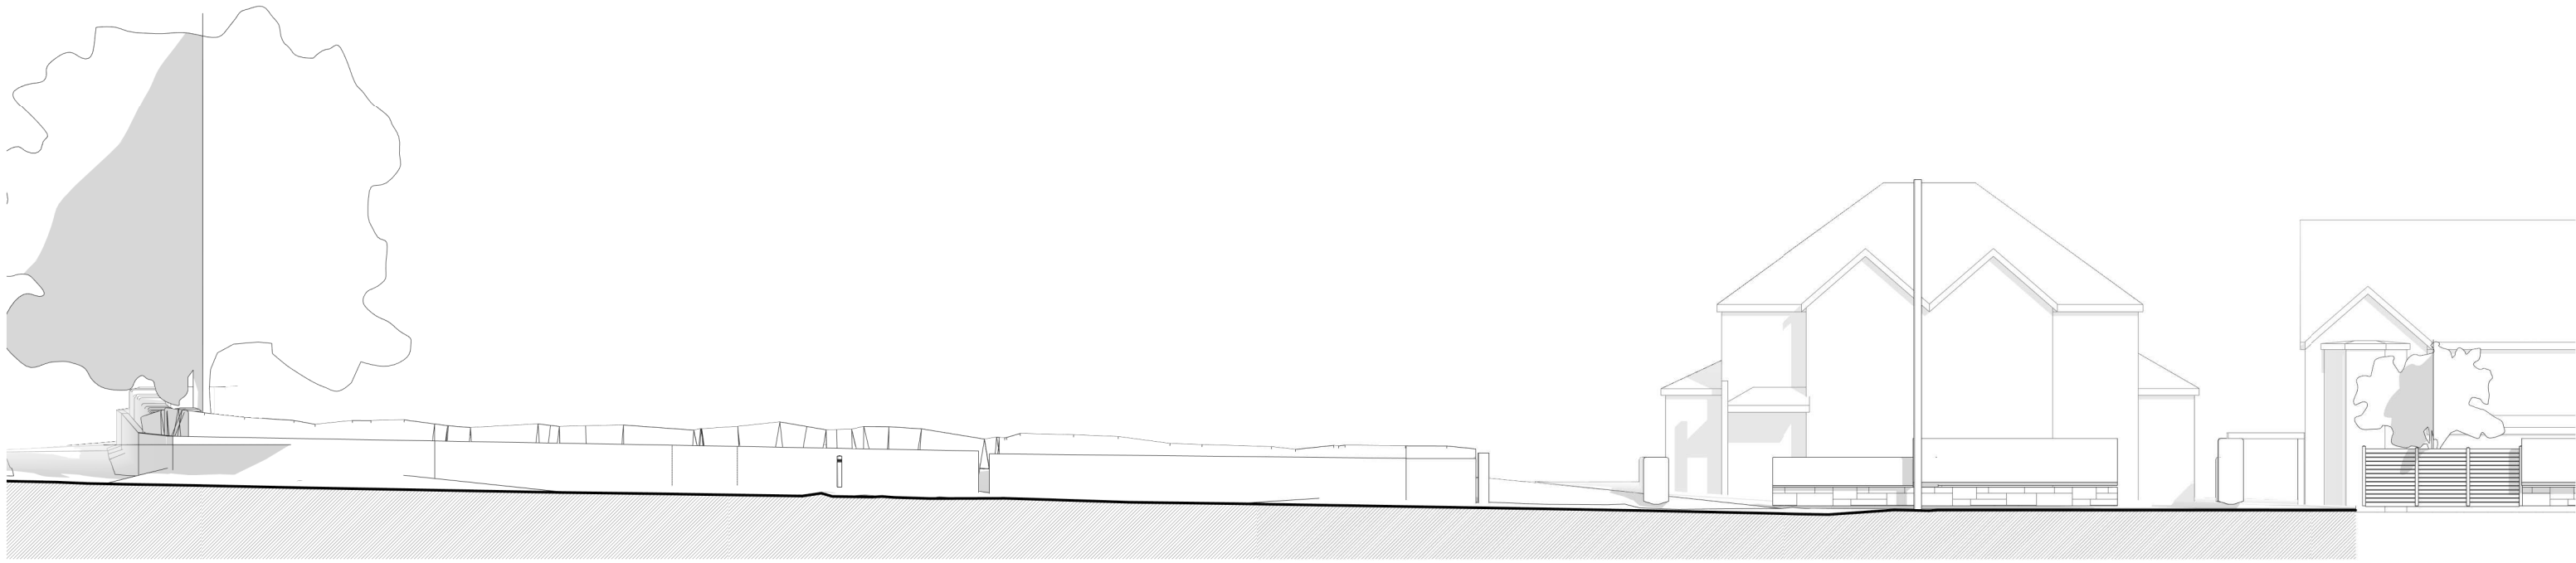


2. Street Elevation - Park Road - Proposed
1 : 200

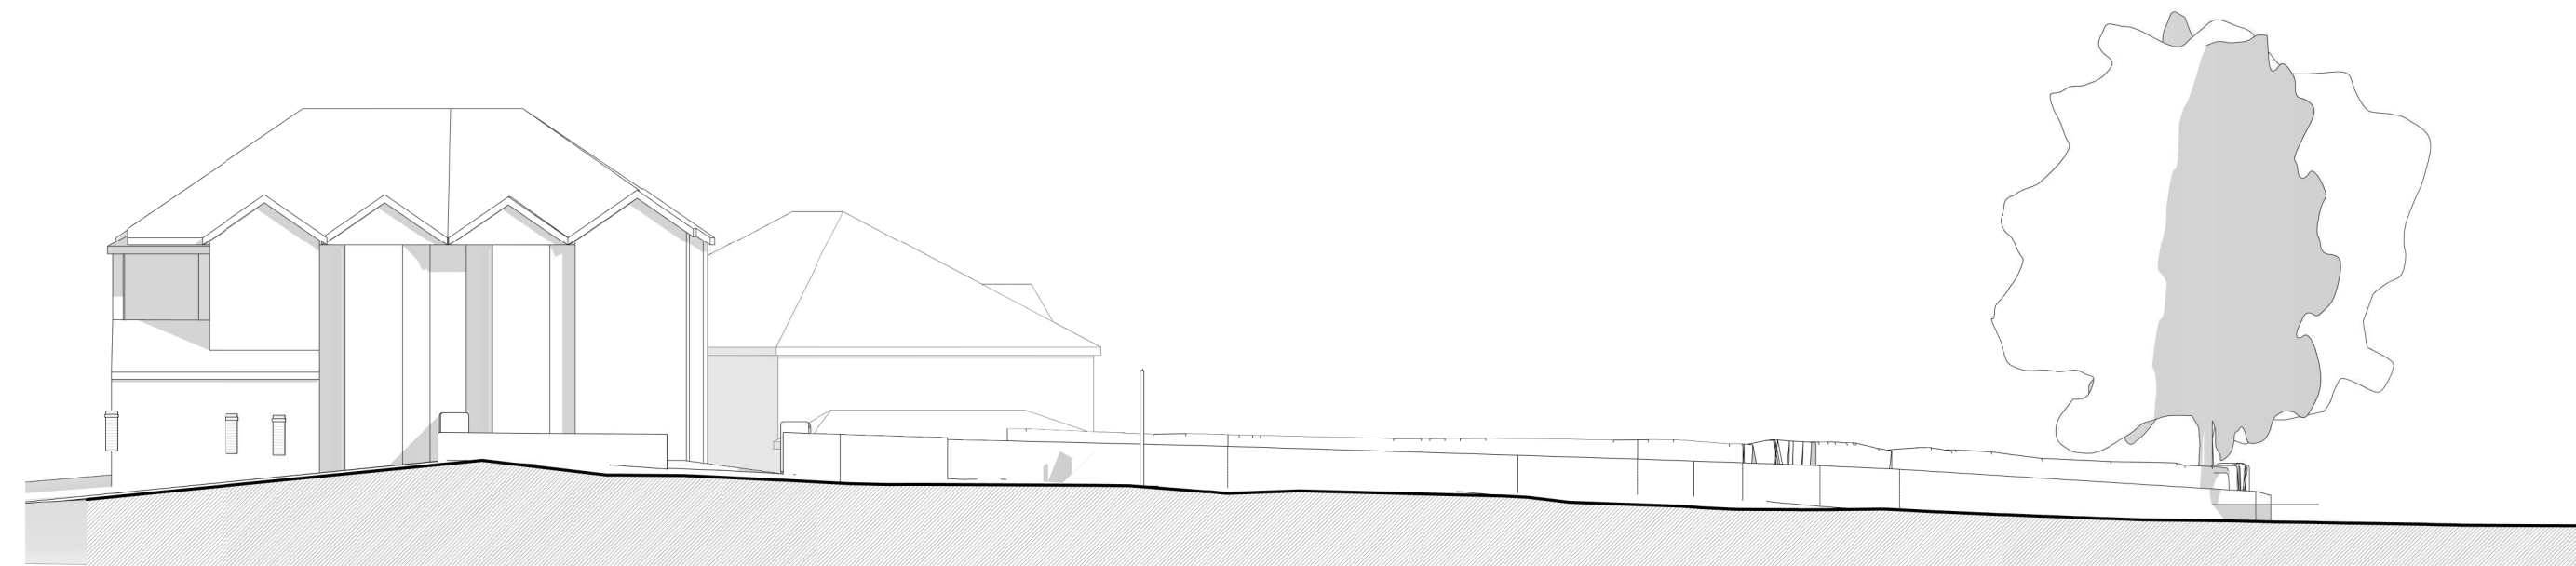

3. Street Elevation - Brooklands Road - Existing
1 : 200



4. Street Elevation - Brooklands Road - Proposed
1 : 200

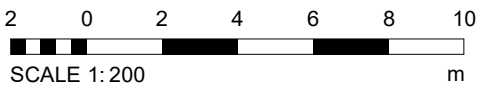

PROJECT	SCALE @ A1	DATE	BY	DATE
72 Park Road - Site	1 : 200	20 JUL 2022	SP	
CLIENT	STATUS	PROJECT NO.	DRAWING NO.	REV.
Mr S. Reichman	PLANNING	DA22012.	003.	
TITLE	NOTES			
Street Elevations - Existing and Proposed	THIS DRAWING MUST NOT BE REPRODUCED WITHOUT PRIOR WRITTEN CONSENT OF DEBTAL ARCHITECTURE. ALL DIMENSIONS AND MATERIALS SHALL BE CHECKED AND CONFIRMED BY THE ARCHITECT PRIOR TO CONSTRUCTION. ALL DIMENSIONS SHALL BE IN ACCORDANCE WITH THE CURRENT STATUTORY LEGISLATION, RELEVANT CODES OF PRACTICE AND PREVIOUS AGREEMENTS. ALL DIMENSIONS ON THIS DRAWING ARE IN MILLIMETRES UNLESS OTHERWISE STATED.			

