


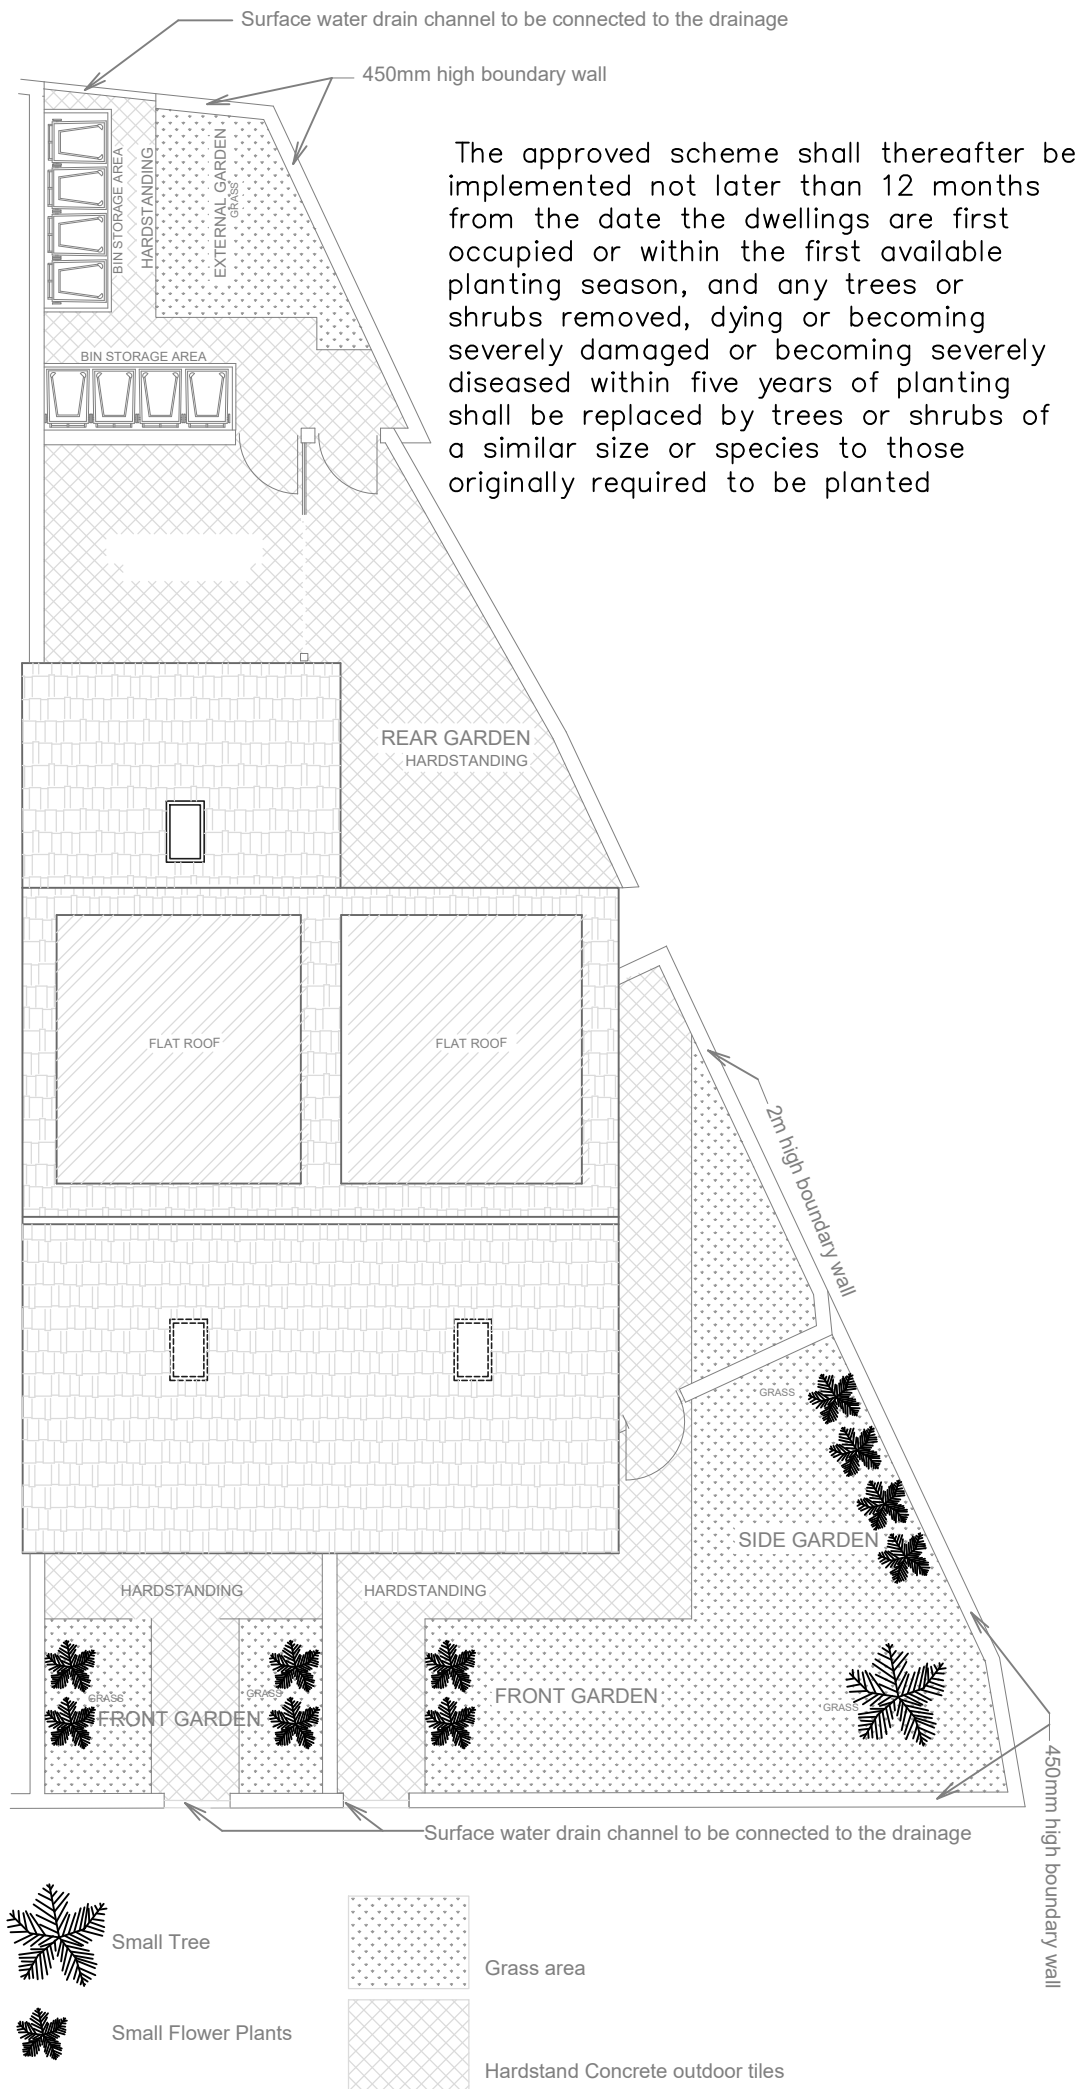

PROPOSED LANDSCAPING PLAN