


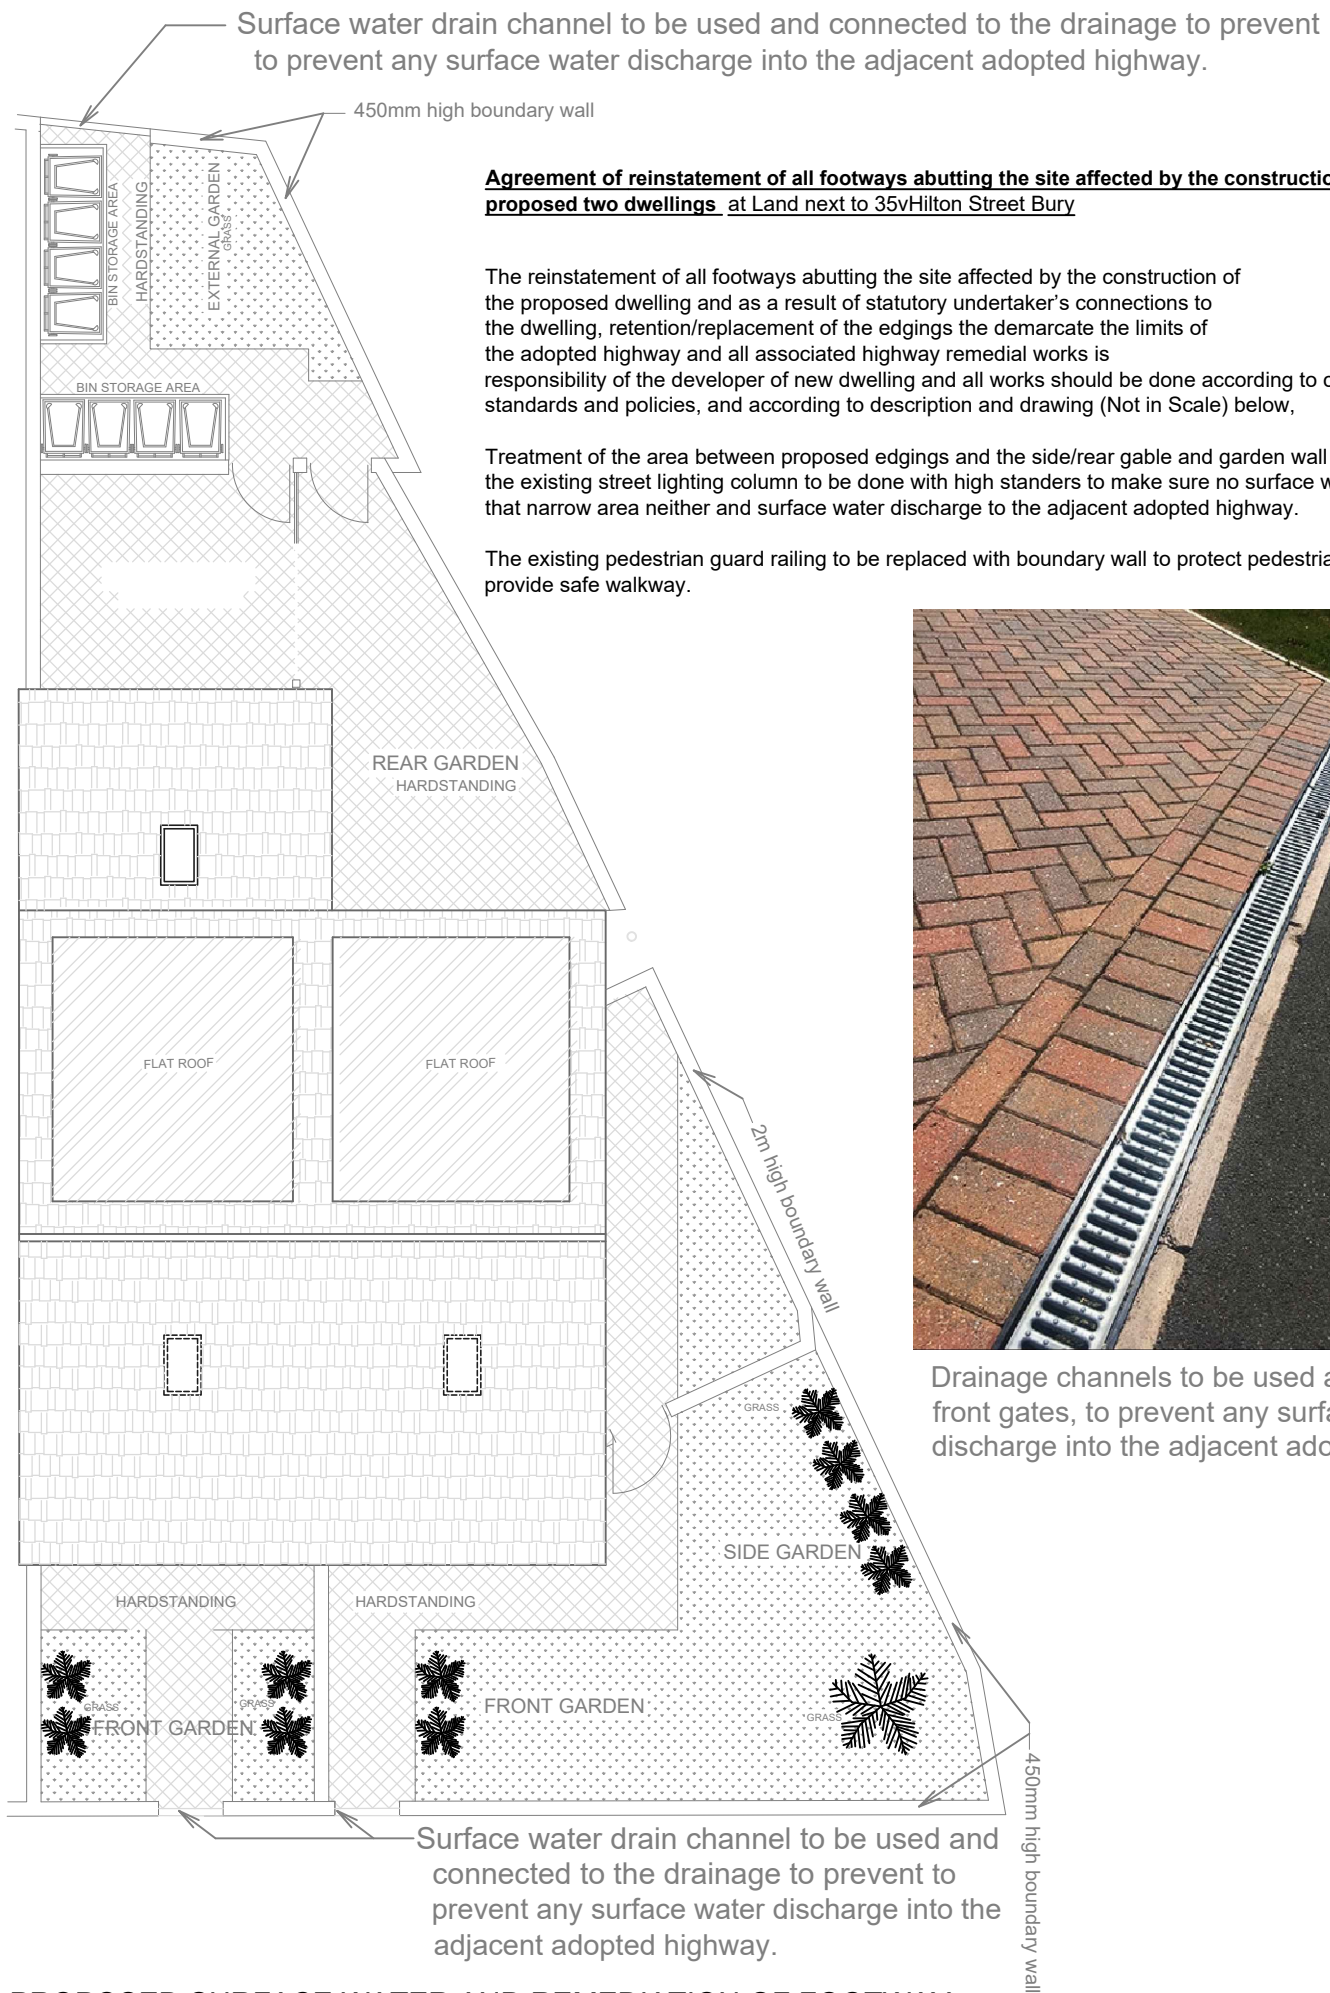

Agreement of reinstatement of all footways abutting the site affected by the construction of the proposed two dwellings at Land next to 35vHilton Street Bury

The reinstatement of all footways abutting the site affected by the construction of the proposed dwelling and as a result of statutory undertaker's connections to the dwelling, retention/replacement of the edgings the demarcate the limits of the adopted highway and all associated highway remedial works is responsibility of the developer of new dwelling and all works should be done according to council/highway standards and policies, and according to description and drawing (Not in Scale) below,

Treatment of the area between proposed edgings and the side/rear gable and garden wall and adjacent to the existing street lighting column to be done with high standers to make sure no surface water stays in that narrow area neither and surface water discharge to the adjacent adopted highway.

The existing pedestrian guard railing to be replaced with boundary wall to protect pedestrians and to provide safe walkway.



Drainage channels to be used at the rear and front gates, to prevent any surface water discharge into the adjacent adopted highway

PROPOSED SURFACE WATER AND REMEDIATION OF FOOTWAY ADJOIN TO THE BOUNDARY WALL PLAN