


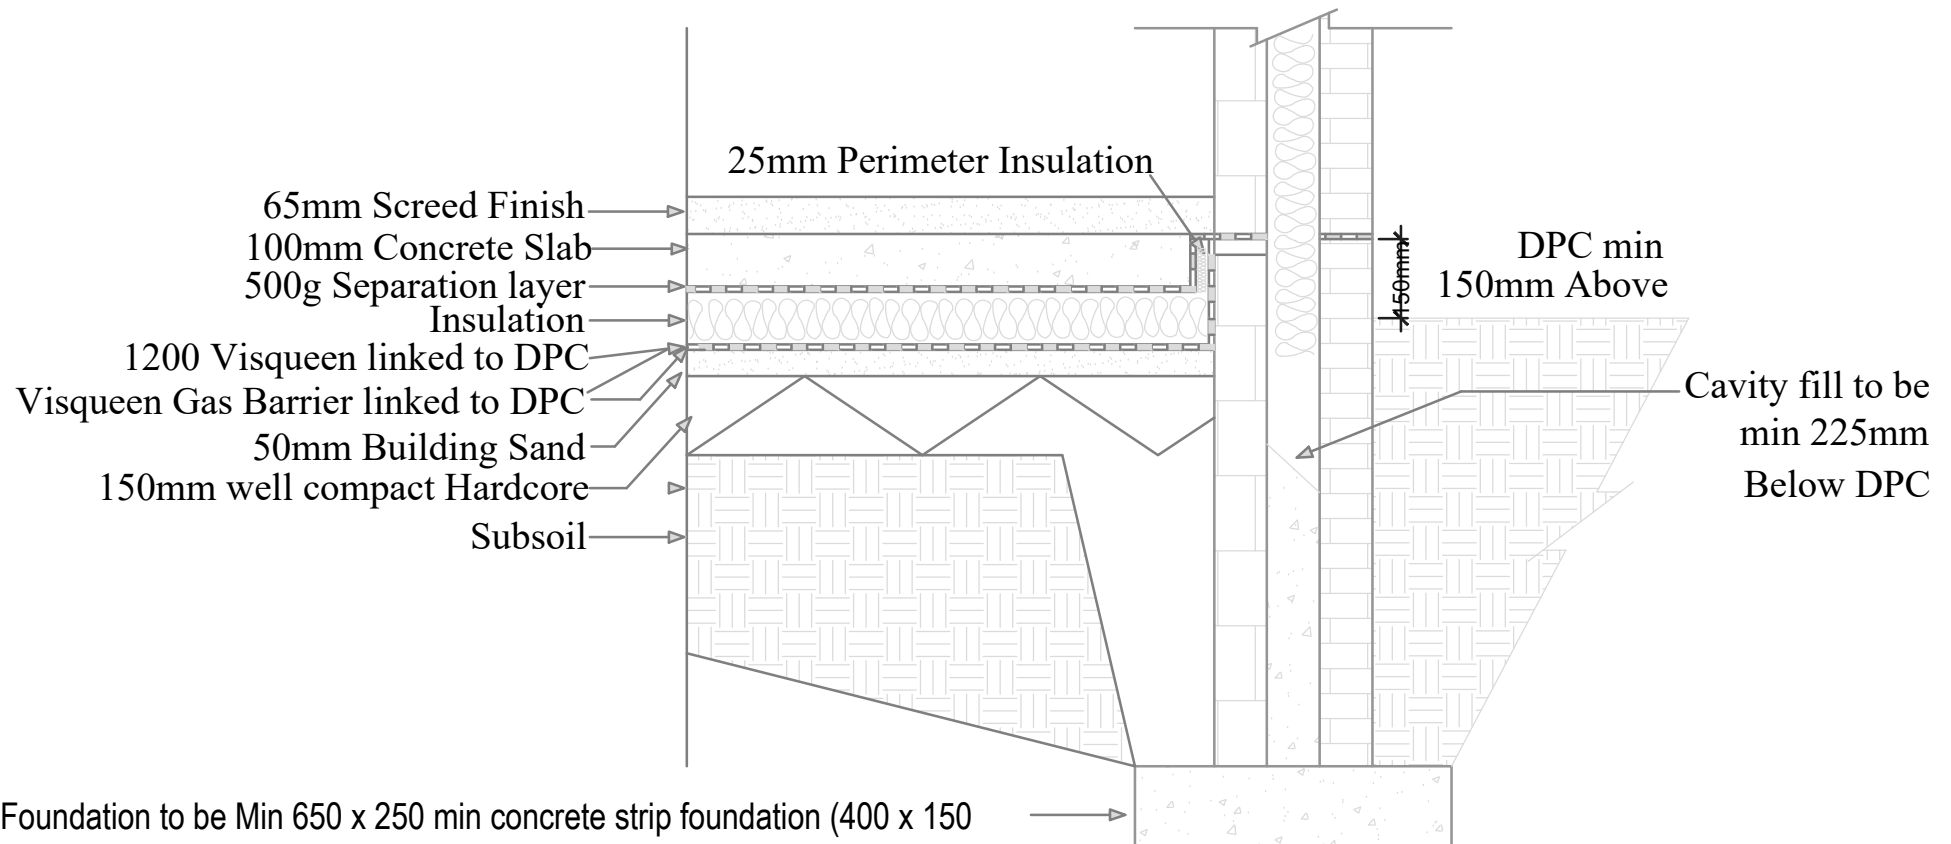

Foundation to be Min 650 x 250 min concrete strip foundation (400 x 150 min to internal load bearing walls) - depth as Regulation A1/2 min 1000 below ground level, 300 mm foundation cavity brickwork in commons or similar approved block work with weak mix concrete cavity fill, fill to be min 225 below lowest dpc or mass concrete 600 wide.

Note: Foundations subject to change to suit ground conditions and existing foundation depth.

To be agreed on site with building inspector

Foundation Section Incl. detail of Gas Barrier