


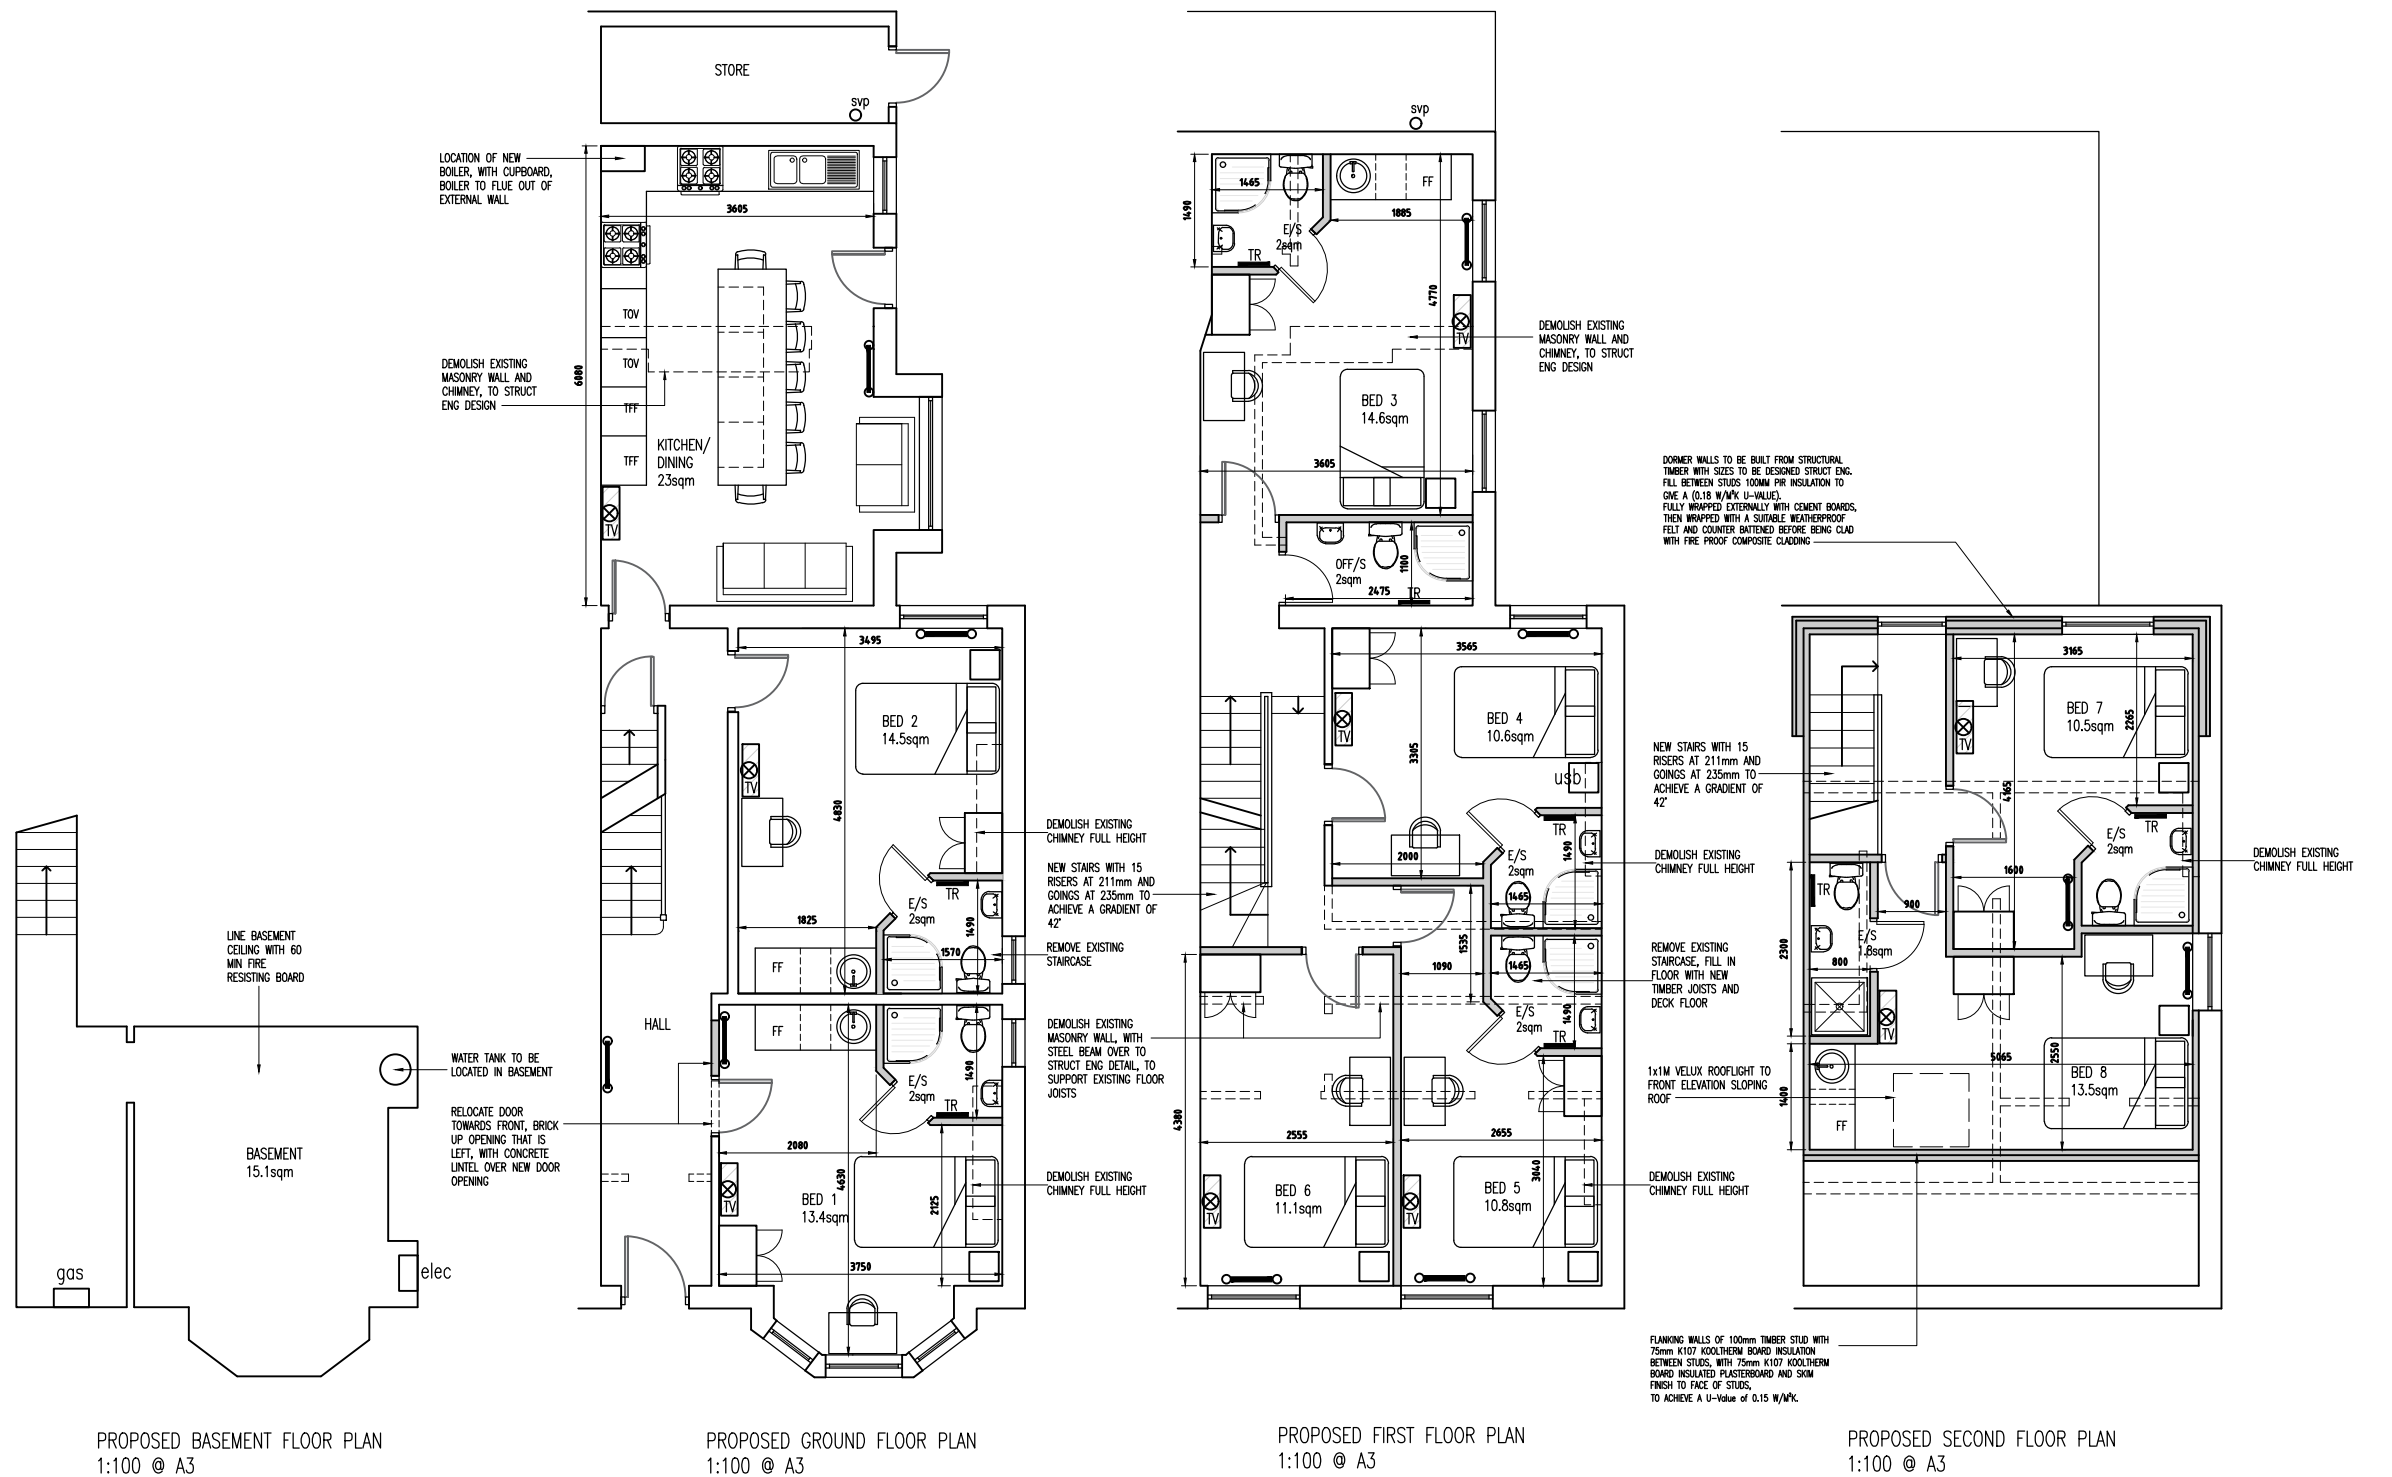

Rev	Amendments	Date	Ints
Mark Gordon Design + Associates			
Project			
109 WALTERSLEY ROAD, BURY, BL9 5AN			
Drawing Title			
PROPOSED PLAN LAYOUTS			
Drawn	MG	Checked	—
Date	JUN 2025	Scale	A3 1 : 100
Drawing No.	109WR/303/PL	Rev.	