



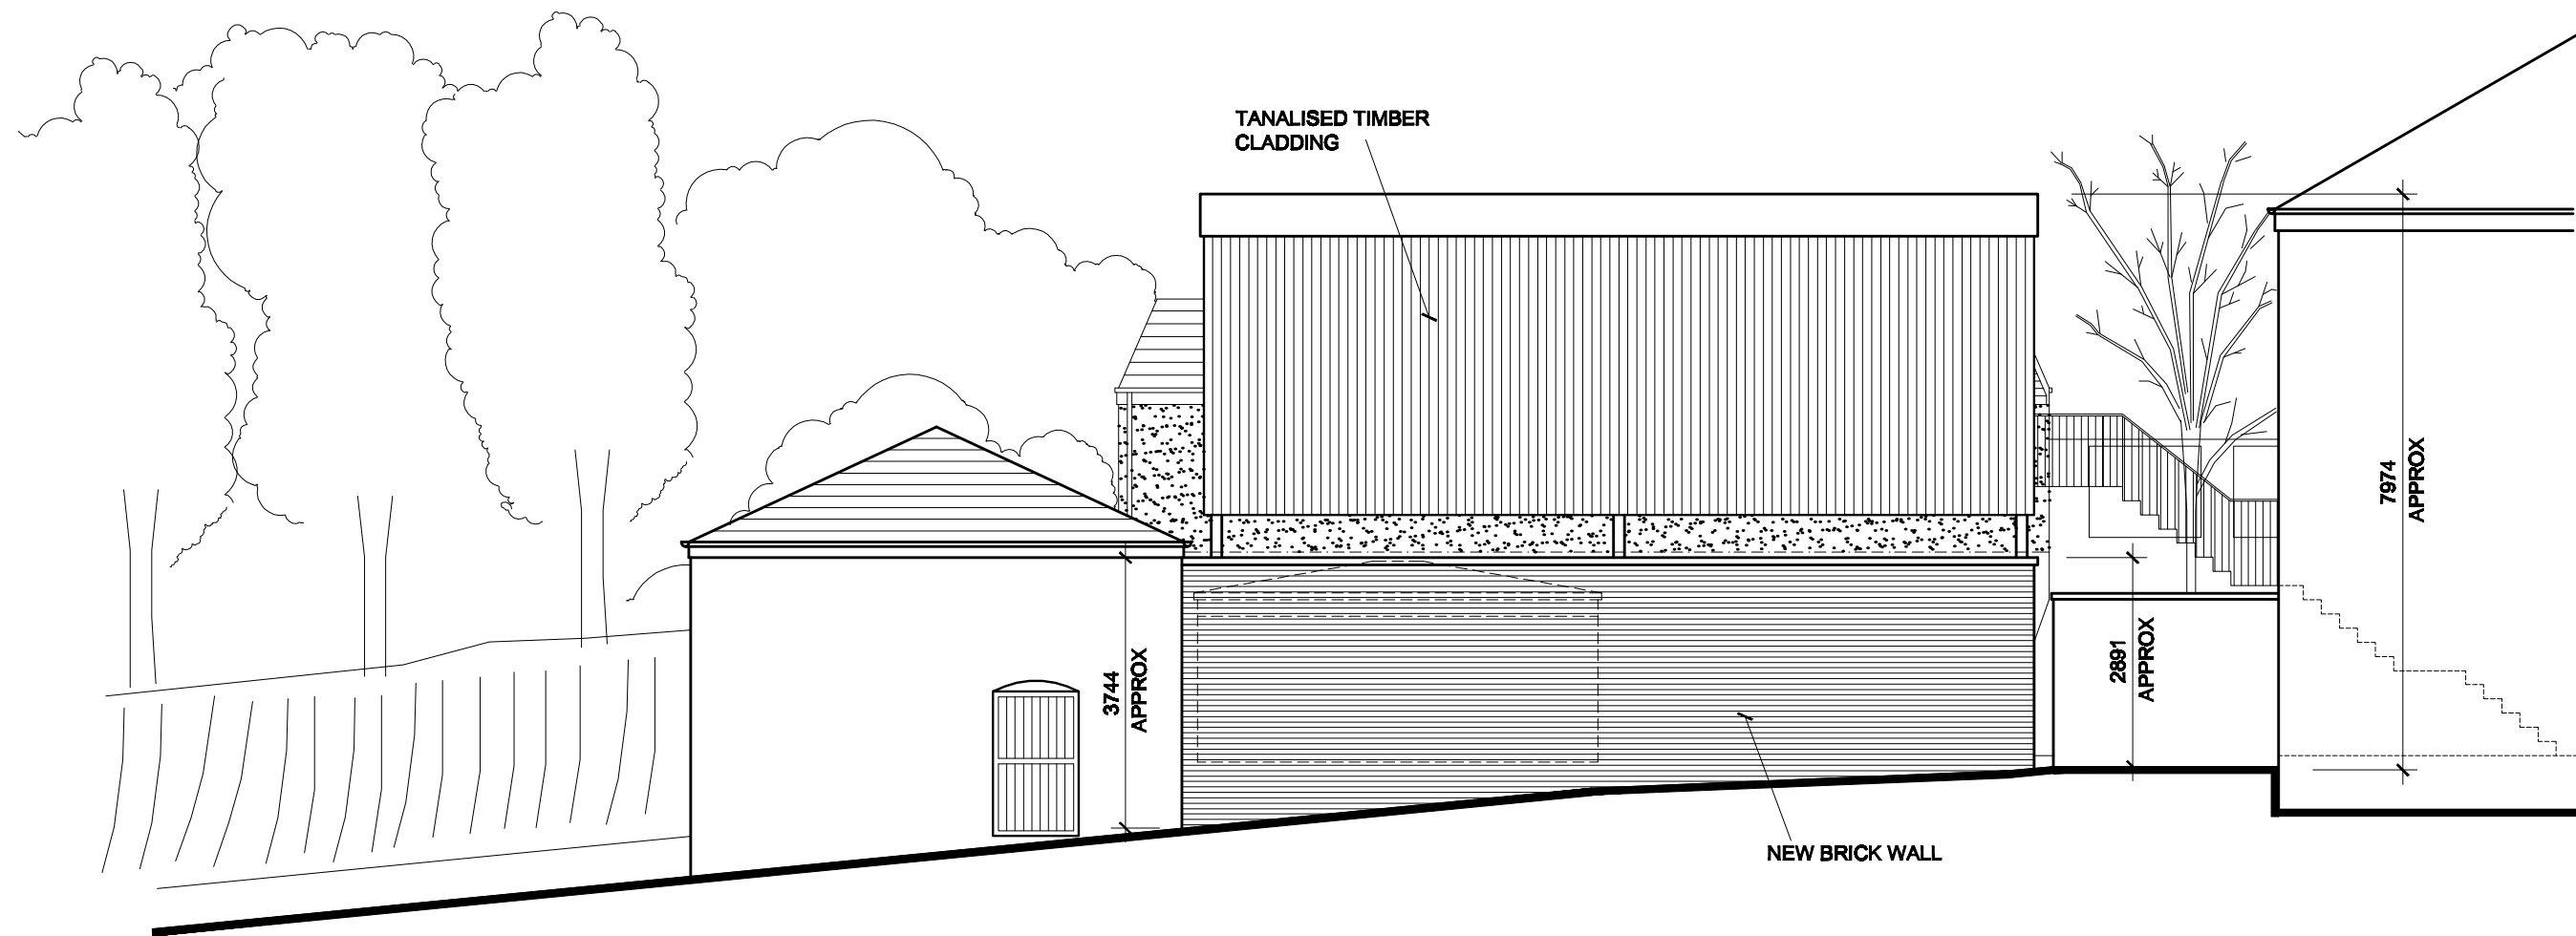

ELEVATION A

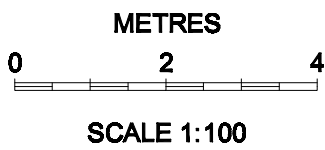

PLANNING		
REV	DESCRIPTION	DATE
BURY GOLF CLUB UNSWORTH HALL BLACKFORD BRIDGE MANCHESTER ROAD BURY BL9 9TJ		
PROPOSED SWING ROOM BURY GOLF CLUB UNSWORTH HALL BLACKFORD BRIDGE BURY BL9 9TJ		
PROPOSED ELEVATION A		
DRAWN S. HINDLEY Feb '22		
SCALE 1:100	SHEET 8	A2