



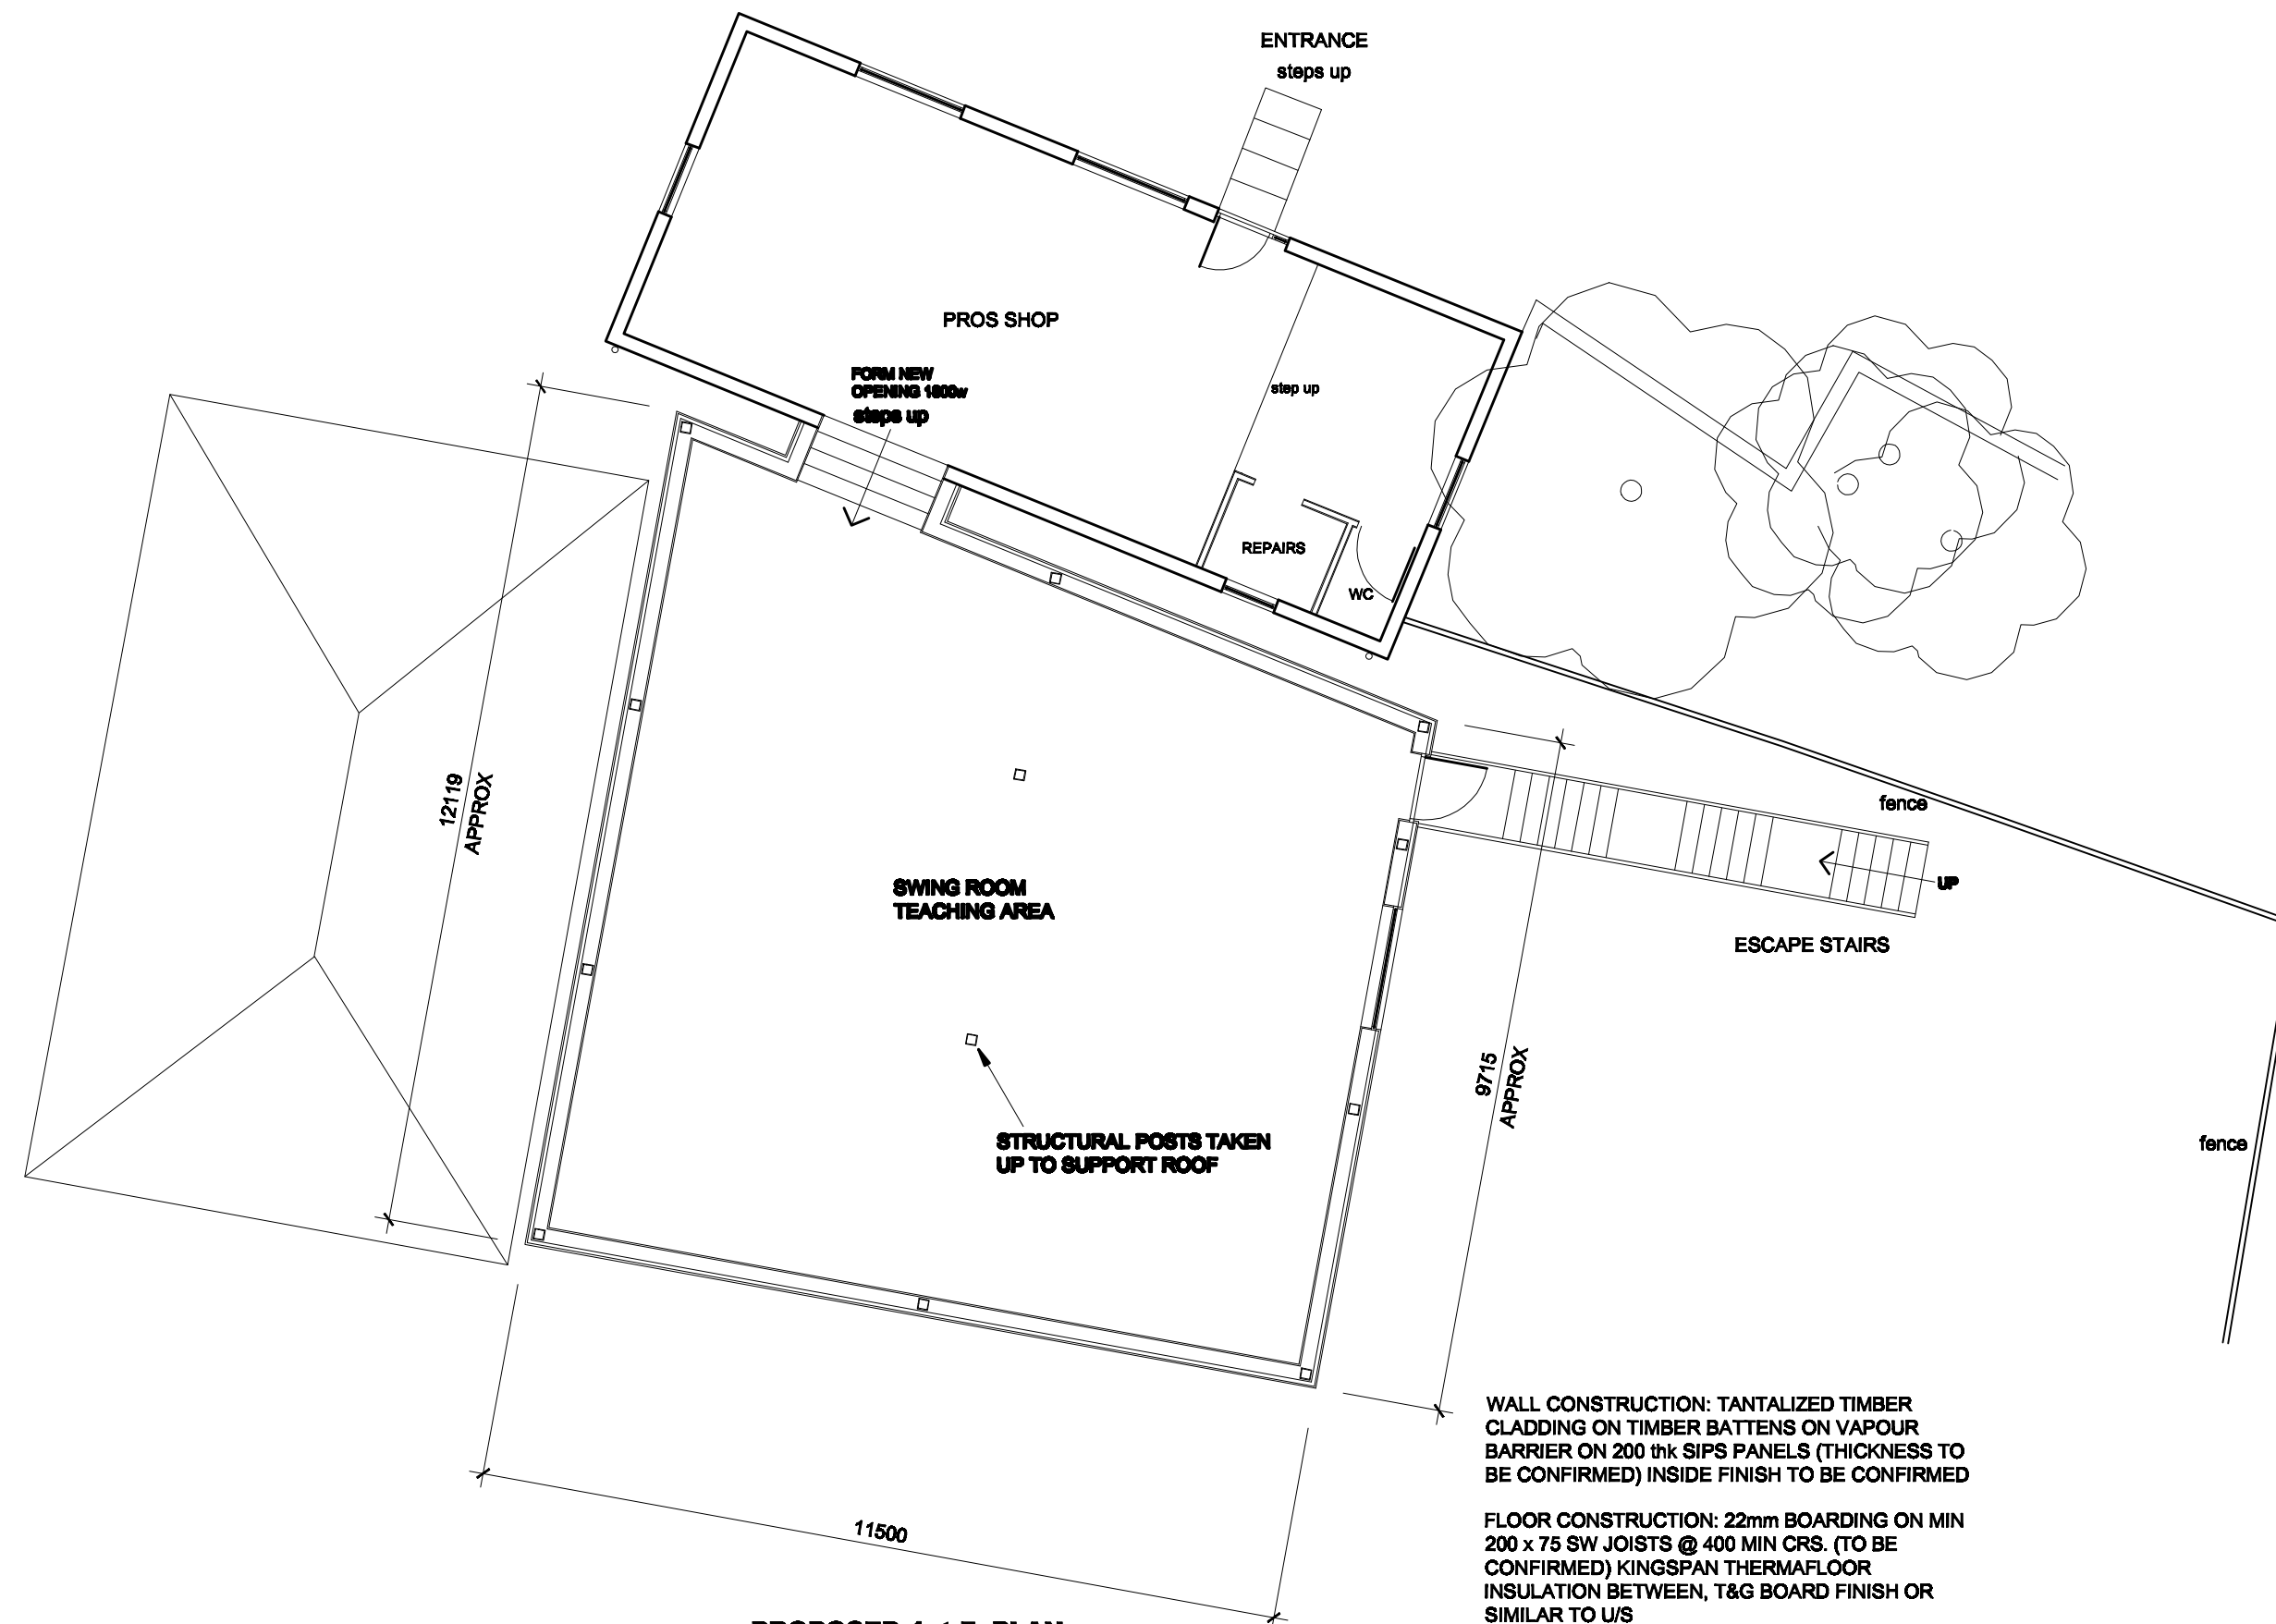

WALL CONSTRUCTION: TANTALIZED TIMBER CLADDING ON TIMBER BATTENS ON VAPOUR BARRIER ON 200 thk SIPs PANELS (THICKNESS TO BE CONFIRMED) INSIDE FINISH TO BE CONFIRMED

FLOOR CONSTRUCTION: 22mm BOARDING ON MIN 200 x 75 SW JOISTS @ 400 MIN CRS. (TO BE CONFIRMED) KINGSPAN THERMAFLOOR INSULATION BETWEEN, T&G BOARD FINISH OR SIMILAR TO U/S

ROOF CONSTRUCTION: PROFILED METAL SHEETING ON HORIZONTAL BATTENS ON SIPs PANELS. INSIDE FINISH TO BE CONFIRMED

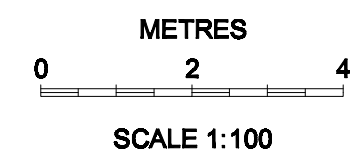

PLANNING

REV	DESCRIPTION	DATE

BURY GOLF CLUB
UNSWORTH HALL
BLACKFORD BRIDGE
MANCHESTER ROAD
BURY BL9 9TJ

PROPOSED SWING ROOM
BURY GOLF CLUB
UNSWORTH HALL
BLACKFORD BRIDGE
BURY BL9 9TJ

PROPOSED 1st.F. PLAN

DRAWN S. HINDLEY Feb '22

SCALE 1:100 SHEET 7 A2