

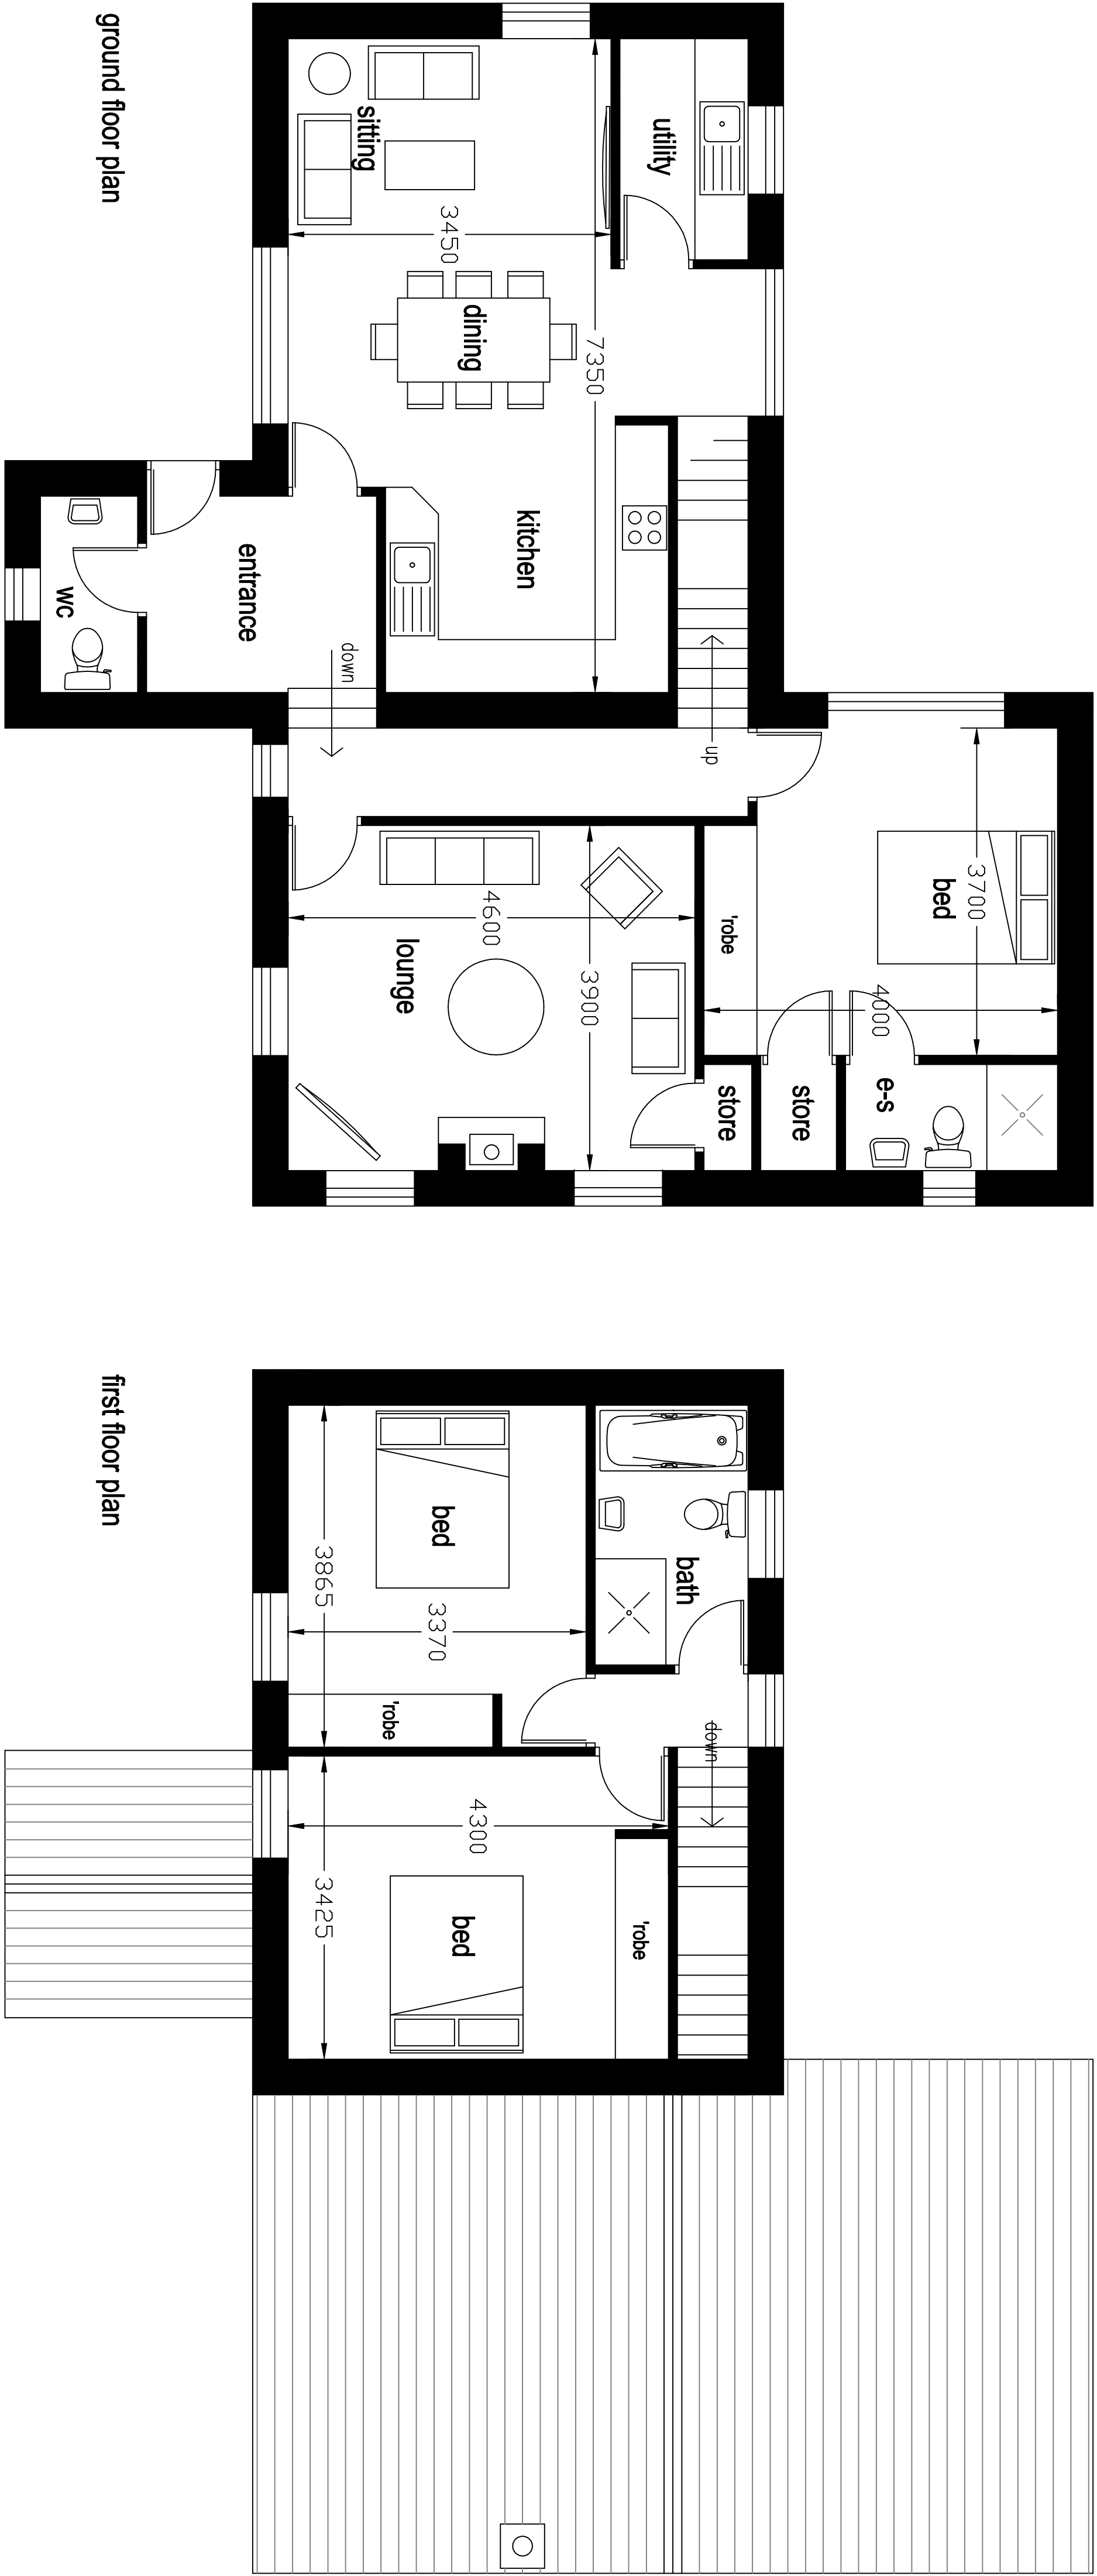


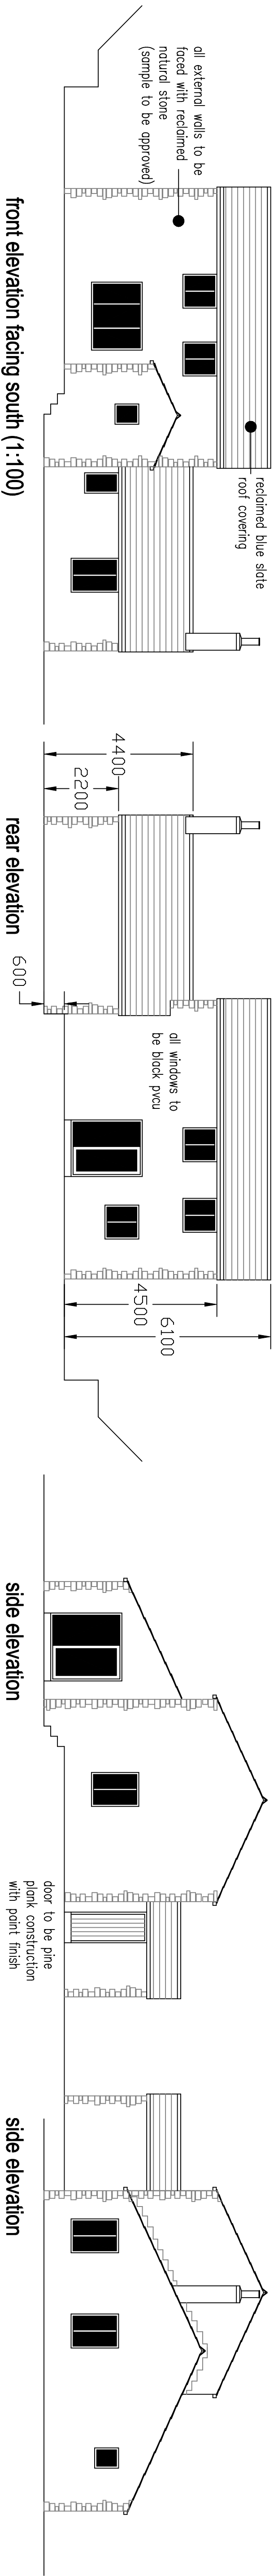

details

proposed replacement farmhouse at
Burnt House Farm
Turton Road
Tottington
Bury

scale 1:50 1:100 @ A1

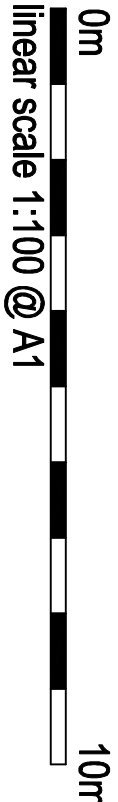

drawing number BHF-24-03-22-C

Rae Cornell Associates Building Design and Planning Consultants
214 Burnley Road Bacup Lancashire
01706 873000