
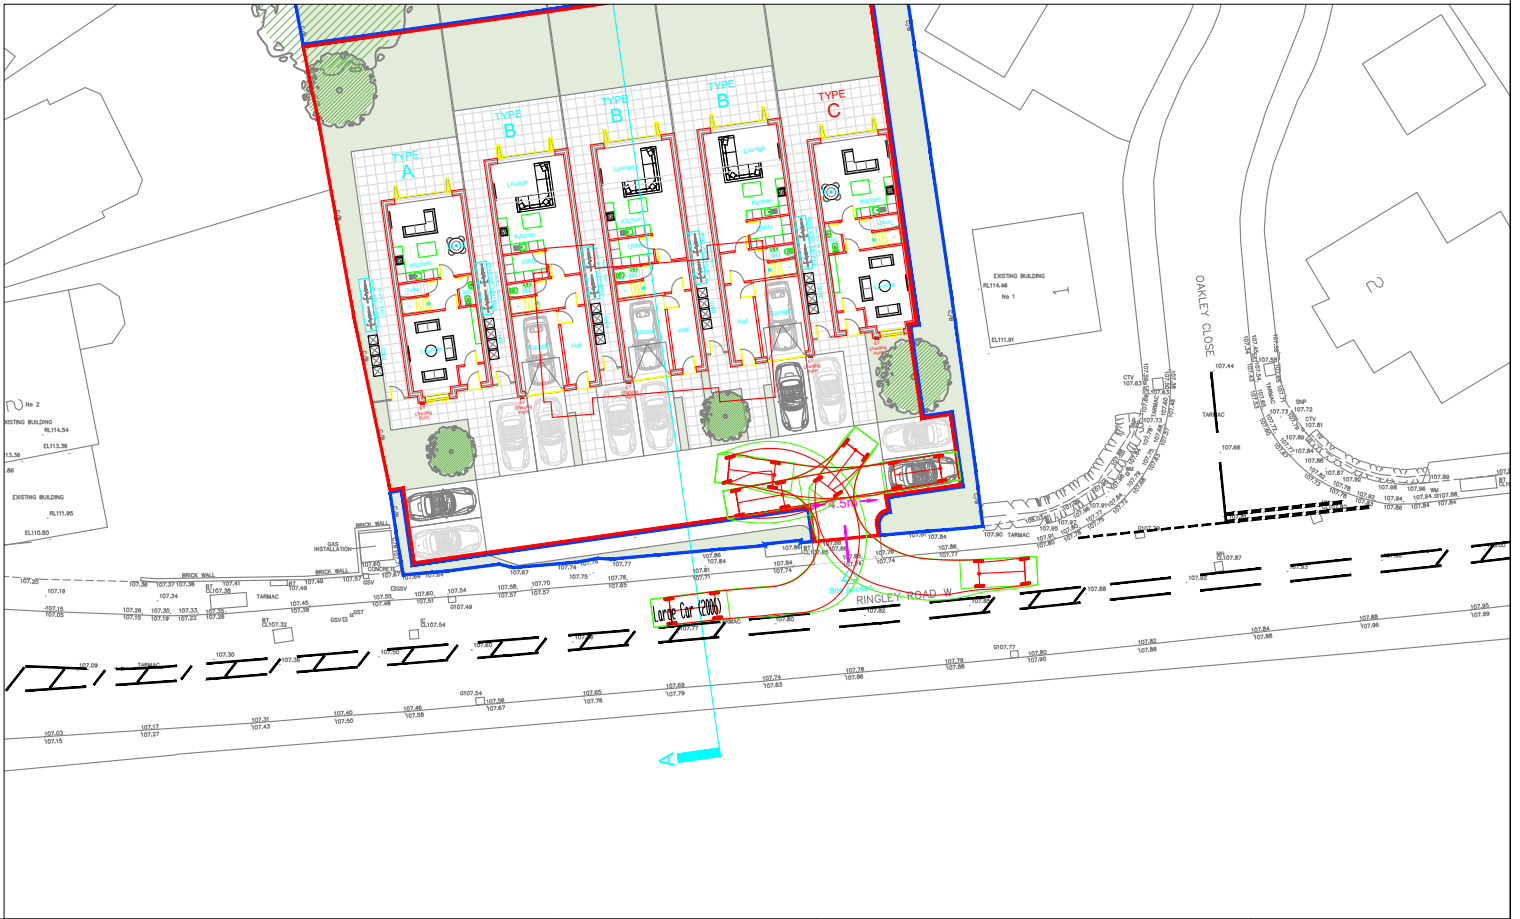
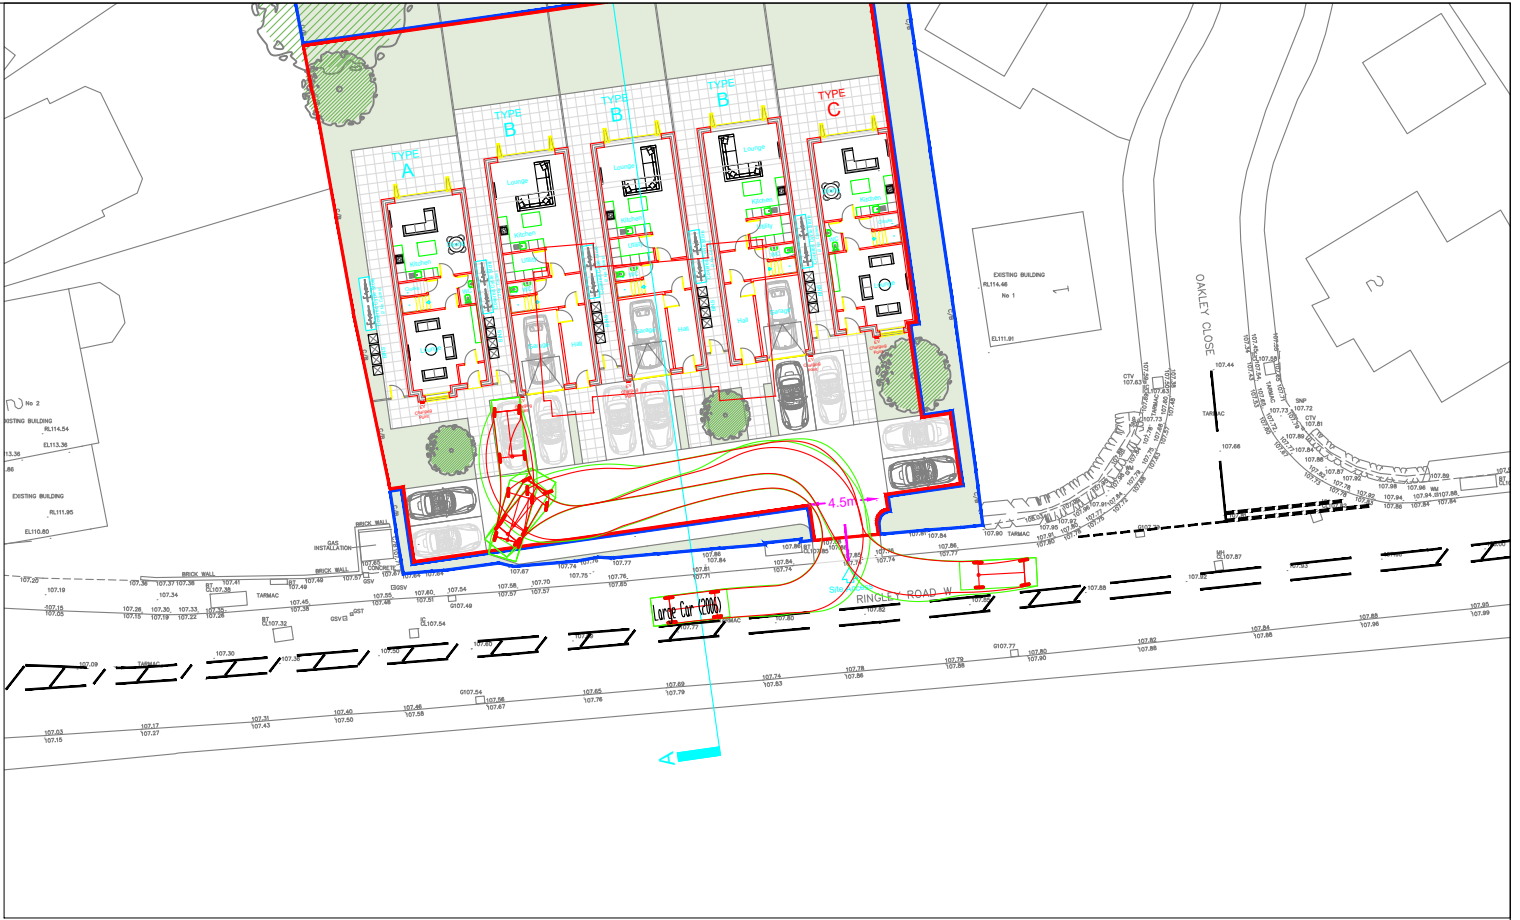


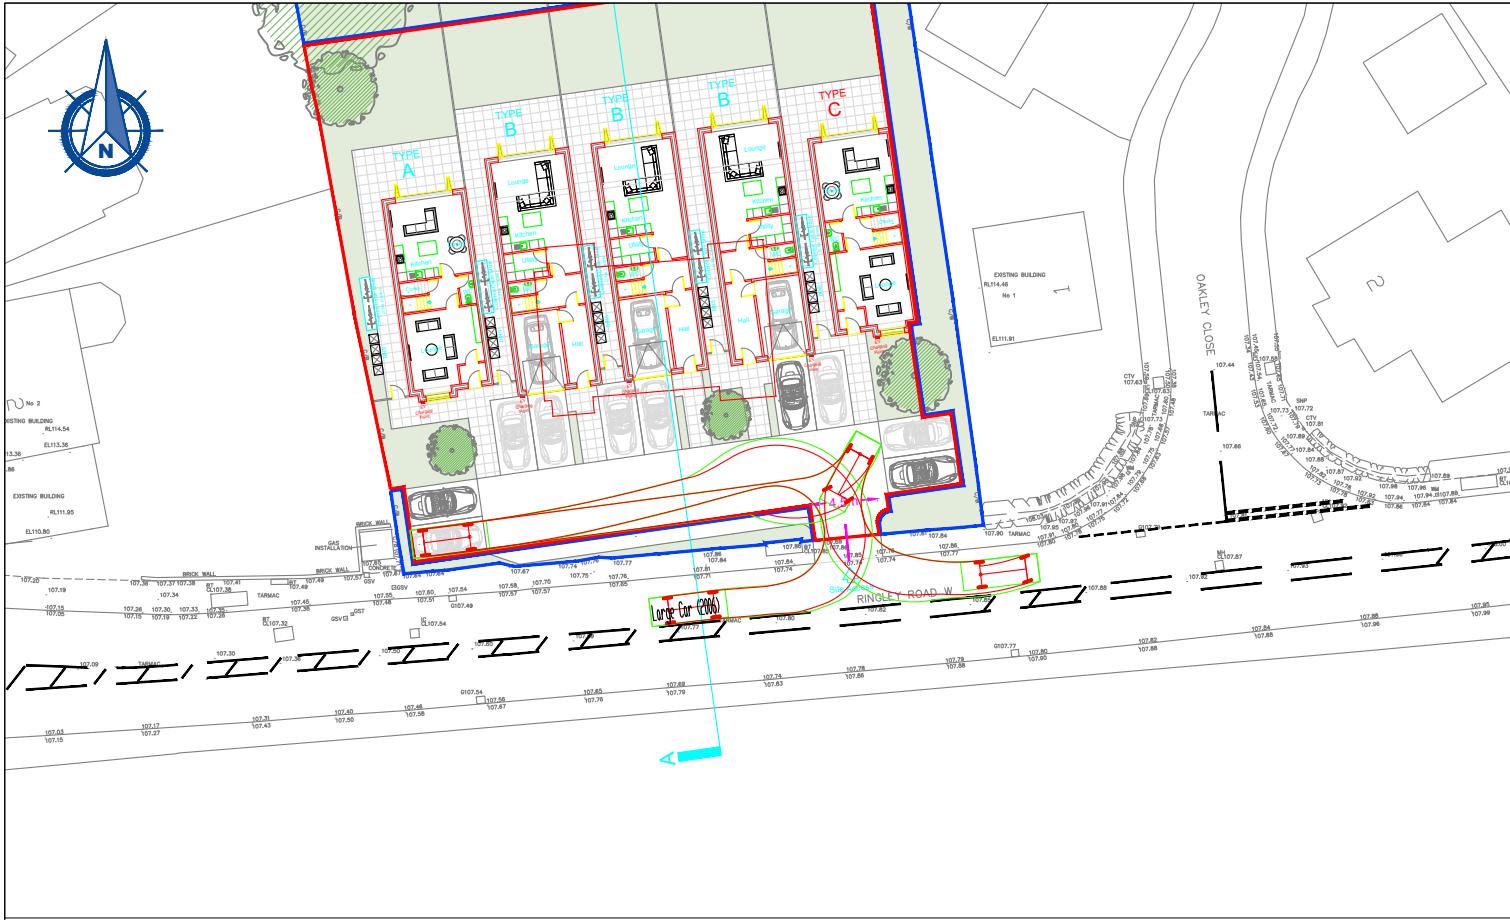

KEY PLAN	VEHICLE MODELS USED IN SWEPT PATH ANALYSIS	NOTES		 Fastnet Transport Planning 54 St James Street Liverpool L1 0AB 07529 204 168 www.fastnetltd.co.uk Registered in England and Wales: 13286661	DRAWING TITLE SWEPT PATH ANALYSIS OF LARGE CAR		REVISIONS		
	CLIENT TS RINGLEY LTD								
	PROJECT 70 RINGLEY ROAD WEST								
	DRAWING NO. J240502-002				SCALE @ A3 1:500	REV -	FIRST ISSUE	REV DATE 17/02/25	
	DRAWN R.OSBORNE				CHECKED J.PARRY				