



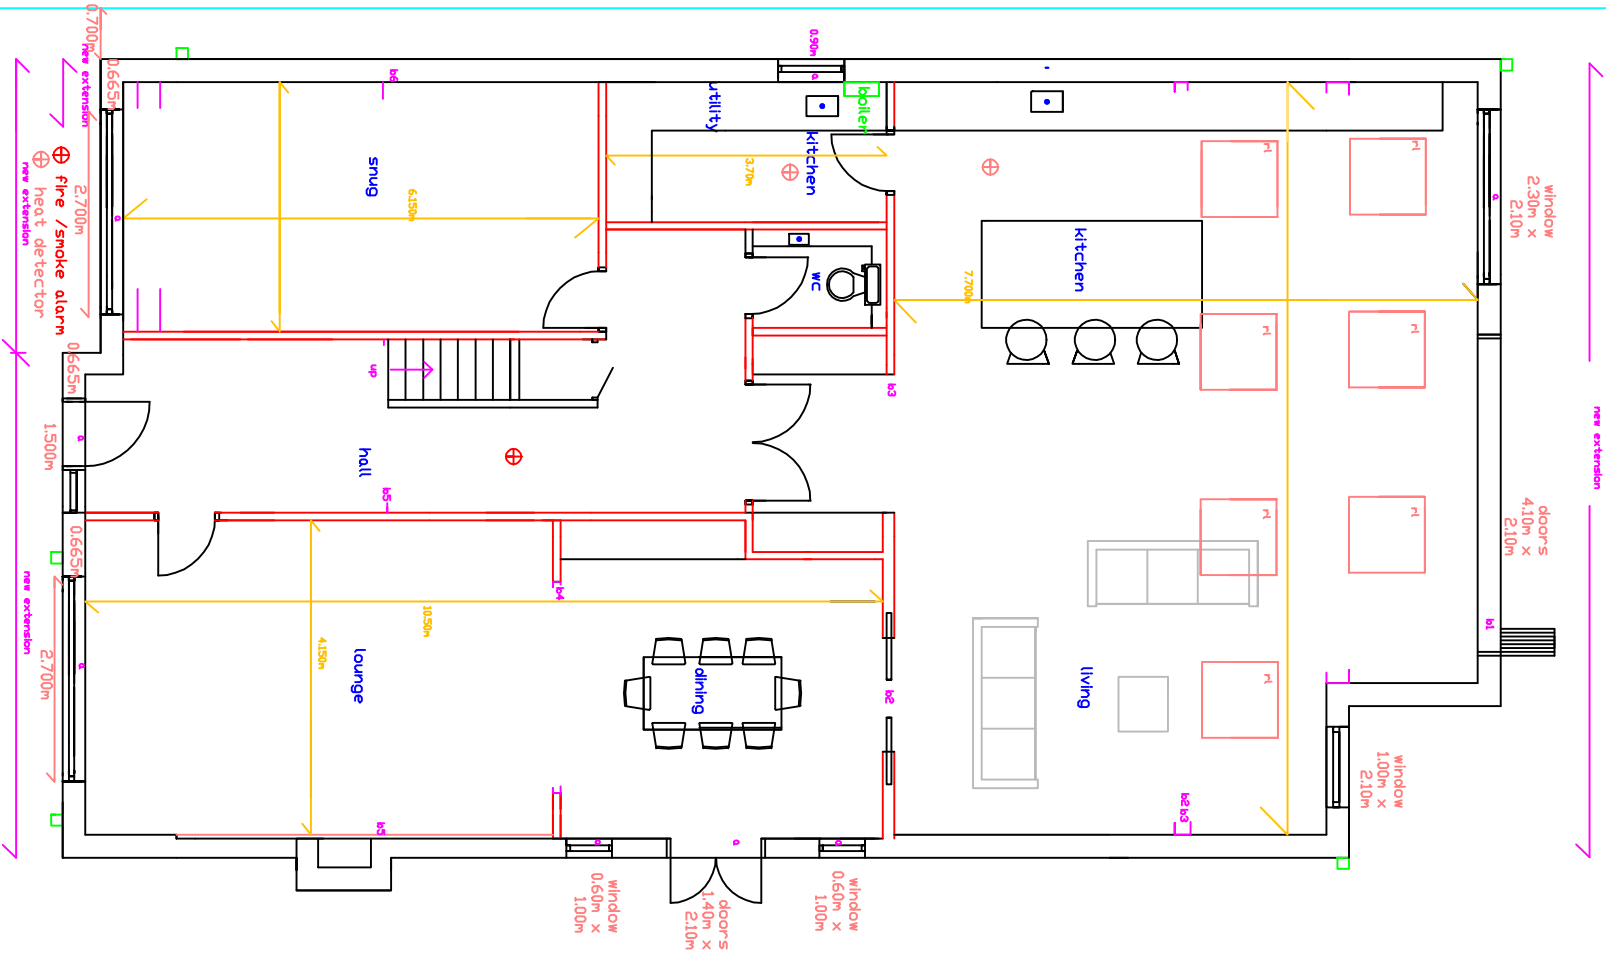

**PROPOSED GROUND
FLOOR LAYOUT
1:100**

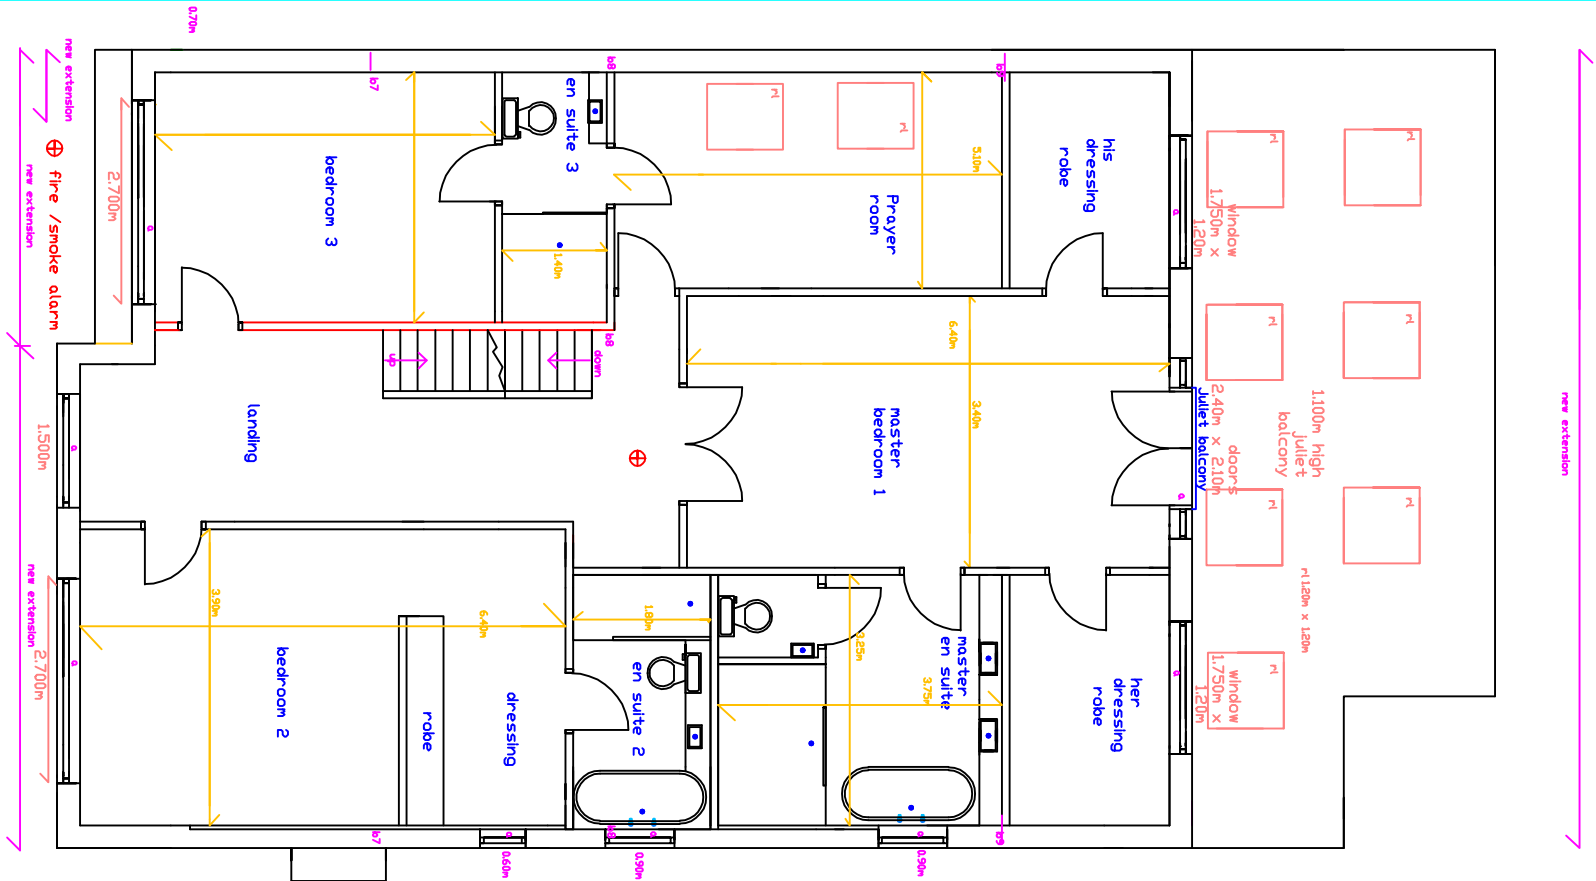

**PROPOSED FIRST
FLOOR LAYOUT
1:100**

PLEASE DO NOT SCALE OF THIS
DRAWING TAKE ALL DIMENSIONS ON
SITE
(builders Note)
Do not start any works until
all the approvals have been
obtained.
Any discrepancy to be reported
to Plans Drawn as soon as
possible.

client:
**JAGJEET HAUR,
26, HILLINDBON ROAD,
WHITEFIELD,
M45 7QG,**

scheme
**DOUBLE STOREY REAR AND
FRONT& SIDE EXTENSIONS,
RAISE ROOF HEIGHT,
NEW BOUNDARY WALLS
AND INTERNAL ALTERATIONS
DETACHED SUMMER HOUSE
FRONT DROP KERB**

Project:
**BURY M.B .COUNCIL
PLANNING & CONTROL
APPLICATION**

date:
JANUARY, 2022

drawn:
DRW

PLANS DRAWN

tel: no
**07952934281
07856609593**

email
**Bawin terbotton
@aol.com
www.plansdrawn.org
www.plansforproperty
.com**

Project no.
HR26

drw. no.
40

A3 paper