



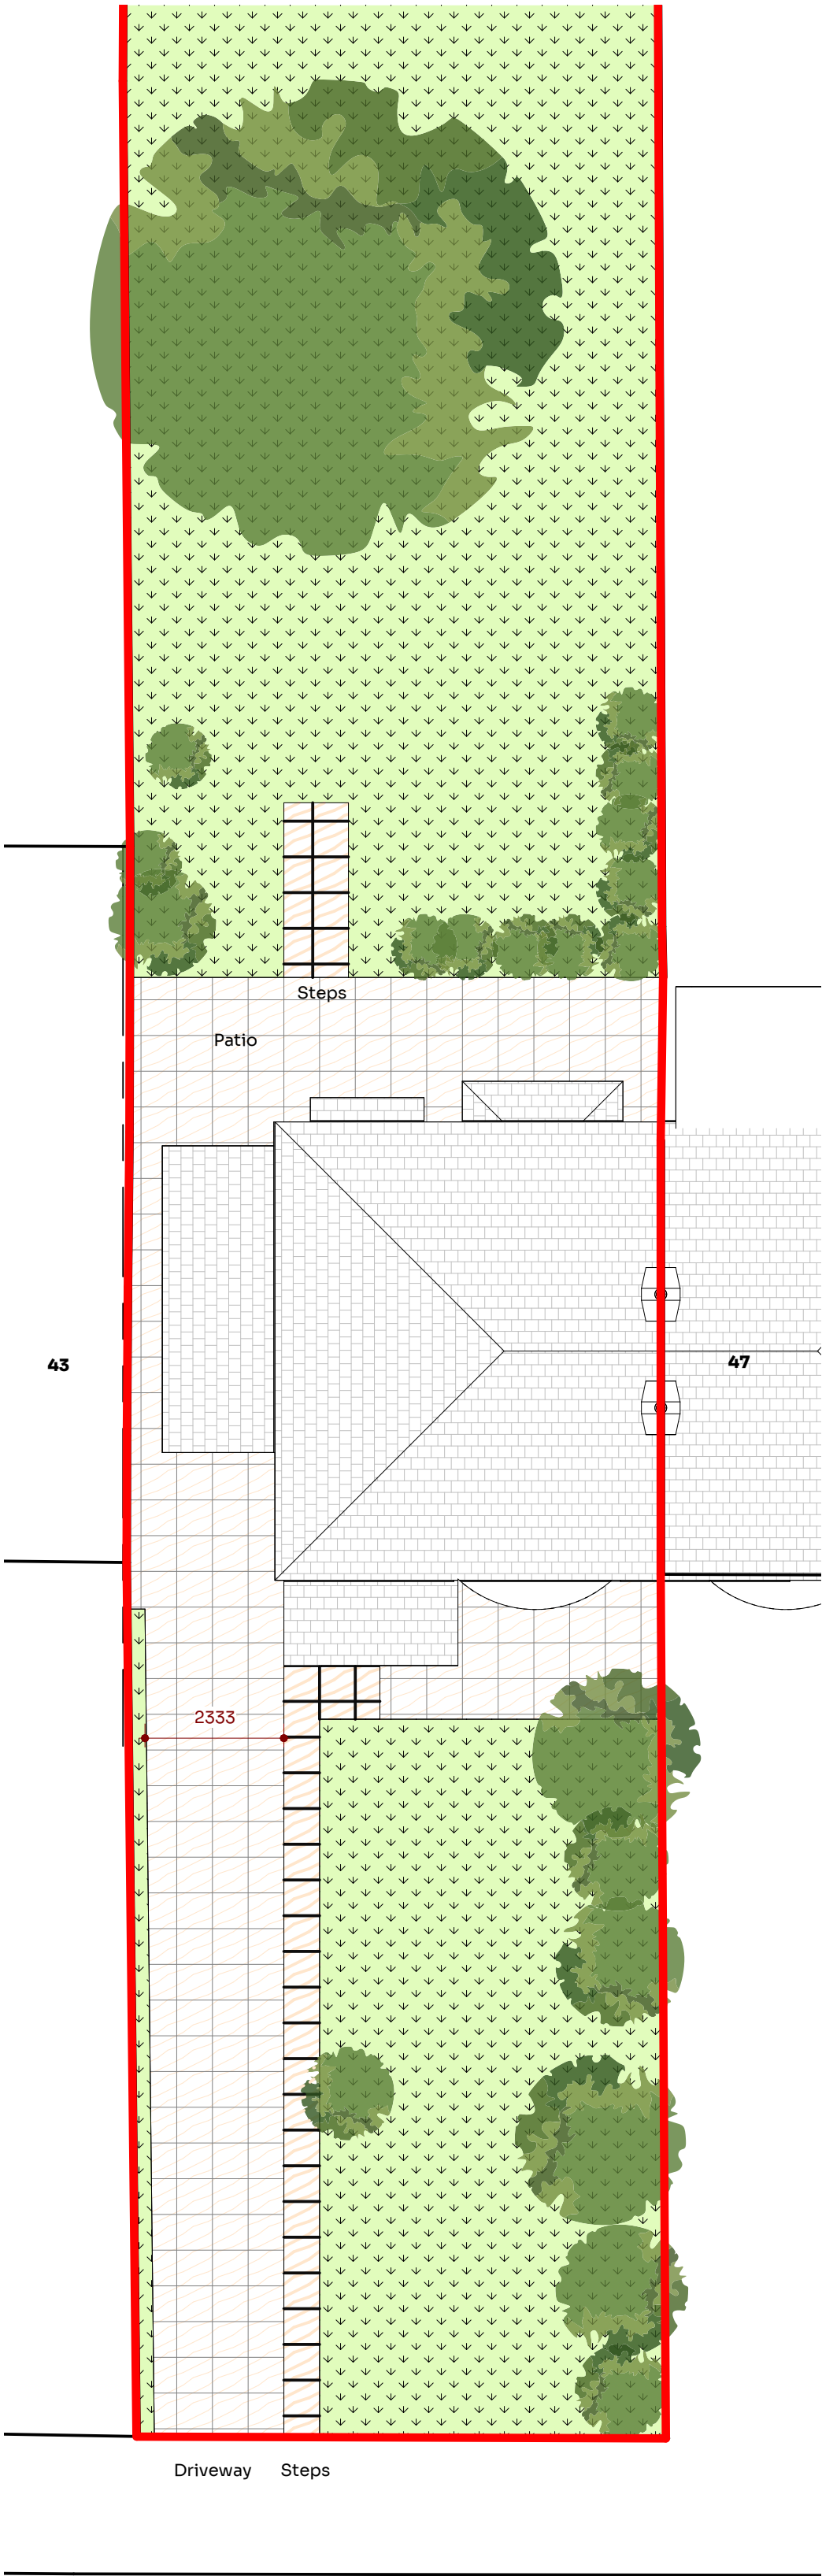

AGECROFT RD EAST

1 Existing


1:100

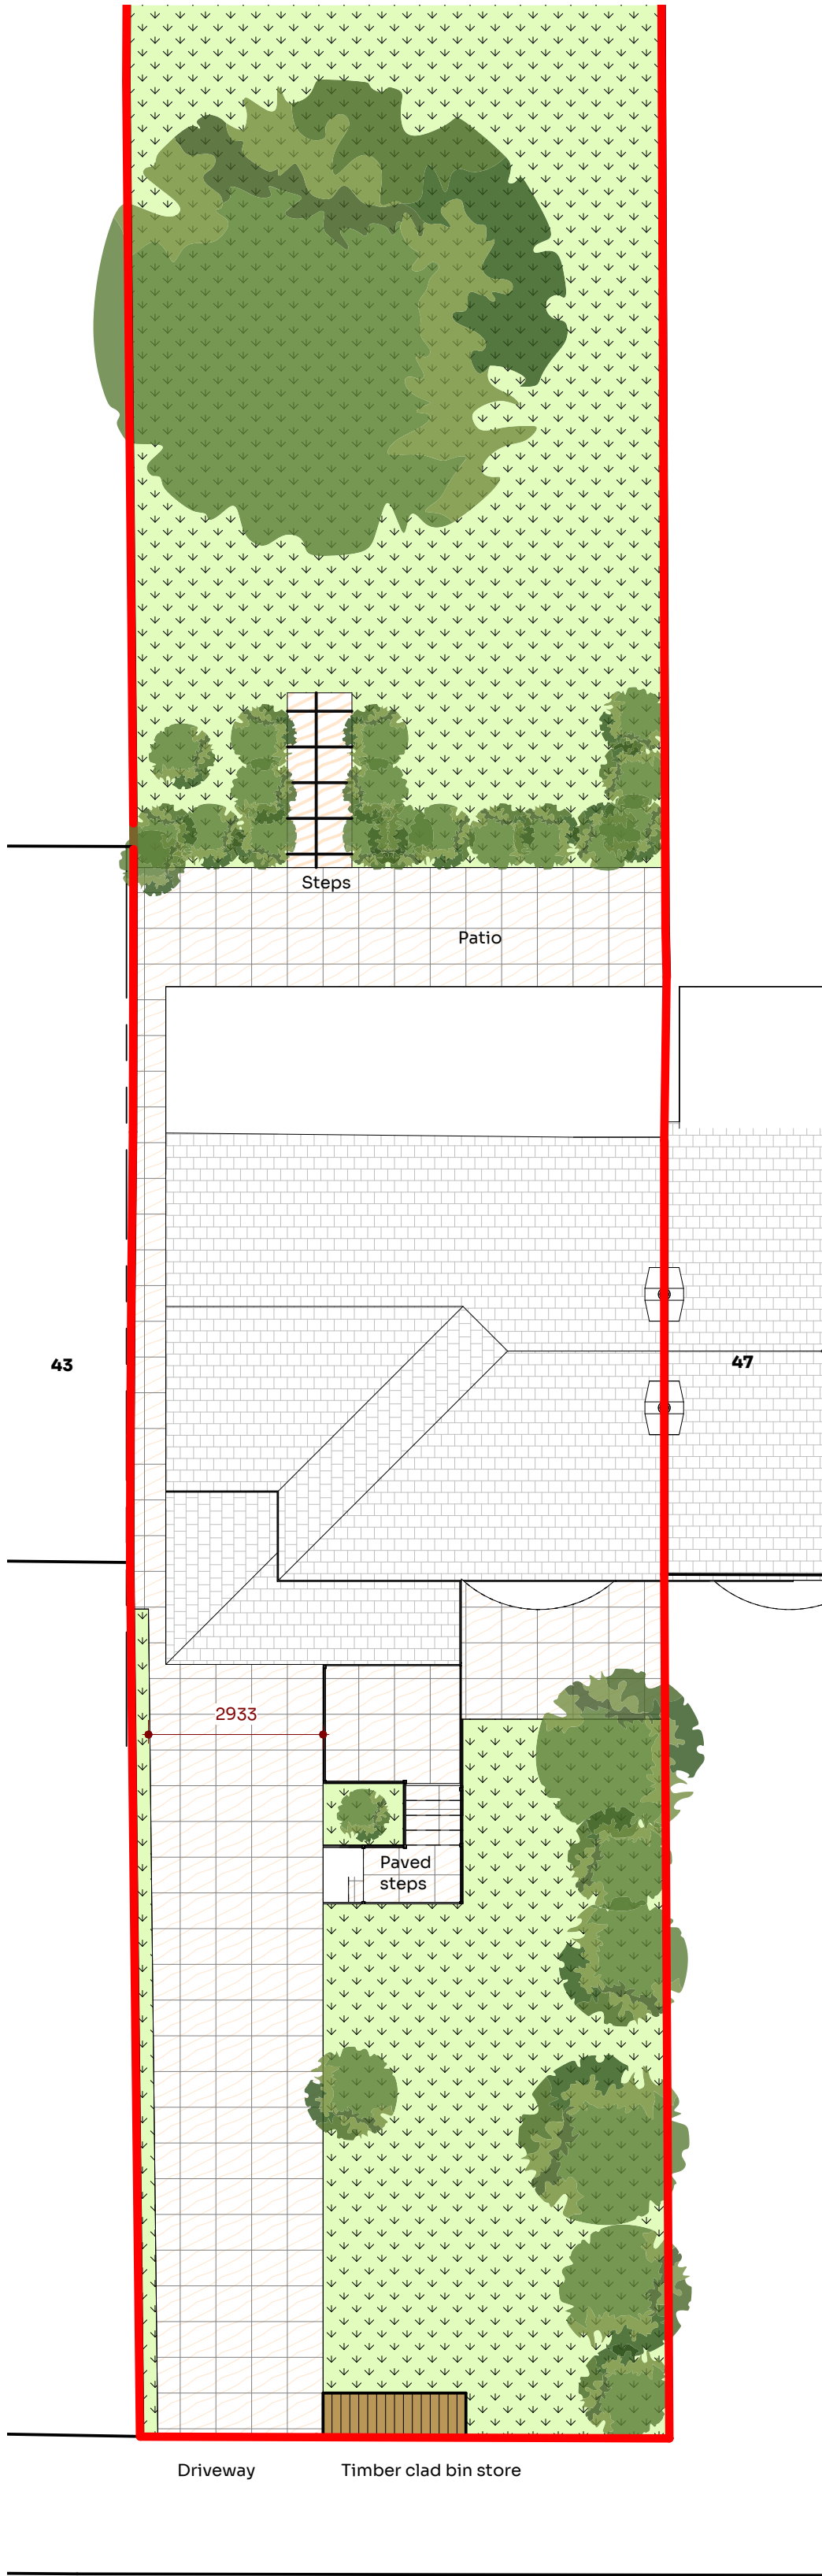

AGECROFT RD EAST

2 Proposed

1:100

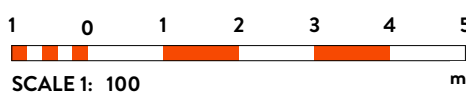

PL1 Issued for Planning02.11.25
PL2 Issued for Planning04.11.25

REV	Details	By	Date
Stamp: ISSUED FOR PLANNING			
Project No: JC_243			
Project: No. 45 AGECROFT RD EAST			
Drawing No: A1.2		Revision: PL2	
Title: EXISTING AND PROPOSED SITE LAYOUT PLANS			
Project Address: 45 Agecroft Rd E, Prestwich, Manchester M25 9RQ			
Scale on A1: 1 : 100		Checked by: JC	
Architecture Planning + To be read with JCD specification and all relevant documents. Check all dimensions on site, report discrepancies before starting work. No liability accepted for unauthorised changes or works. This drawing is confidential, do not copy or share without written permission. Property of JCD Design Group Ltd, return on request. © JCD Design Group Ltd		CIAT CHARTERED PRACTICE	